

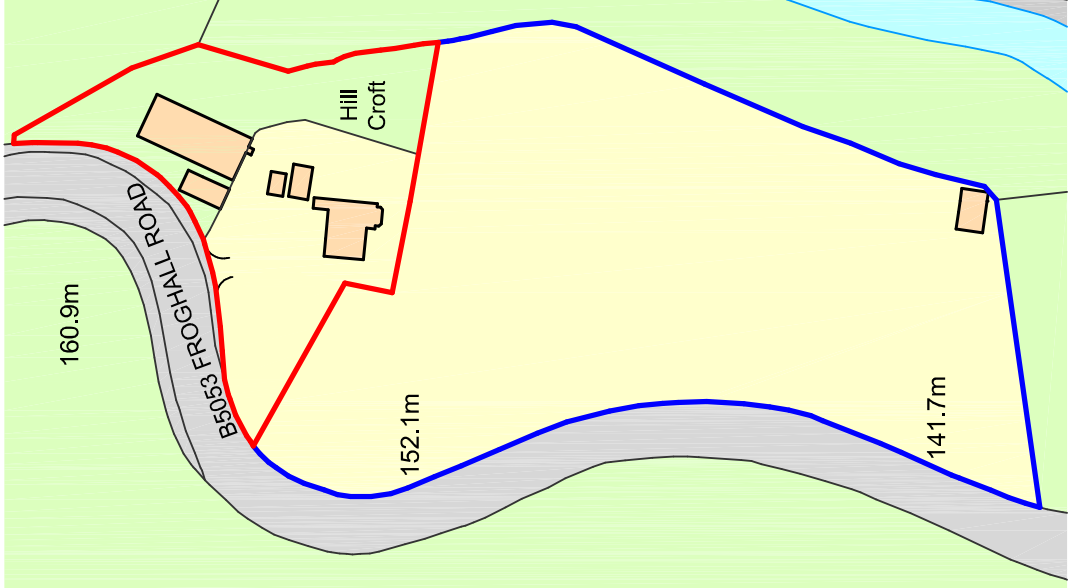
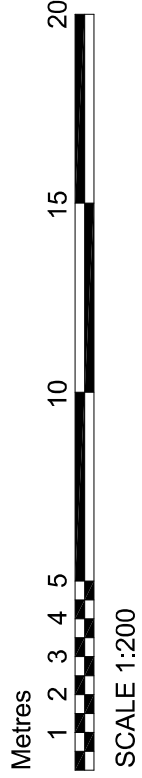
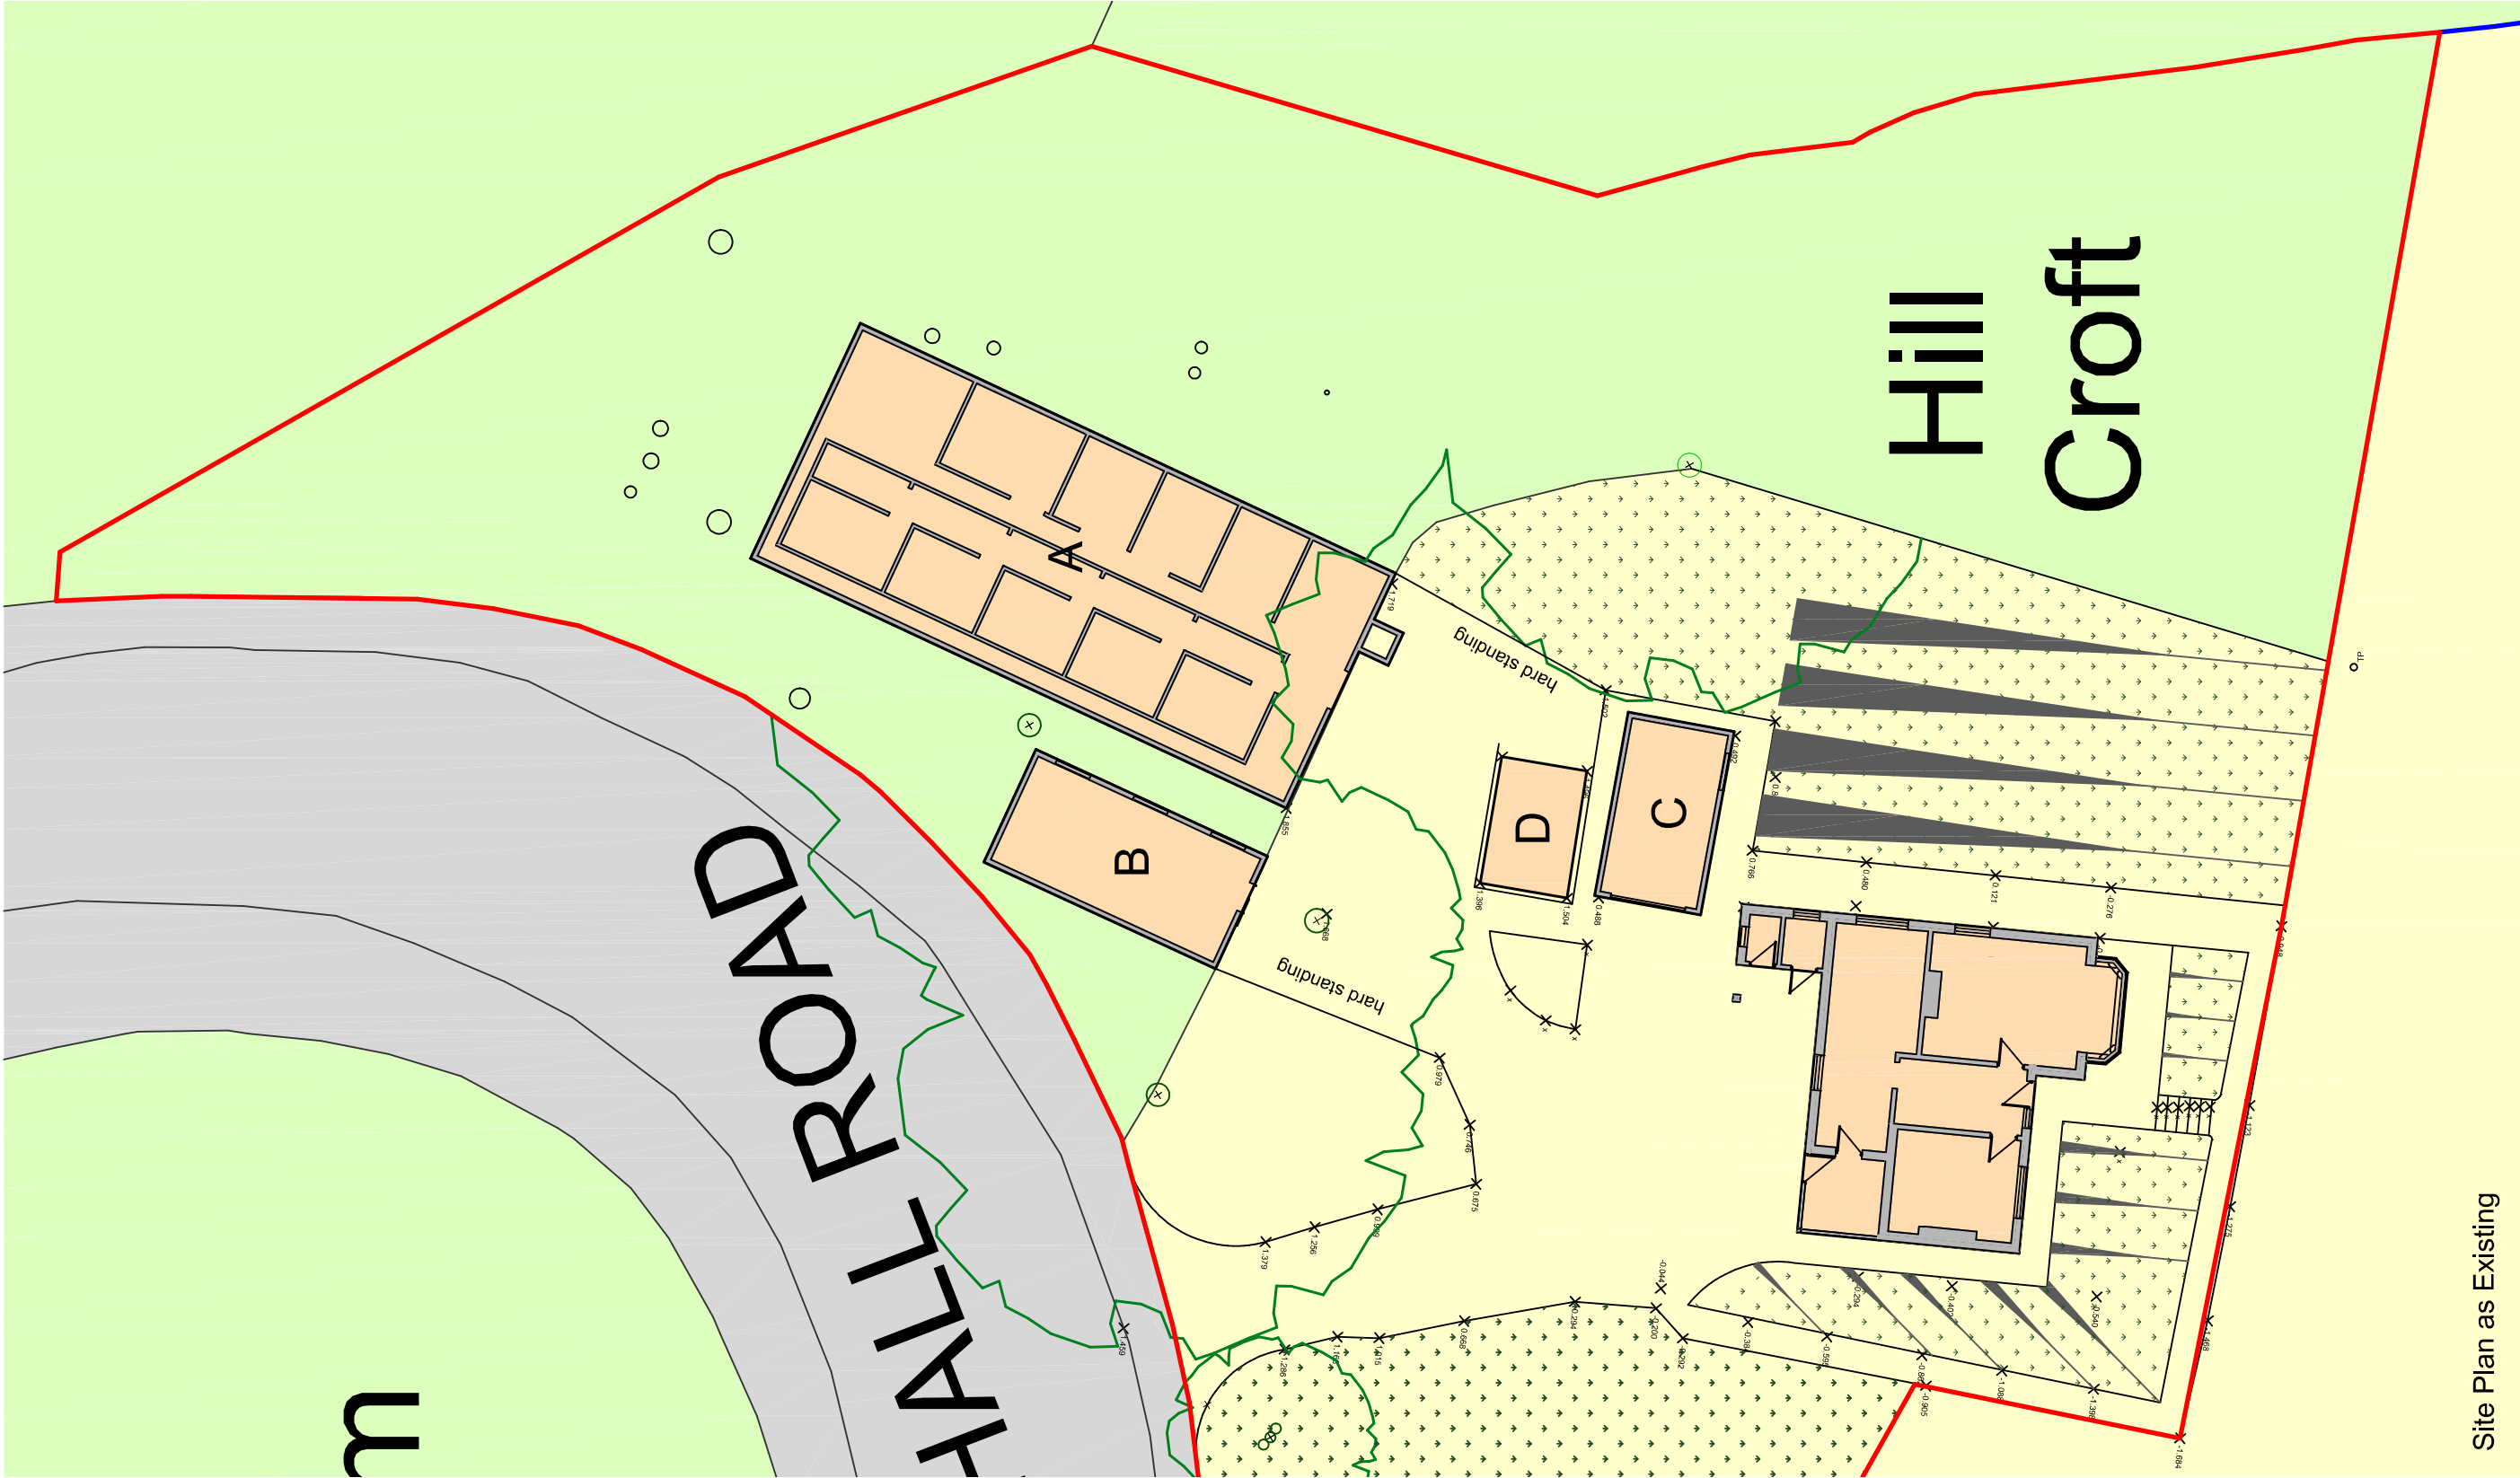
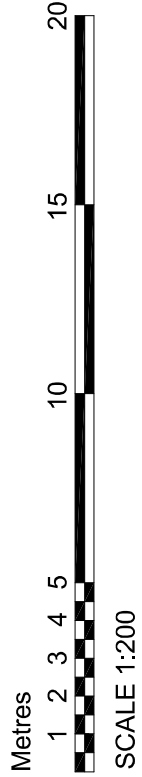


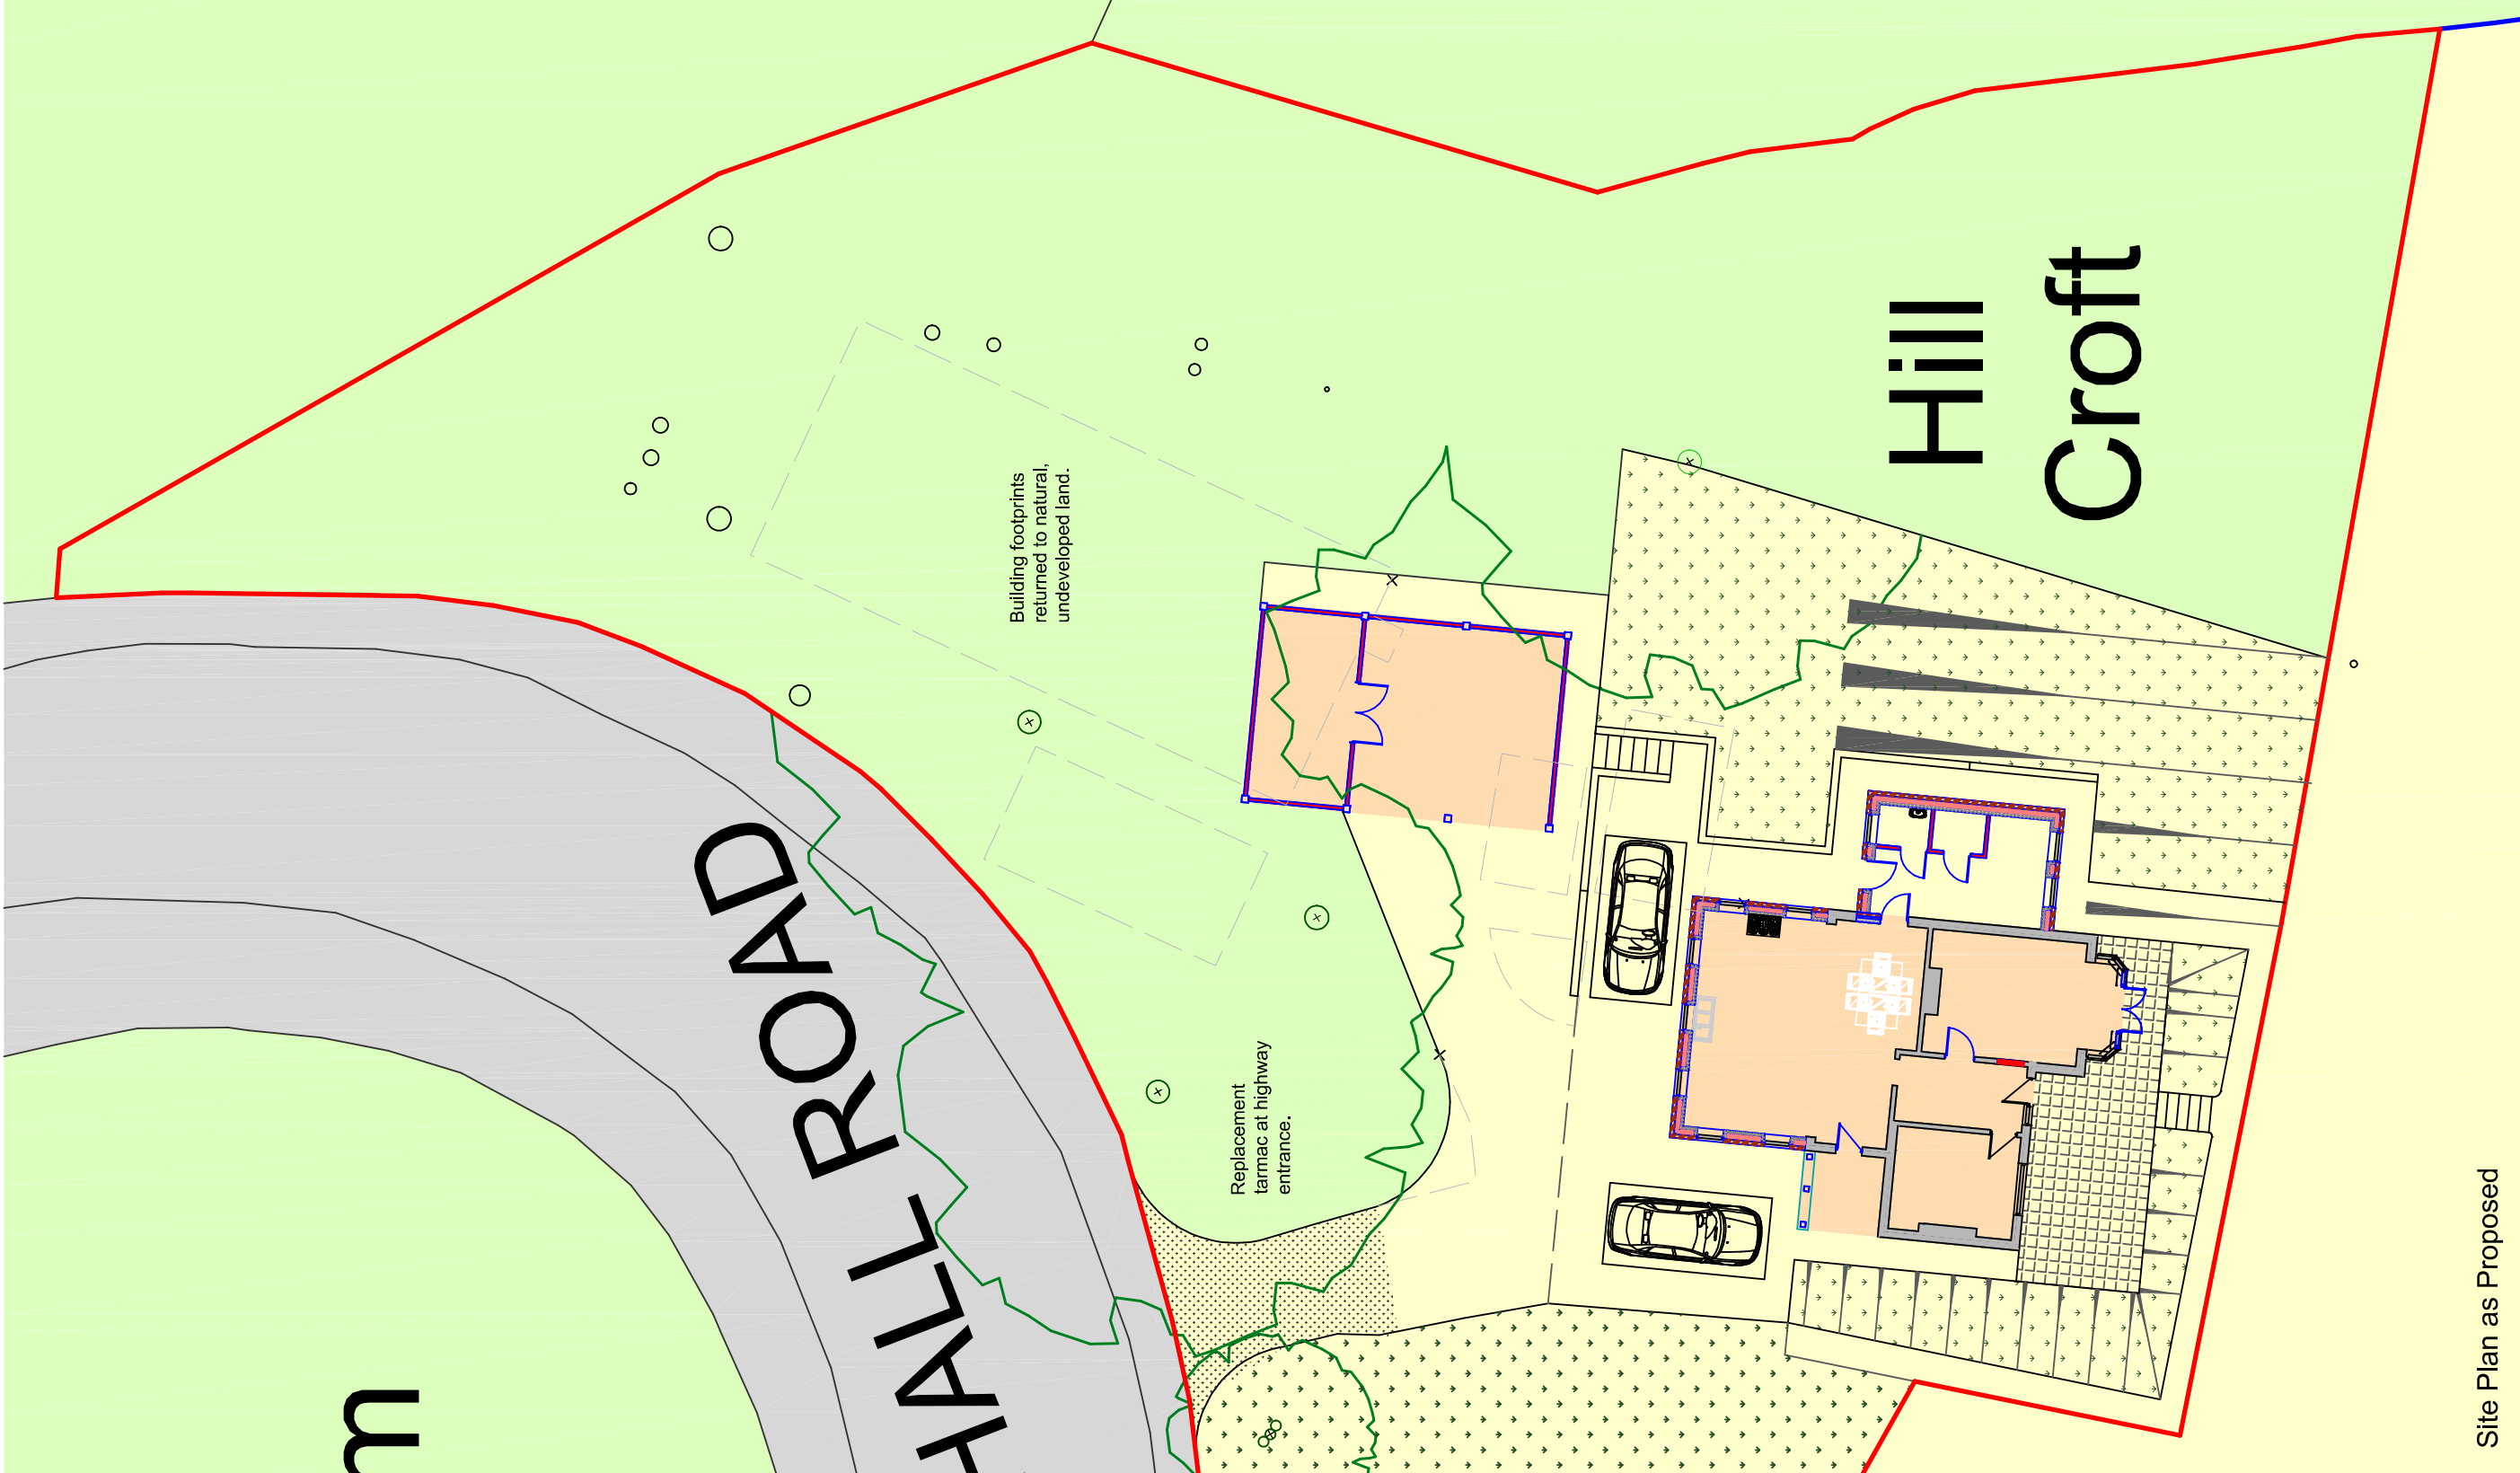

Ordnance Survey, (c) Crown Copyright 2023. All rights reserved. Licence number 100022432

Metres
10 20 30 40 50 60 70 80 90 100
SCALE 1:1250

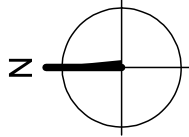

DBD Architectural Consultancy Ltd ©2024

1. Copyright is vested with DBD Architectural Consultancy Ltd.
2. All dimensions to be checked on site before proceeding.
3. Contractor to check/joint dimensions of new work to suit existing conditions. Do not assume existing structure or details are plumb, square or level.
4. Contractor must notify the architect of any discrepancies before proceeding.
5. All drawings to be read in conjunction with all other consultants drawings and specs.


