


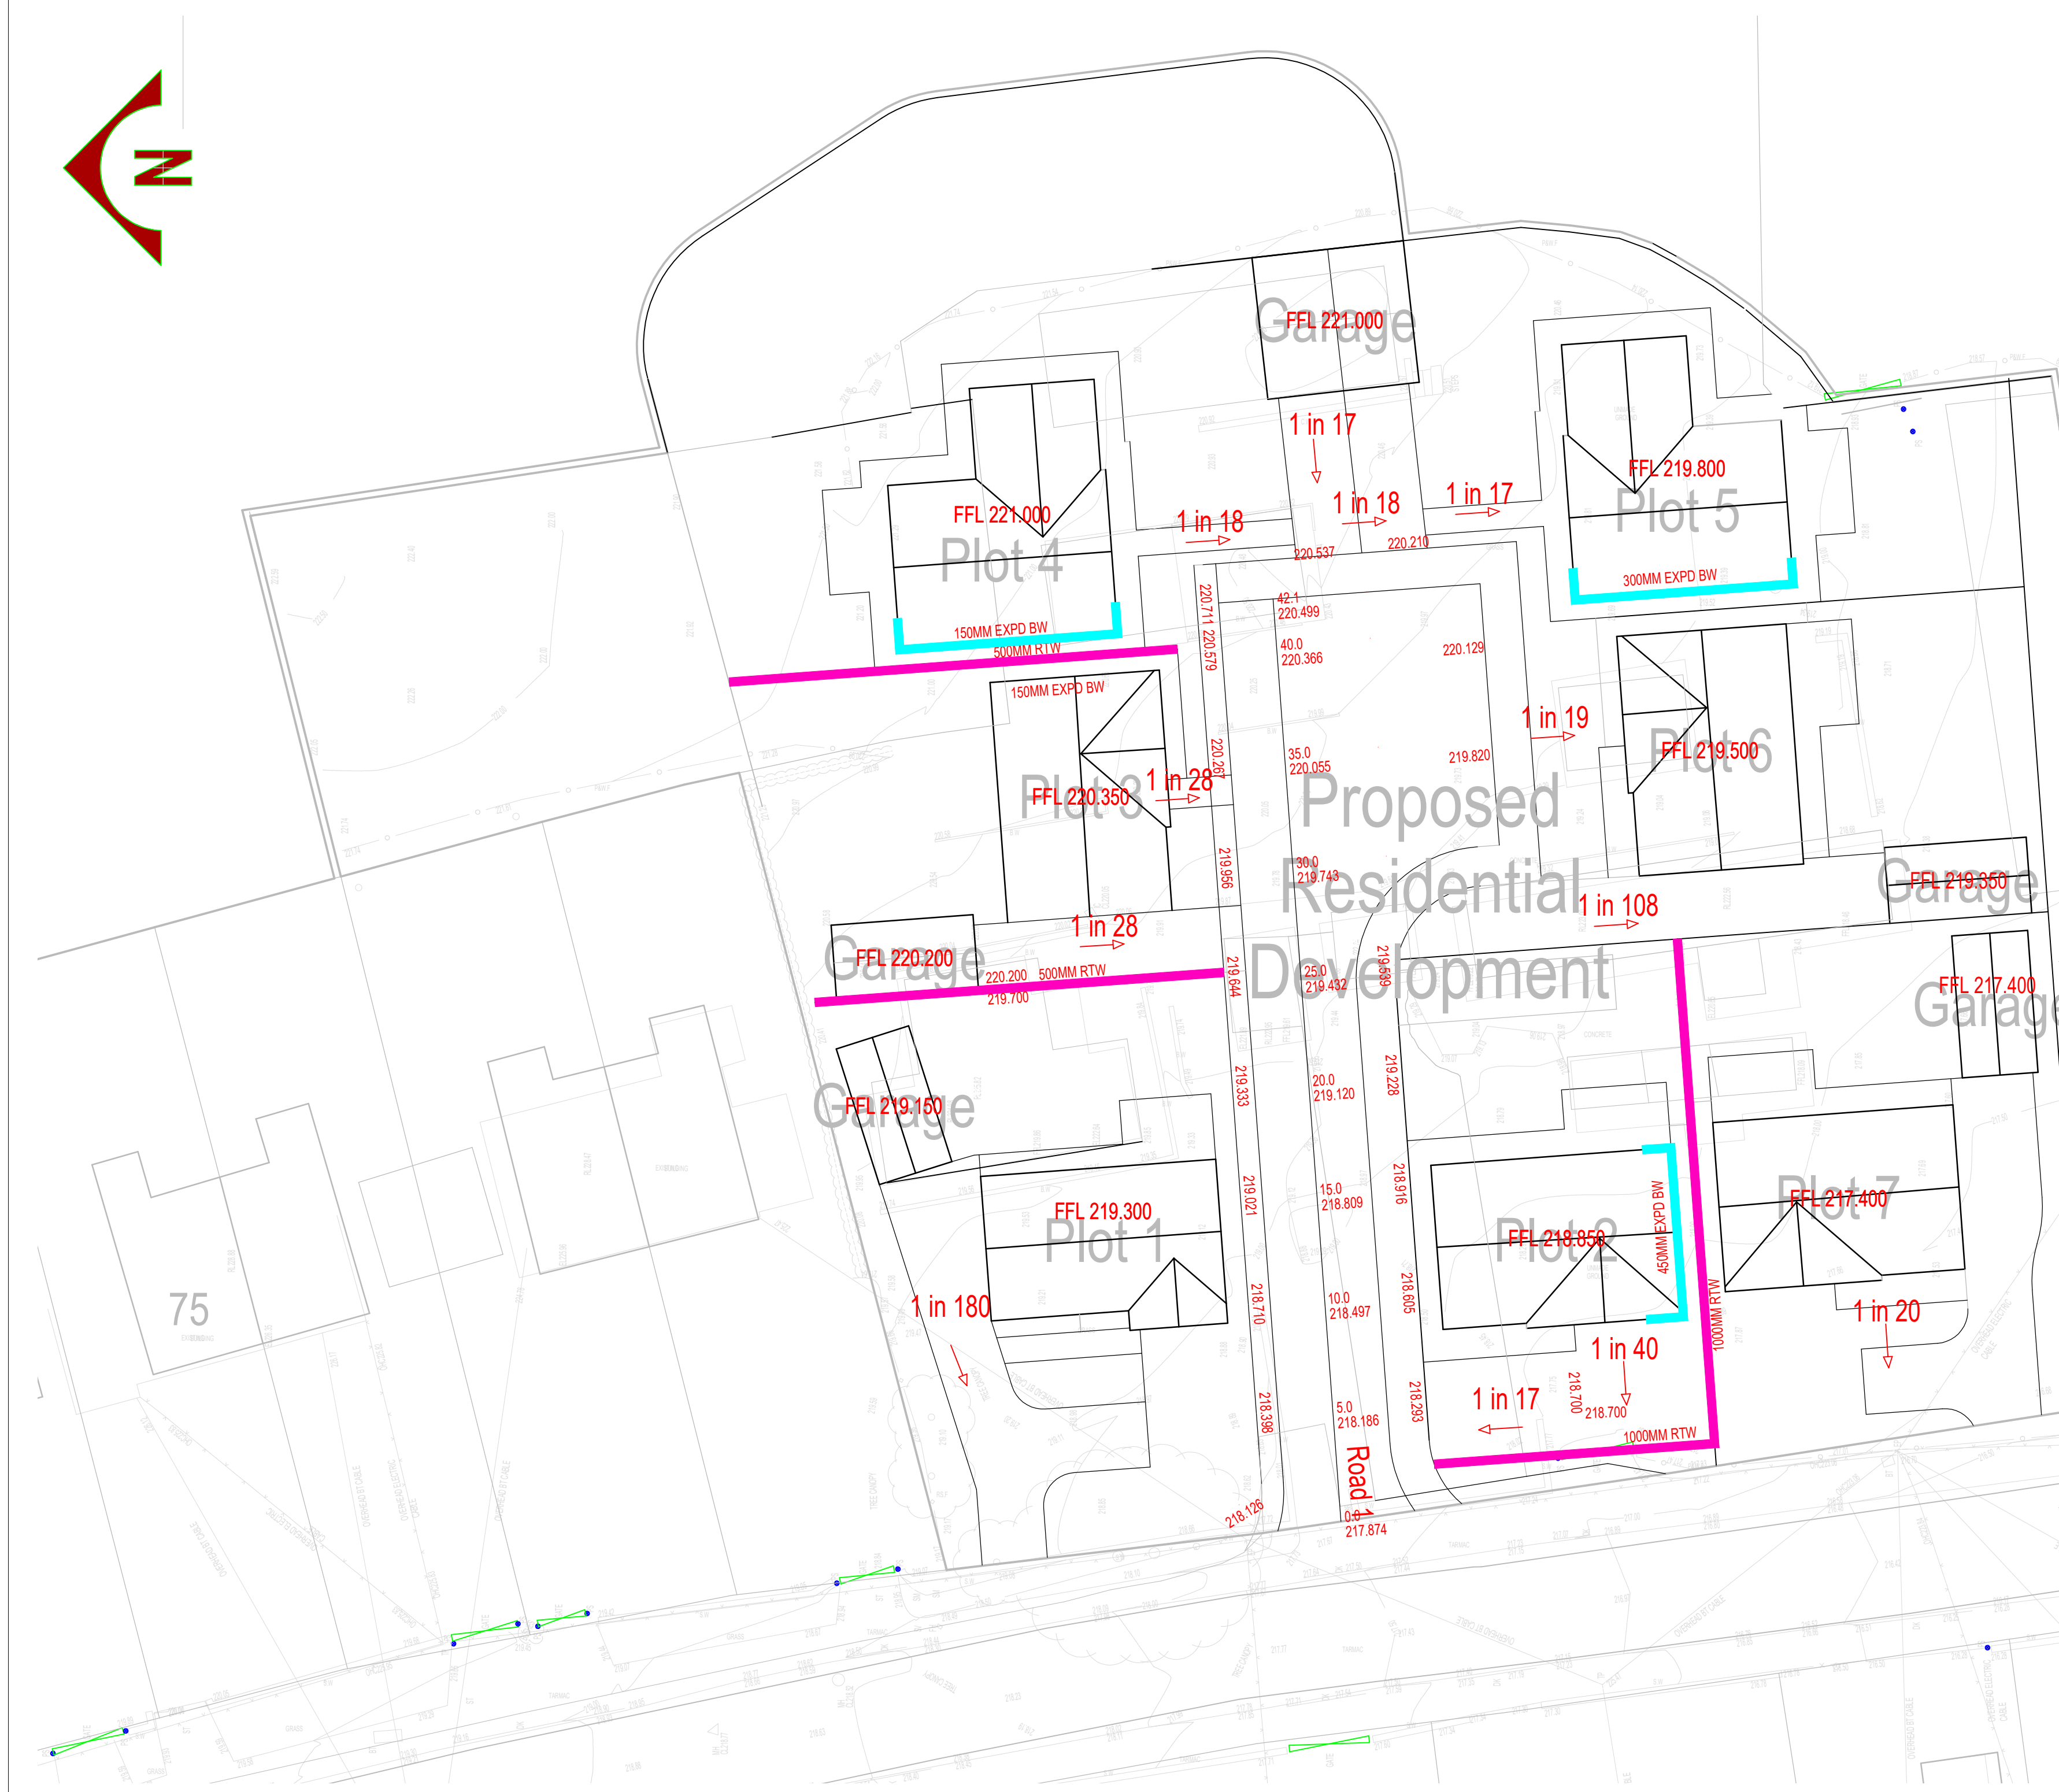

KEY

FFL 162.800 PROPOSED FINISHED FLOOR LEVEL

219.820 PROPOSED SPOT LEVEL

1 in 28 PROPOSED GRADIENT AND DIRECTION
/ OF FALL.

RETAINING WALL

EXPOSED BRICKWORK

NOTES:

1. ALL LEVELS ARE IN METRES ABOVE ORDINANCE DATUM.
2. ALL DIMENSIONS ARE IN METRES UNLESS OTHERWISE STATED.
3. ALL MATERIALS, UNLESS SPECIFIED OTHERWISE, SHALL COMPLY WITH THE RELEVANT BRITISH STANDARD. SOURCES OF MATERIALS ARE TO BE AGREED WITH THE ADOPTING AUTHORITY IN ADVANCE OF THE WORKS.
4. THIS DRAWING TO BE READ IN CONJUNCTION WITH ALL OTHER ASSOCIATED DRAWINGS AND DETAILS.
5. ANY DISCREPANCIES IN THE DETAILS SHOWN IN THIS DRAWING TO BE REPORTED TO THE ENGINEER PRIOR TO CONSTRUCTION.

A SCALE CHANGE TO 1/200 24.09.24

Rev	Description	Chk'd/App'd	Date
-----	-------------	-------------	------

PRELIMINARY

Client/Architect
UPPERDALES DEVELOPMENT
LTD

Contract
LILAC GROVE
CHEDLETON

Title	PROPOSED LEVELS PLAN
-------	----------------------



Date	July 24	Scale	1:200
Original size	A1		
Drawn	HB		
Checked		Approved	

Drawing No. **K24-032-004** Revision. **A**