


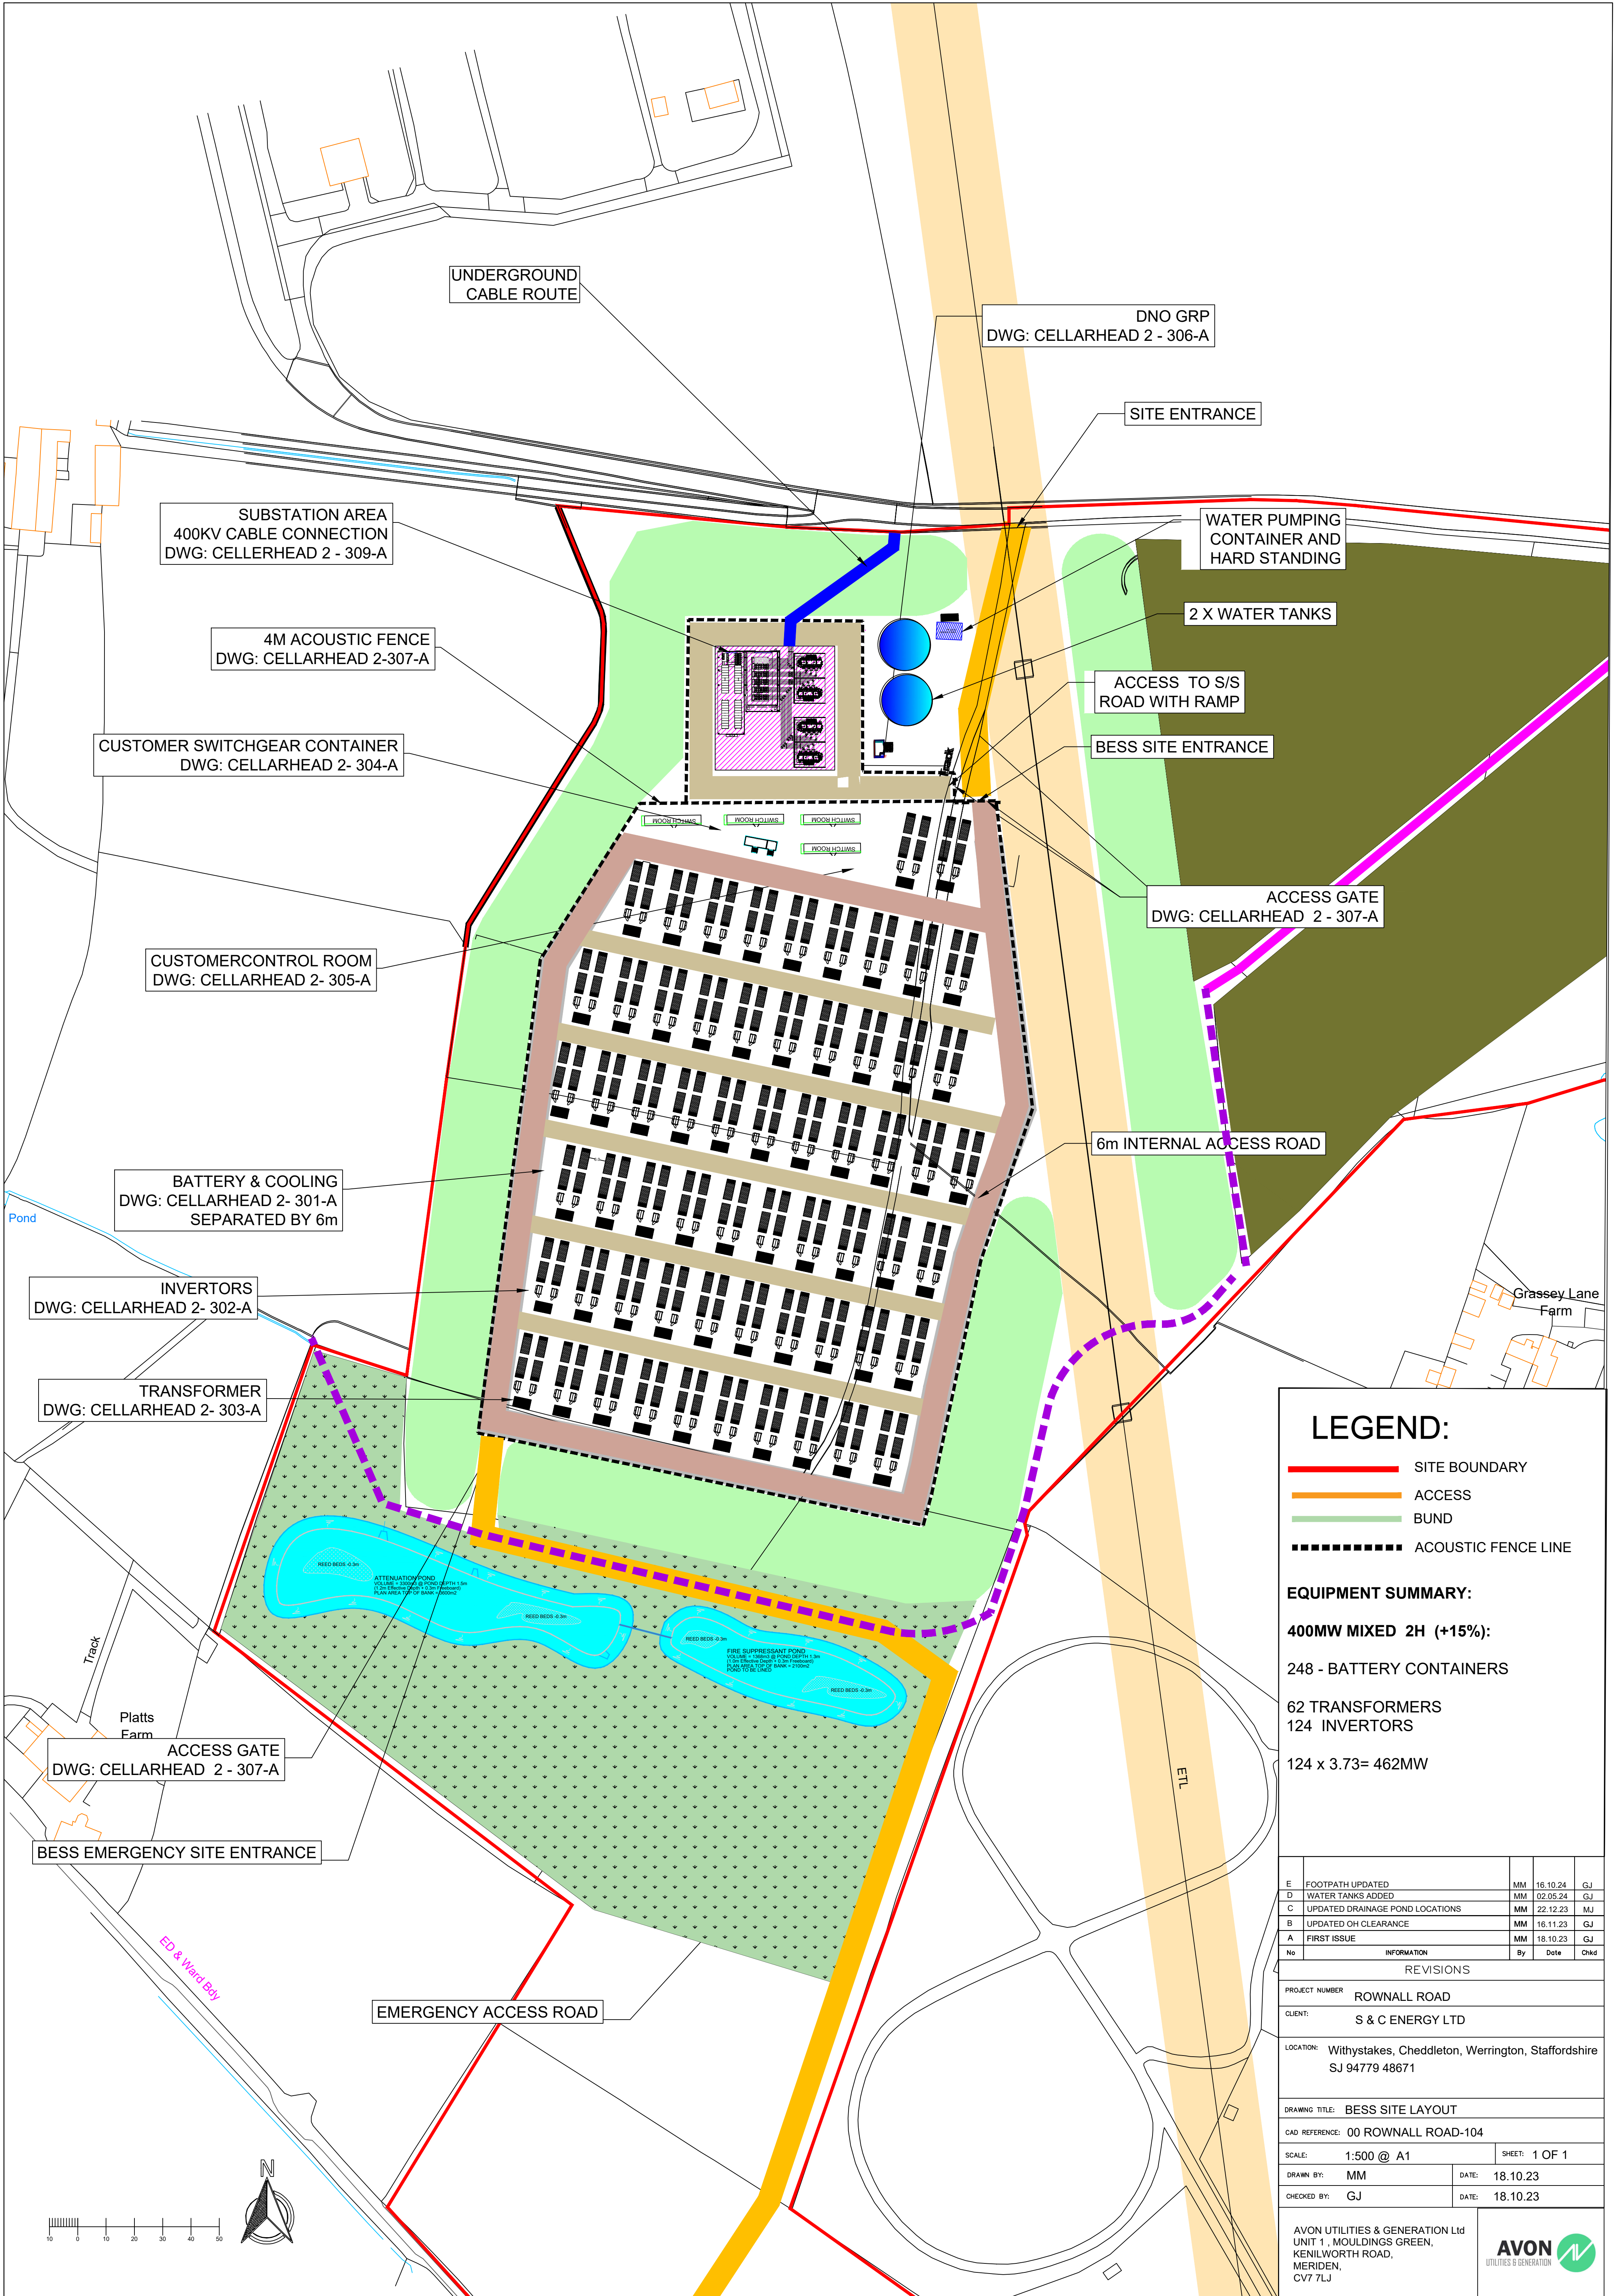

LEGEND:

- SITE BOUNDARY
- ACCESS
- BUND
- ACOUSTIC FENCE LINE

EQUIPMENT SUMMARY:

400MW MIXED 2H (+15%):

248 - BATTERY CONTAINERS

62 TRANSFORMERS
124 INVERTORS

124 x 3.73= 462MW

E	FOOTPATH UPDATED	MM	16.10.24	GJ
D	WATER TANKS ADDED	MM	02.05.24	GJ
C	UPDATED DRAINAGE POND LOCATIONS	MM	22.12.23	MJ
B	UPDATED OH CLEARANCE	MM	16.11.23	GJ
A	FIRST ISSUE	MM	18.10.23	GJ

No	INFORMATION	By	Date	Chkd
REVISIONS				
PROJECT NUMBER ROWNALL ROAD				
CLIENT: S & C ENERGY LTD				
LOCATION: Withystakes, Cheddleton, Werrington, Staffordshire SJ 94779 48671				
DRAWING TITLE: BESS SITE LAYOUT				
CAD REFERENCE: 00 ROWNALL ROAD-104				
SCALE: 1:500 @ A1			SHEET: 1 OF 1	
DRAWN BY: MM		DATE: 18.10.23		
CHECKED BY: GJ		DATE: 18.10.23		

AVON UTILITIES & GENERATION Ltd
UNIT 1, MOULDINGS GREEN,
KENILWORTH ROAD,
MERIDEN,
CV7 7LJ

