


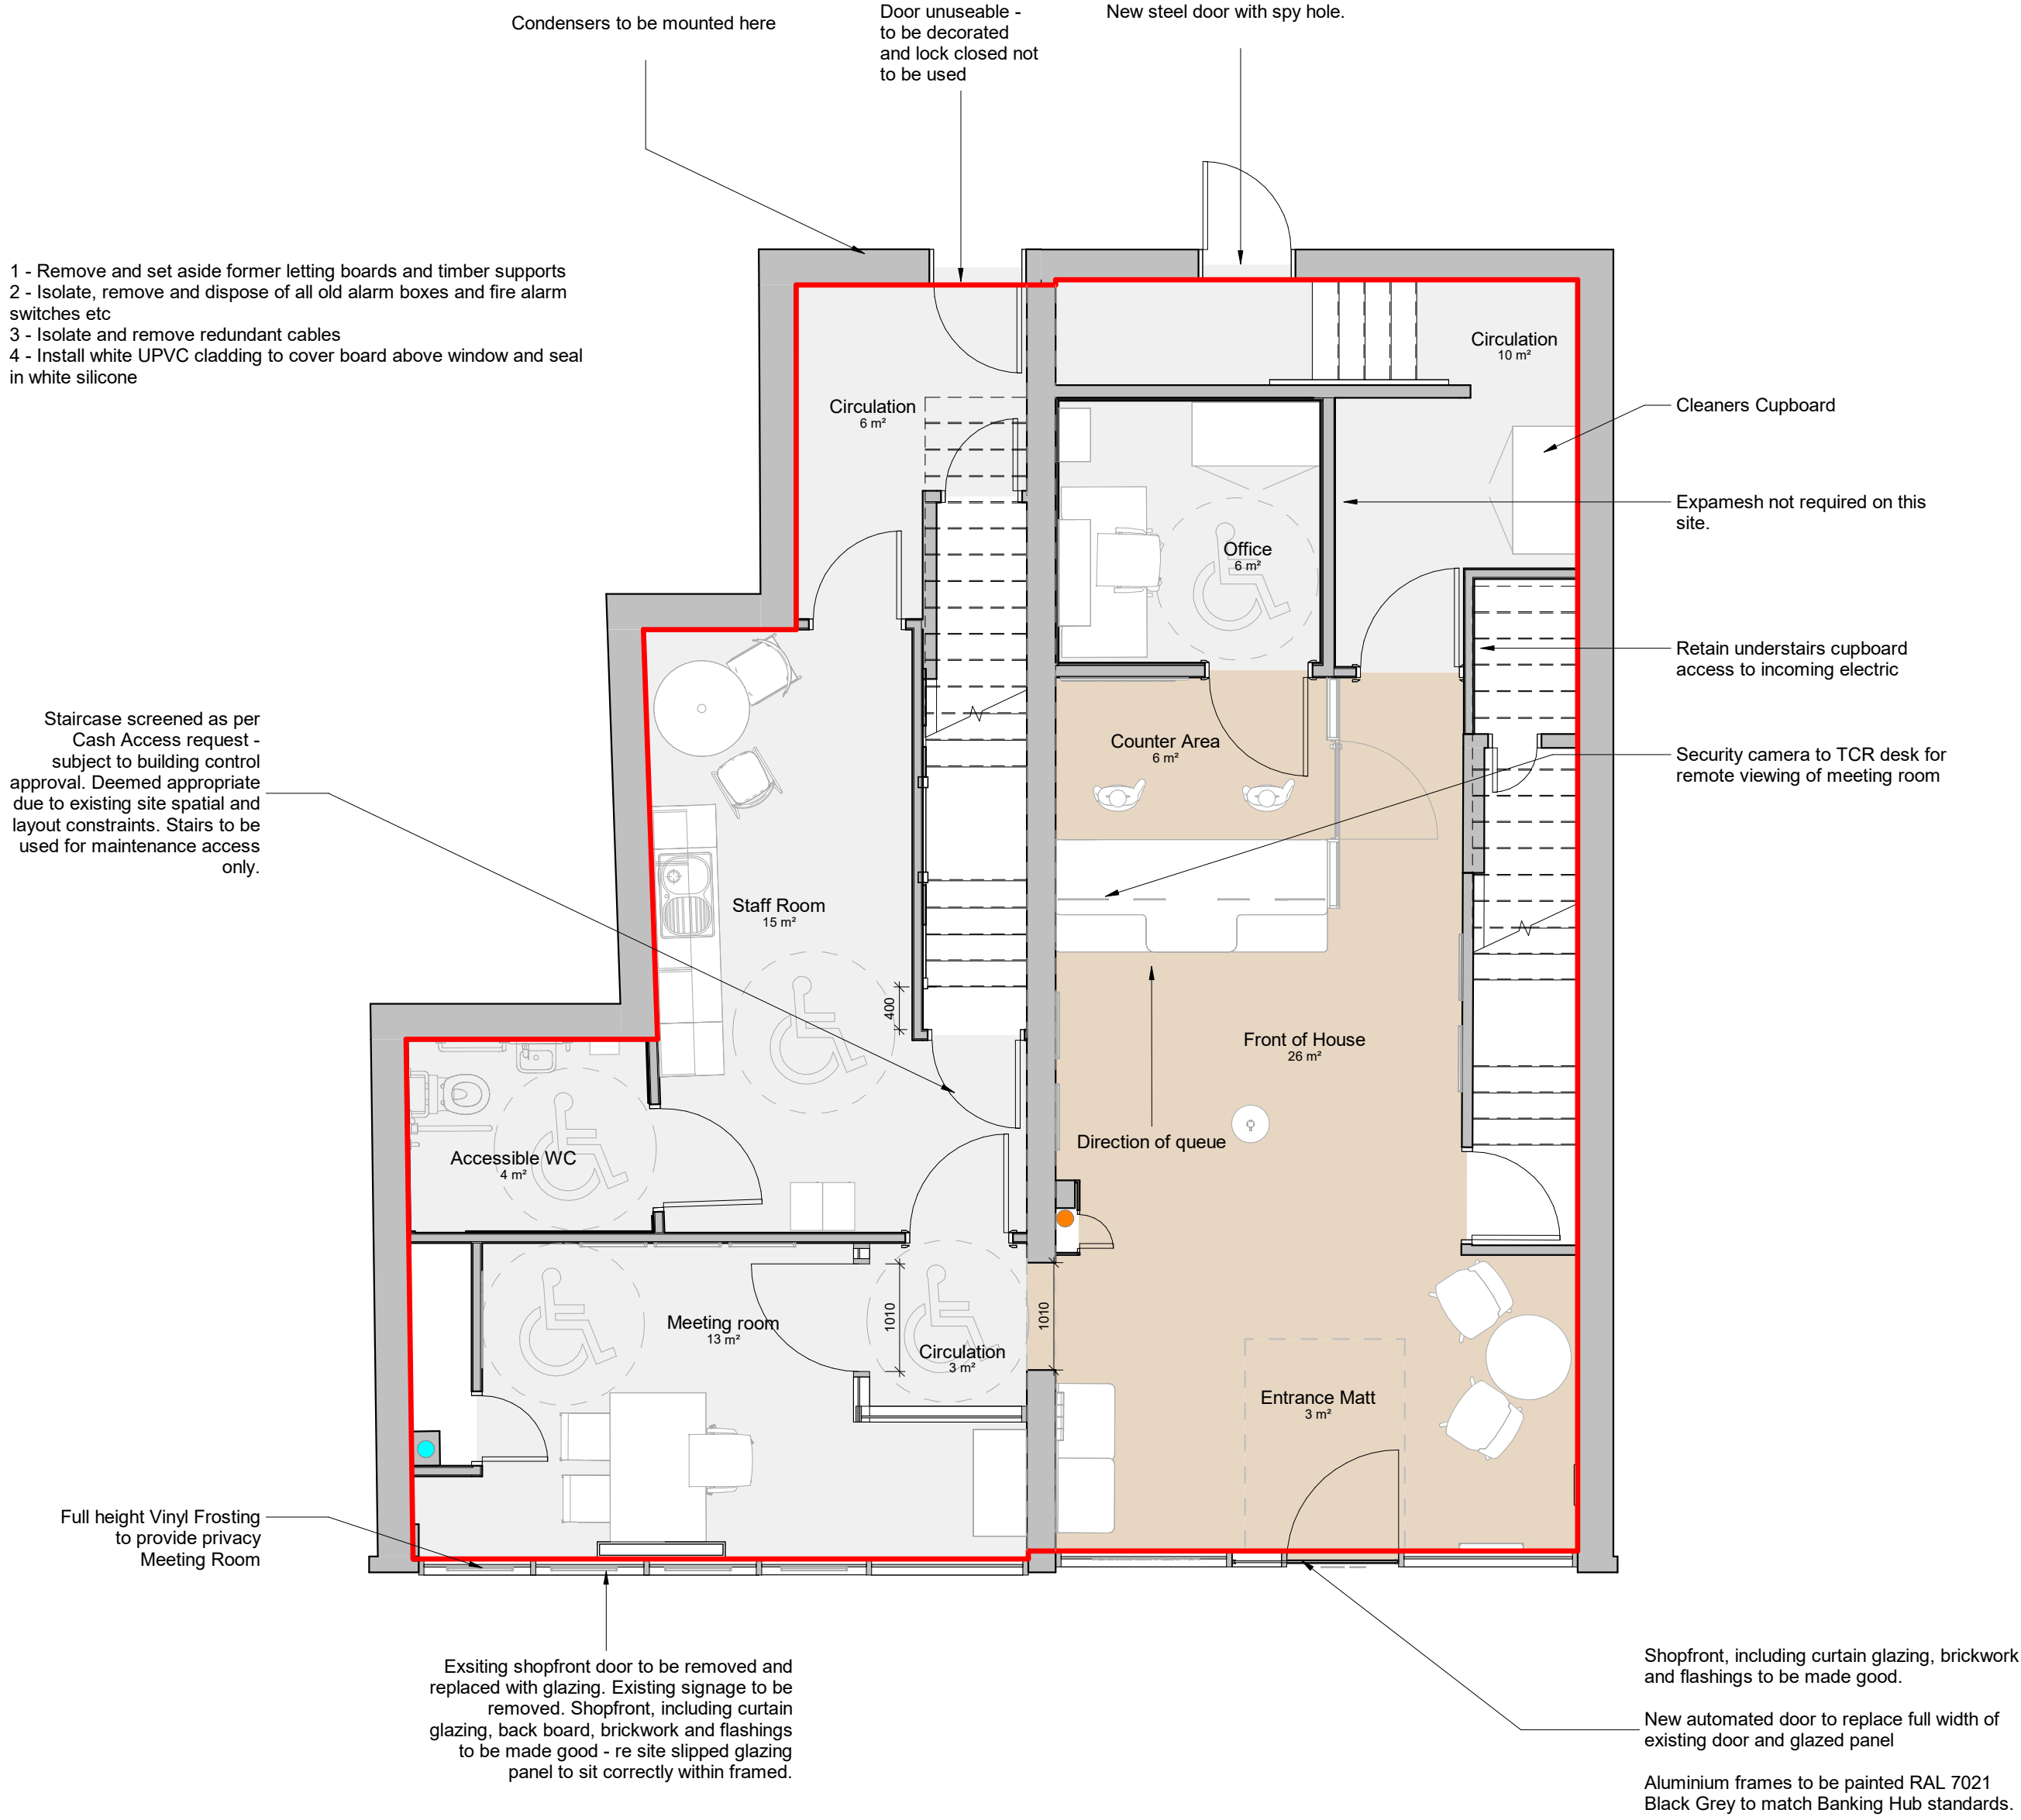

Proposed GA Layout Ground Floor  
1 : 50

**Key**

**Areas**

- Public Areas
- Back-of-House Areas
- Residual Areas to be discussed with Client

**Room Occupancy**

|              |                                                  |
|--------------|--------------------------------------------------|
| Office       | 1 Person                                         |
| Staff Room   | 3 Persons                                        |
| Meeting Room | 3 Persons                                        |
| Banking Hall | 20 Persons (2 Members of Staff & General Public) |

**Notes**

The layout is based upon Banking Hub Manual 6.0


**MEP Key**

- Gas Supply
- Electrical Supply
- Water Supply
- Incoming BT Copper Cable
- Soil Vent Pipe

**Key**

- Red Line Boundary

0.5 0 0.5 1 1.5 2 2.5  
SCALE 1:50 m

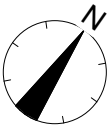

DISCLAIMER NOTES:

- THIS DOCUMENT IS COPYRIGHT OF THE ORIGINATOR AND IS NOT FOR REPRODUCTION OR RELIANCE WITHOUT THE ORIGINATOR'S WRITTEN CONSENT
- THIS DOCUMENT MUST NOT BE ALTERED, REPRODUCED OR DISTRIBUTED WITHOUT PRIOR WRITTEN CONSENT OF THE ORIGINATOR
- THIS DOCUMENT MUST NOT BE ALTERED - THE ORIGINATOR ACCEPTS NO RESPONSIBILITY FOR ANY DISCREPANCIES ARISING AS A RESULT OF THE ORIGINATOR'S INFORMATION BEING ALTERED BY OTHERS
- ANY DISCREPANCY MUST BE REPORTED TO THE ORIGINATOR
- RESPONSIBILITY IS NOT ACCEPTED FOR SCALING BY OTHERS FROM THIS DRAWING
- ALL DIMENSIONS MUST BE CHECKED ON SITE PRIOR TO COMMENCEMENT OF ANY RELATED WORKS
- THIS DOCUMENT MUST BE READ IN CONJUNCTION WITH ALL SUPPORTING DOCUMENTS PRODUCED BY THE ORIGINATOR AND OTHER PROJECT DISCIPLINES
- THE ORIGINATOR ACCEPTS NO RESPONSIBILITY FOR THE ACCURACY OF BACKGROUND INFORMATION PRODUCED BY THIRD PARTIES - THIS MUST BE TREATED AS INDICATIVE ONLY
- USERS OF THIS DOCUMENT ARE RESPONSIBLE FOR CHECKING WHICH REVISION IS CURRENT
- THE DOCUMENT STATUS "INFORMATION" OR "PRELIMINARY", INDICATES THAT THIS DRAWING IS FOR REFERENCE PURPOSES ONLY - THE ORIGINATOR WILL ACCEPT NO RESPONSIBILITY FOR THE COMPLETENESS OF INFORMATION UNDER THIS STATUS
- DOCUMENTS WITH THE STATUS "RECORD", AND DOCUMENTS WITH THE STATUS "AS-BUILT", HAVE BEEN PREPARED BASED UPON INFORMATION FURNISHED BY OTHERS AS SUCH, THE ORIGINATOR ASSUMES NO RESPONSIBILITY FOR THE ACCURACY OR COMPLETENESS OF THESE DOCUMENTS OR FOR ANY ERRORS OR OMISSIONS THAT MAY HAVE BEEN INCORPORATED INTO THEM AS A RESULT OF INCORRECT INFORMATION PROVIDED TO THE ORIGINATOR. THOSE RELYING ON THE "RECORD" DOCUMENTS OR "AS-BUILT" DOCUMENTS ARE ADVISED TO OBTAIN INDEPENDENT VERIFICATION OF THEIR ACCURACY

DRAWING NOTES:

- CDM REGULATIONS 2015  
SIGNIFICANT OR NON-OBVIOUS RISKS AND RISKS WHICH ARE DIFFICULT TO MANAGE ARE IDENTIFIED ON THIS DRAWING USING THE FOLLOWING SYMBOL IDENTIFIED TO THE RIGHT WITH BRIEF ACCOMPANYING TEXT. FOR FURTHER DETAILS OF THE RISKS IDENTIFIED BY DESIGNERS, REFERENCE SHOULD BE MADE TO CDM HAZARD REGISTER



|     |                                           |          |    |      |
|-----|-------------------------------------------|----------|----|------|
| REV | DESCRIPTION                               | DATE     | BY | CHKD |
| 001 | Planning Issue - updated disclaimers      | 23/09/24 | JP | JP   |
| 002 | Planning Issue - Amended roles and scales | 14/09/24 | HK | JF   |

ORIGINATOR:



TOWER WHARF  
CHEESE LANE  
BRISTOL  
BS2 0J  
TEL NO. 0117 244 2500  
WWW.RIDGE.CO.UK



PROJECT:  
26 & 26A High Street, Cheadle,  
Stoke-on-Trent

TITLE:  
Planning - Proposed GA Layout

DRAWN BY: HK  
CHECKED BY: JF  
SCALE: As indicated @ A1  
DATE: 17/05/24

STATUS:  
S3 - Suitable for Review and Comment

|          |       |       |        |       |       |         |      |
|----------|-------|-------|--------|-------|-------|---------|------|
| PROJECT: | ORIG: | ZONE: | LEVEL: | TYPE: | ROLE: | NUMBER: | REV: |
| 5019069  | RDG   | XX    | 00     | D     | A     | 7623    | P02  |