


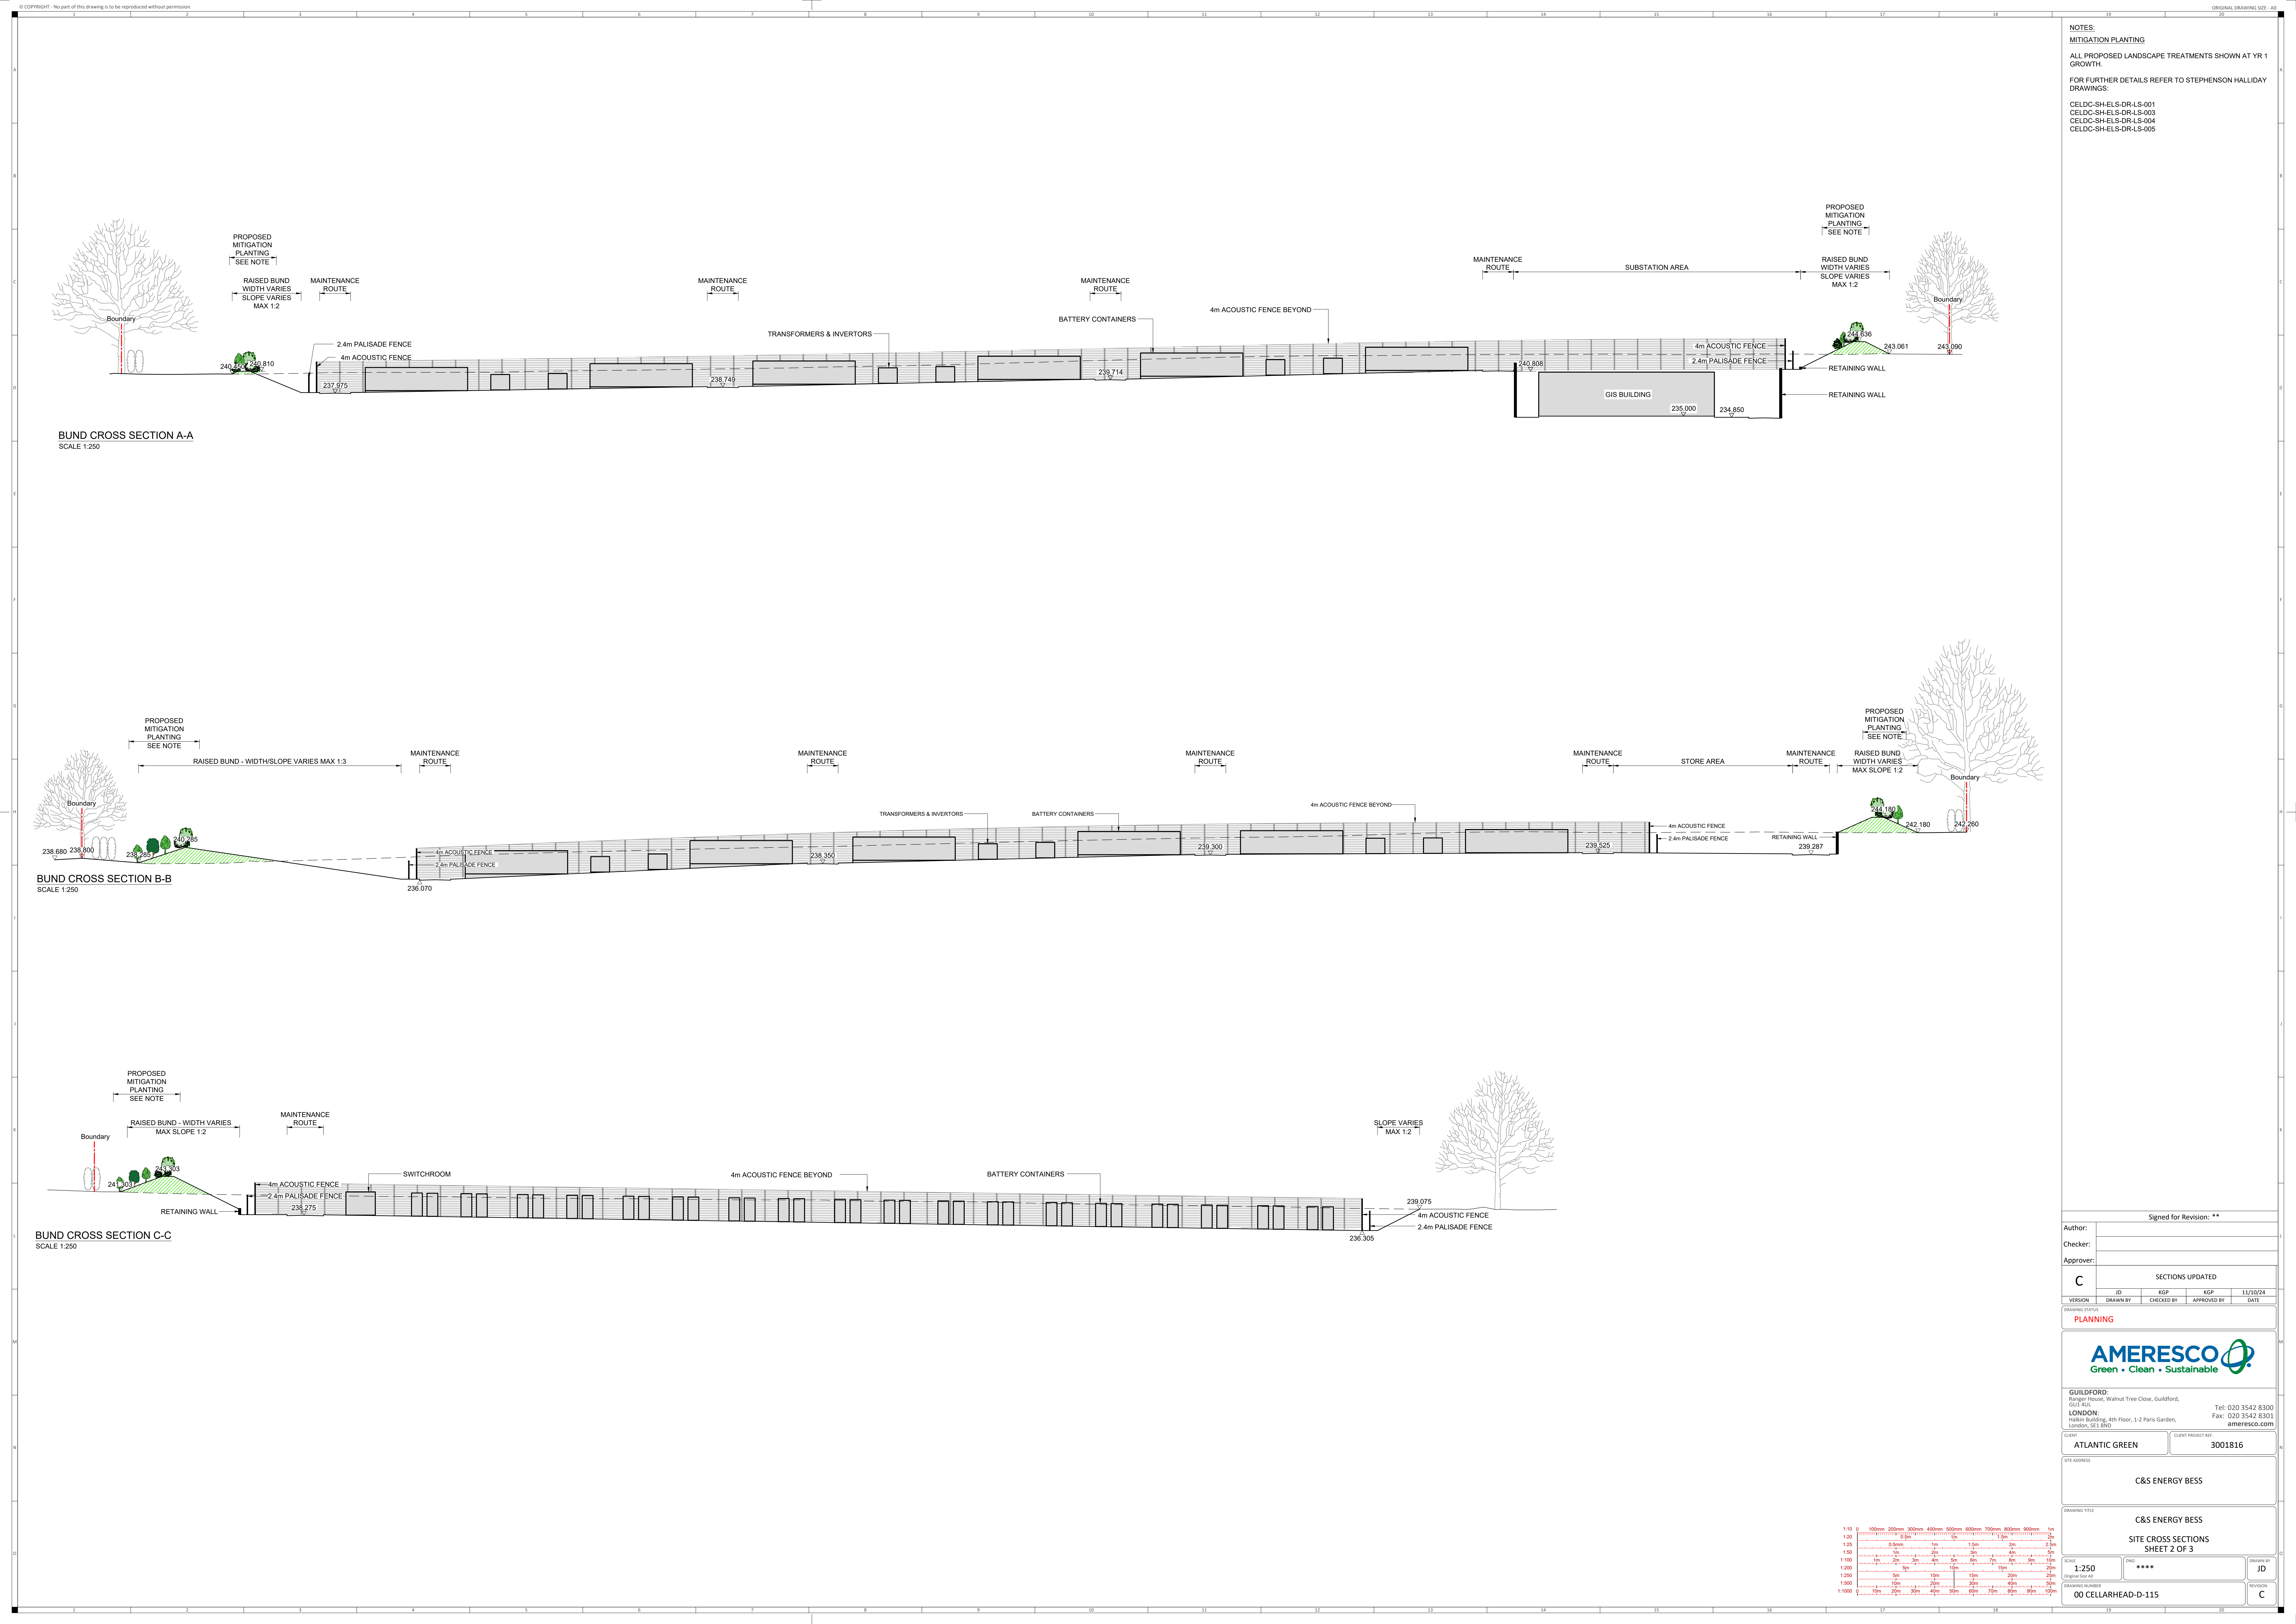

NOTES:
MITIGATION PLANTING
ALL PROPOSED LANDSCAPE TREATMENTS SHOWN AT YR 1 GROWTH.
FOR FURTHER DETAILS REFER TO STEPHENSON HALLIDAY DRAWINGS:
CELDC-SH-ELS-DR-LS-001
CELDC-SH-ELS-DR-LS-003
CELDC-SH-ELS-DR-LS-004
CELDC-SH-ELS-DR-LS-005

Signed for Revision: **

Author: _____
Checker: _____
Approver: _____

C

SECTIONS UPDATED			
VERSION	DRAWN BY	CHECKED BY	APPROVED BY
1.0	EGP	YGP	11/10/24

DRAWING STATUS: PLANNING

AMERESCO
Green • Clean • Sustainable

GUILDFORD:
Ranger House, Walnut Tree Close, Guildford,
GU1 3EL
LONDON:
Halkin Building, 4th Floor, 1-2 Paris Garden,
London, SE1 8ND

CLIENT: ATLANTIC GREEN
CLIENT PROJECT REF: 3001816

SITE ADDRESS: C&S ENERGY BESS

DRAWING TITLE: C&S ENERGY BESS
SITE CROSS SECTIONS
SHEET 2 OF 3

SCALE: 1:250
GRID: ****
DRAWN BY: JD
REVISION: C

00 CELLARHEAD-D-115