


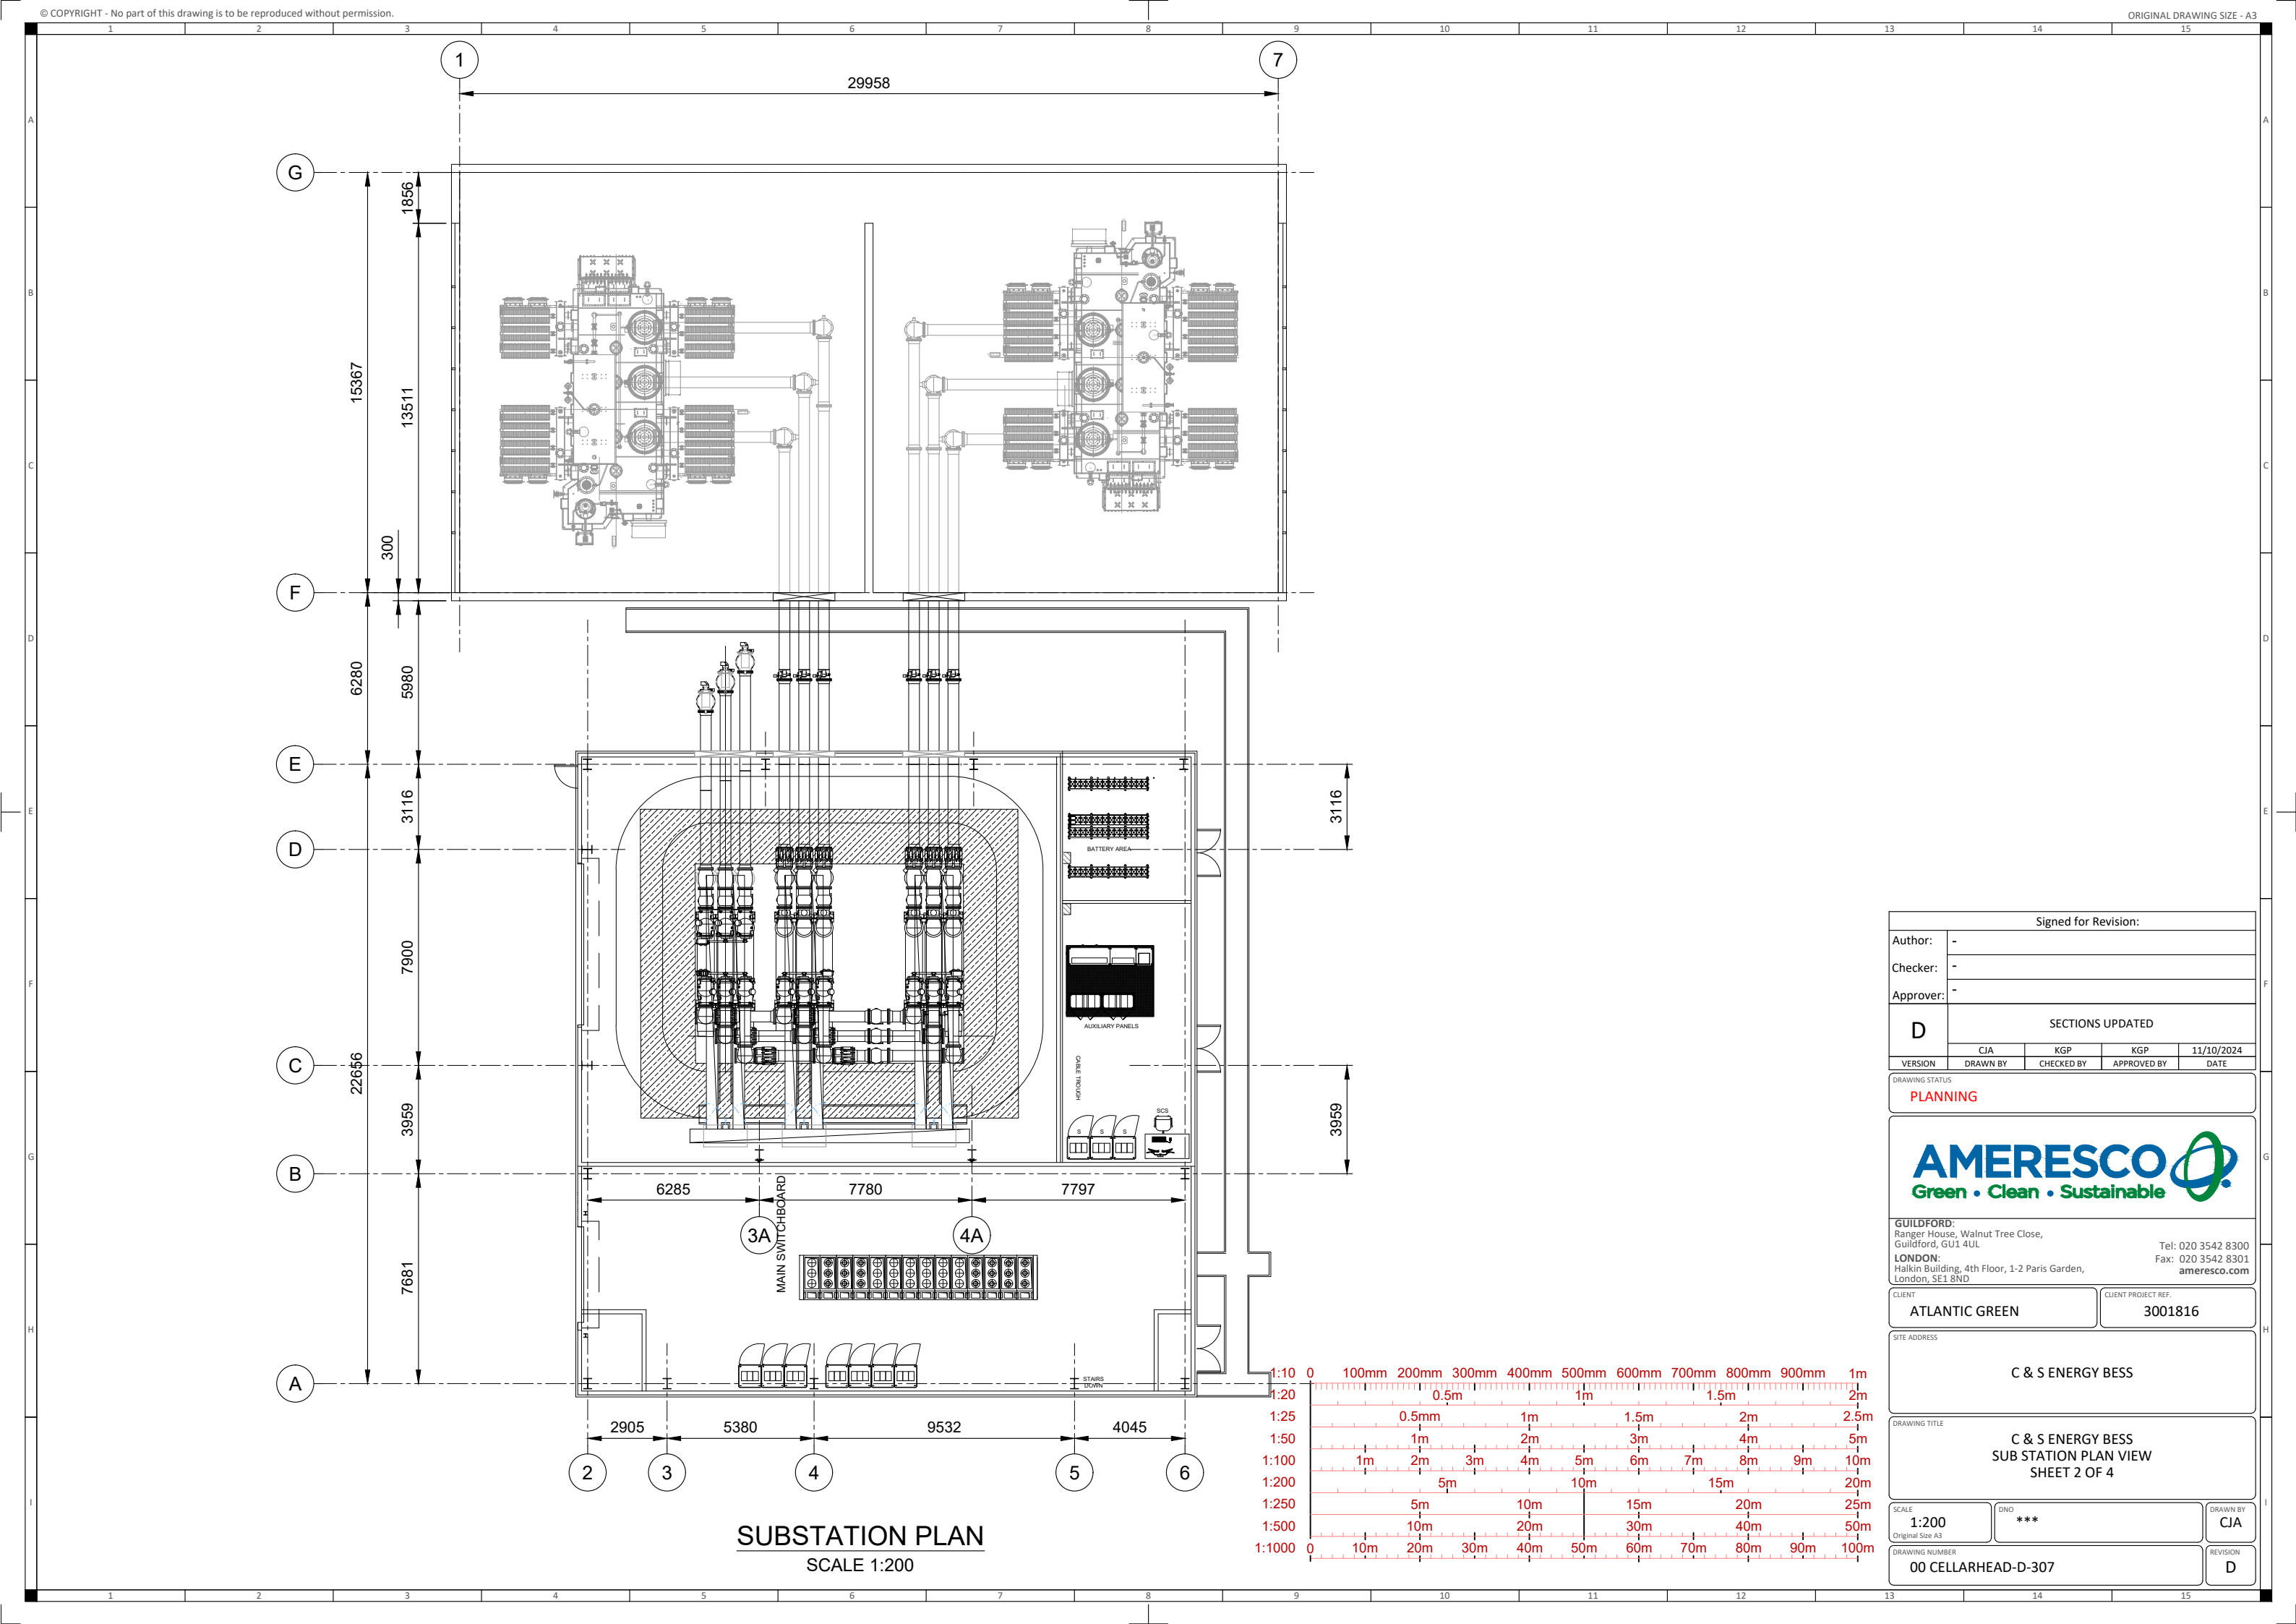

SUBSTATION PLAN  
SCALE 1:200

|                      |                  |            |             |            |
|----------------------|------------------|------------|-------------|------------|
| Signed for Revision: |                  |            |             |            |
| Author:              | -                |            |             |            |
| Checker:             | -                |            |             |            |
| Approver:            | -                |            |             |            |
| D                    | SECTIONS UPDATED |            |             |            |
|                      | CJA              | KGP        | KGP         | 11/10/2024 |
| VERSION              | DRAWN BY         | CHECKED BY | APPROVED BY | DATE       |

DRAWING STATUS  
PLANNING



GUILDFORD:  
Ranger House, Walnut Tree Close,  
Guildford, GU1 4UL  
LONDON:  
Halkin Building, 4th Floor, 1-2 Paris Garden,  
London, SE1 8ND

Tel: 020 3542 8300  
Fax: 020 3542 8301  
ameresco.com

CLIENT  
ATLANTIC GREEN

CLIENT PROJECT REF.  
3001816

SITE ADDRESS  
C & S ENERGY BESS

DRAWING TITLE  
C & S ENERGY BESS  
SUB STATION PLAN VIEW  
SHEET 2 OF 4

SCALE  
1:200  
Original Size A3

DWG  
\*\*\*

DRAWN BY  
CJA

DRAWING NUMBER  
00 CELLARHEAD-D-307

REVISION  
D