


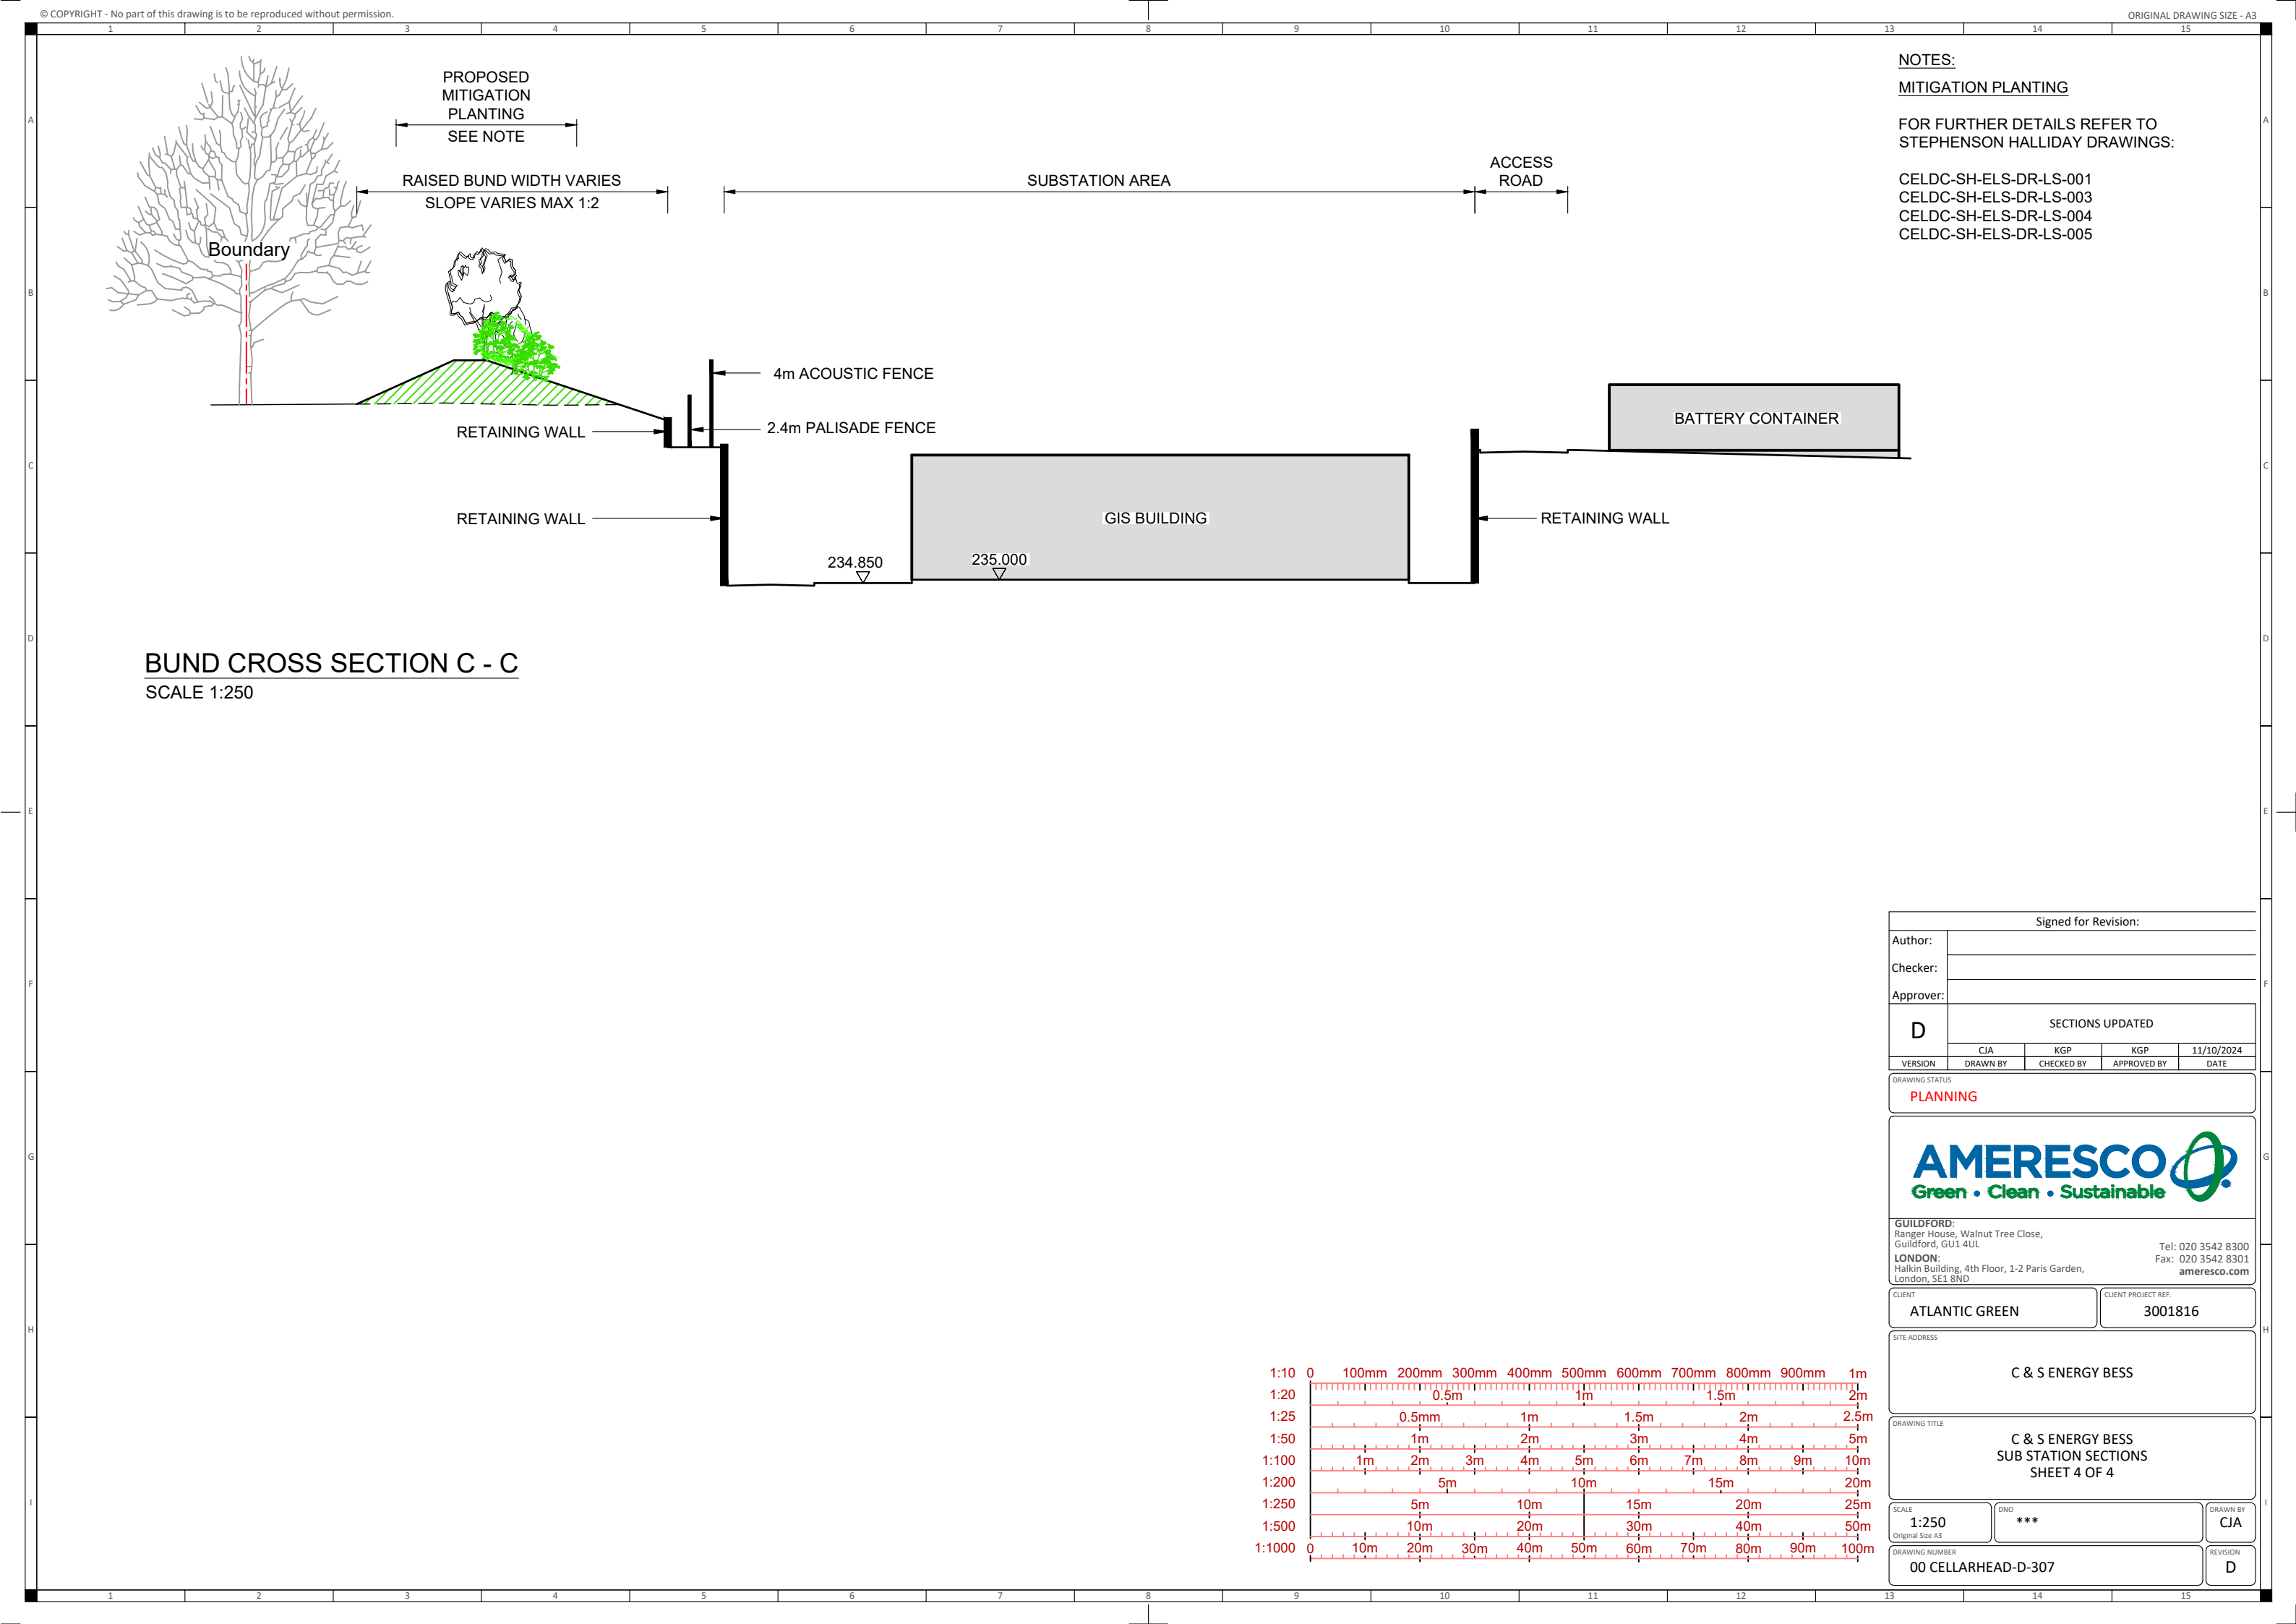

NOTES:


MITIGATION PLANTING

FOR FURTHER DETAILS REFER TO STEPHENSON HALLIDAY DRAWINGS:

CELDC-SH-ELS-DR-LS-001
CELDC-SH-ELS-DR-LS-003
CELDC-SH-ELS-DR-LS-004
CELDC-SH-ELS-DR-LS-005

BUND CROSS SECTION C - C

SCALE 1:250

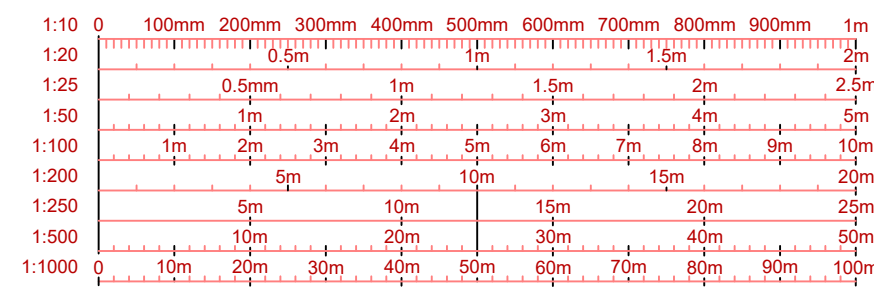

Signed for Revision:				
Author:				
Checker:				
Approver:				
D	SECTIONS UPDATED			
	CJA	KGP	KGP	11/10/2024
VERSION	DRAWN BY	CHECKED BY	APPROVED BY	DATE

PLANNING



GUILDFORD:
Ranger House, Walnut Tree Close,
Guildford, GU1 4UL
Tel: 020 3542 8300

LONDON:
Halkin Building, 4th Floor, 1-2 Paris Garden,
London, SE1 8ND
Fax: 020 3542 8301
ameresco.com

CLIENT ATLANTIC GREEN CLIENT PROJECT REF. 3001816

SITE ADDRESS

C & S ENERGY BESS

DRAWING TITLE

C & S ENERGY BESS
SUB STATION SECTIONS
SHEET 4 OF 4

SCALE 1:250 Original Size A3	DWG ***	DRAWN BY CJA
DRAWING NUMBER 00 CELLARHEAD-D-307		REVISION D