


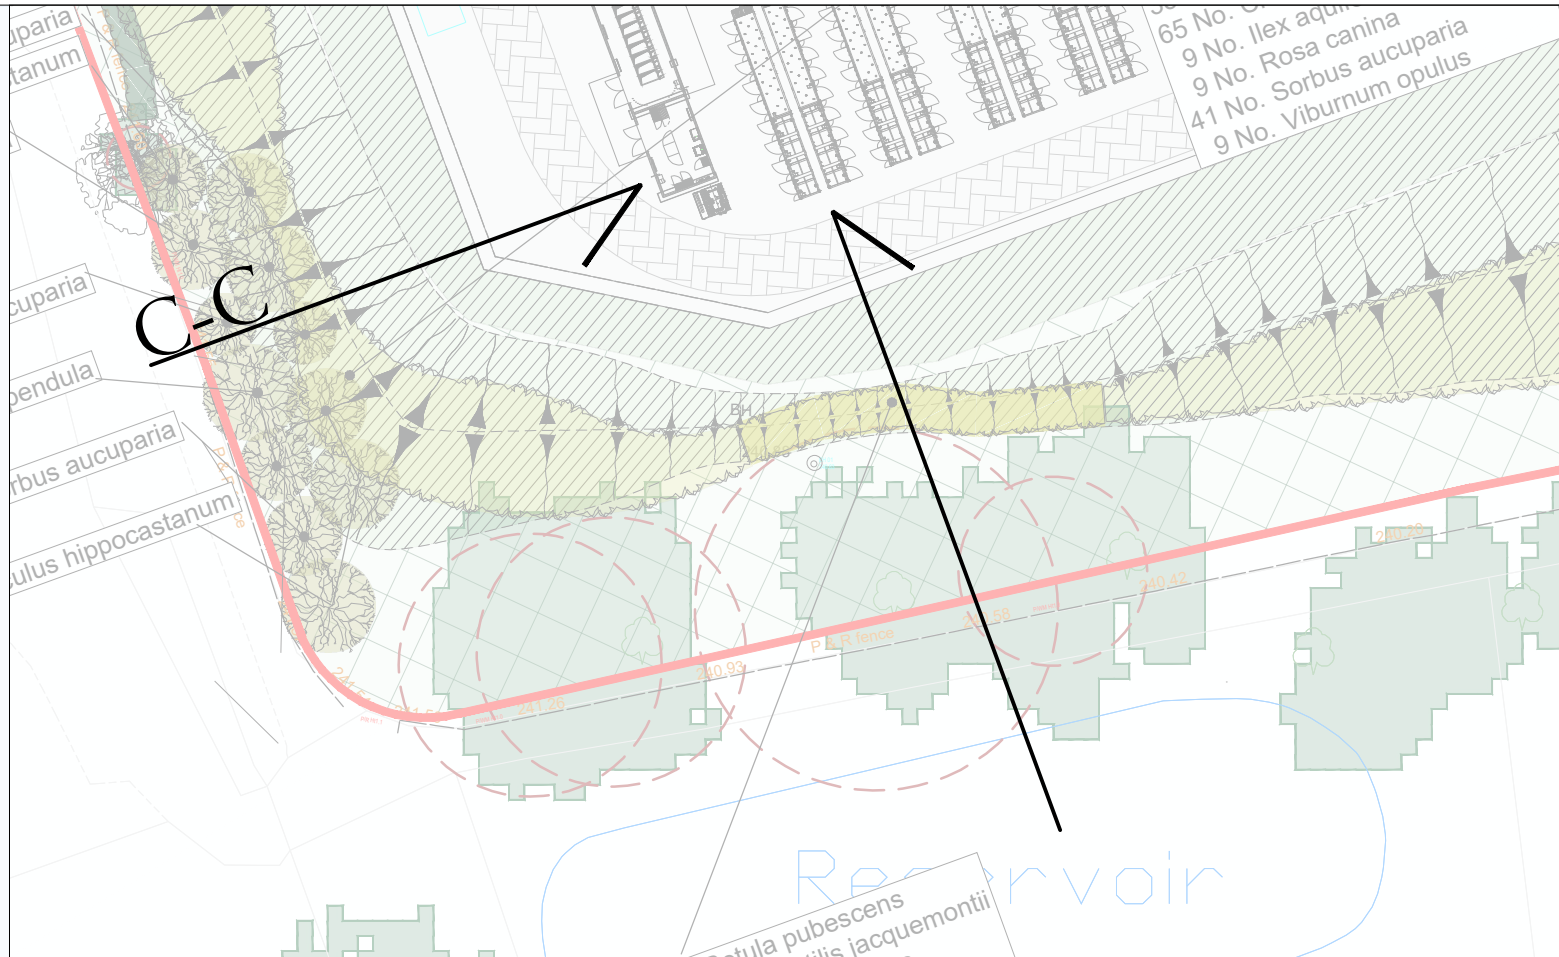

Location Plan for Section C-C

GENERAL NOTES


Only work to written dimensions.
Drawing is for planning purposes only not for construction.
All site dimensions shall be verified by the Contractor on site prior to commencing any works.
All contractors should ascertain the location of all underground services/utilities before undertaking any work and conflicts resolved.
It is assumed all work will be carried out by an experienced competent contractor working to an approved method statement.

- All new planting and works to be in accordance with:
- BS 3936-1 1992 Nursery Stock Specification for Trees and Shrubs.
 - BS 8545 2014 trees: From Nursery to Independence in the Landscape – Recommendations.
 - BS 4428 1989 Code of Practice for General Landscape Operations.
 - BS 5837-2012 Arboricultural Method Statement.

ALL PROPOSALS ARE TO BE SUBJECT TO UTILITY SURVEYS

RISK ITEM - (All survey data provided by client)

- All proposed services contained within the fenceline - action client to confirm
- Survey data - relocated to correct co-ordinates - action client to check and update layout
- Tree RPA / Tree protection areas are to be verified by an arboriculturist on site prior to work commencing
- Earthwork design is indicative - client/suitably qualified engineer to design embankments in line with appropriate legislation
- Earthworks to accommodate the cut requirements of the site
- Wetland/Waterbody design is indicative - client/suitably qualified engineer to design this feature in line with appropriate legislation

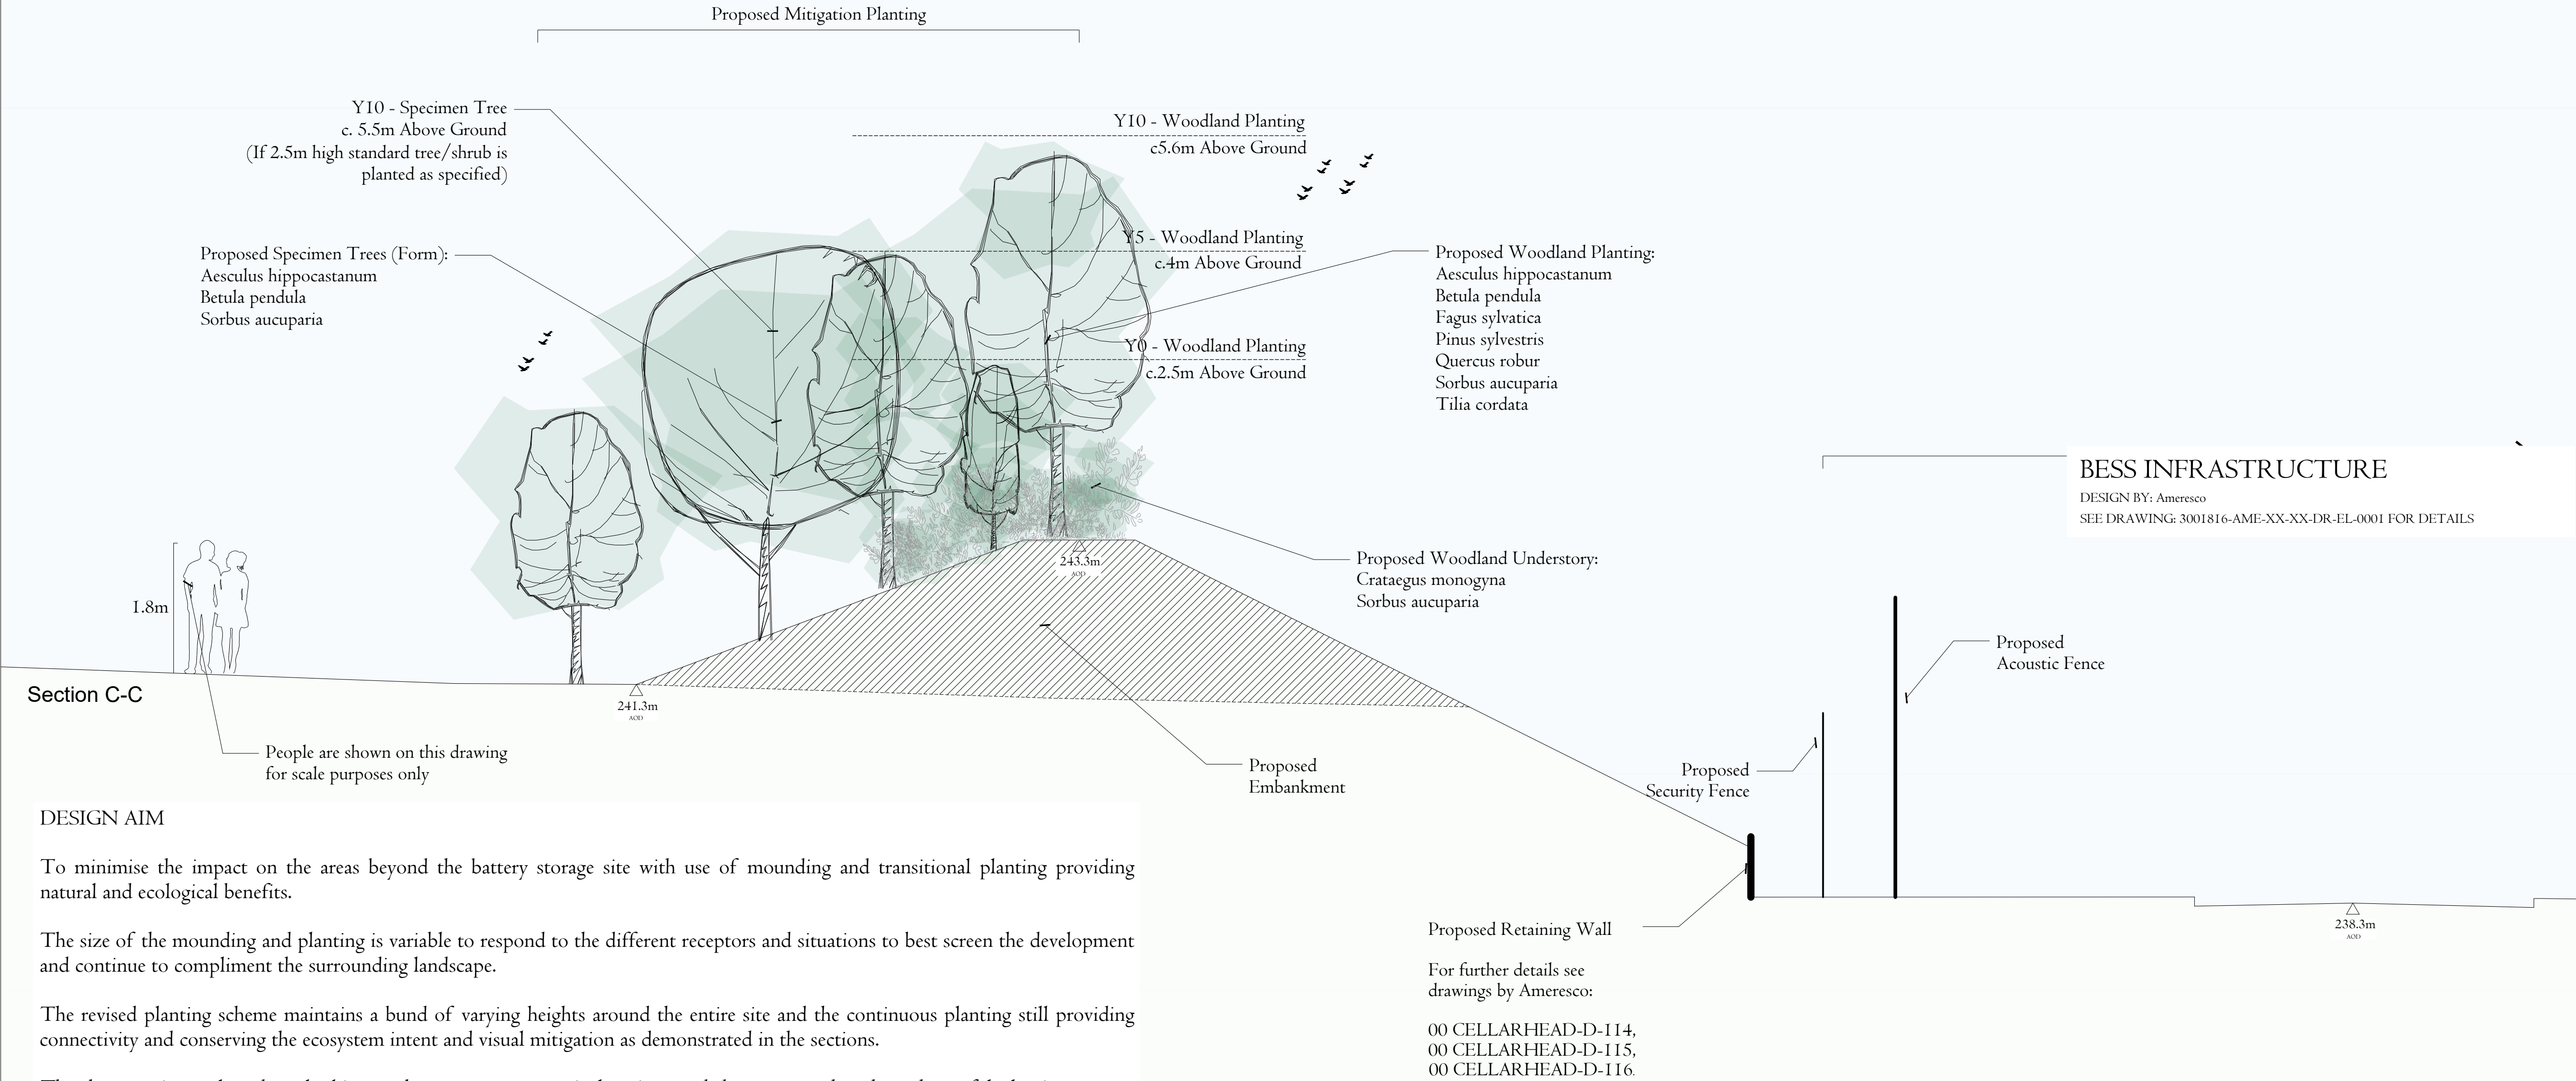

NOTE:

These sections are for illustrating landscape planting only. For definitive engineering and earthwork sections, refer to Ameresco's drawings:

00 CELLARHEAD-D-114,
00 CELLARHEAD-D-115,
00 CELLARHEAD-D-116.

ASSUMED HEIGHT GROWTH RATES:

No growth in first year of planting;
0.3m of growth per annum for first five years following planting (0.3m x 5 = 1.5m);
0.4m of growth per annum for the following four years (0.4m x 4 = 1.6m).

01	30/10/2024	Scale note updated	JD	LH	LH
00	10/10/24	First issue	JD	LH	LH

Rev.	Date	Amendment	Drawn	Chkd.	Appd.
------	------	-----------	-------	-------	-------

STEPHENSON HALLIDAY
Planning, Landscape & Environment
an **RSK** company

18 Frogmore Road,
Henri Hampstead,
HP3 9RT

Tel: +44 (0)330 002 1780
Email: info@stephenson-halliday.com
Web: www.stephenson-halliday.com

Client

Ameresco

Project Title

Cellarhead Battery Storage

Drawing Title

Illustrative Landscape Y10 Planting Sections Sheet 3 of 3

Drawn	Date	Checked	Date	Approved	Date
JD	04/10/24	LH	04/10/24	LH	04/10/24

Scale	Orig Size	Status
1:50	A1	PLANNING

Drawing No.	Rev.
CELDC-SH-ELS-DR-LS-005	01

File Path
CELDC-SH-ELS-M2-LS-003-005 LANDSCAPE_SECTIONS.dwg

