



Appendix A

Land to the north of Holt Lane, Kingsley
Staffordshire

Tree Constraints Plan
Showing all trees, crown dimensions, tree categories
and root protection areas (RPAs)

SCALE :
1 : 500 @ A3 DATE :
03/10/2024



David Bailey Old Oak Tree Care 01630 673216
07813 808174 oldoaktree@talktalk.net



©2024 Old Oak Tree Care
This plan is to be reproduced in colour
B+W copies will not contain all information

Map reference:
PC24/716/TCP

Legend

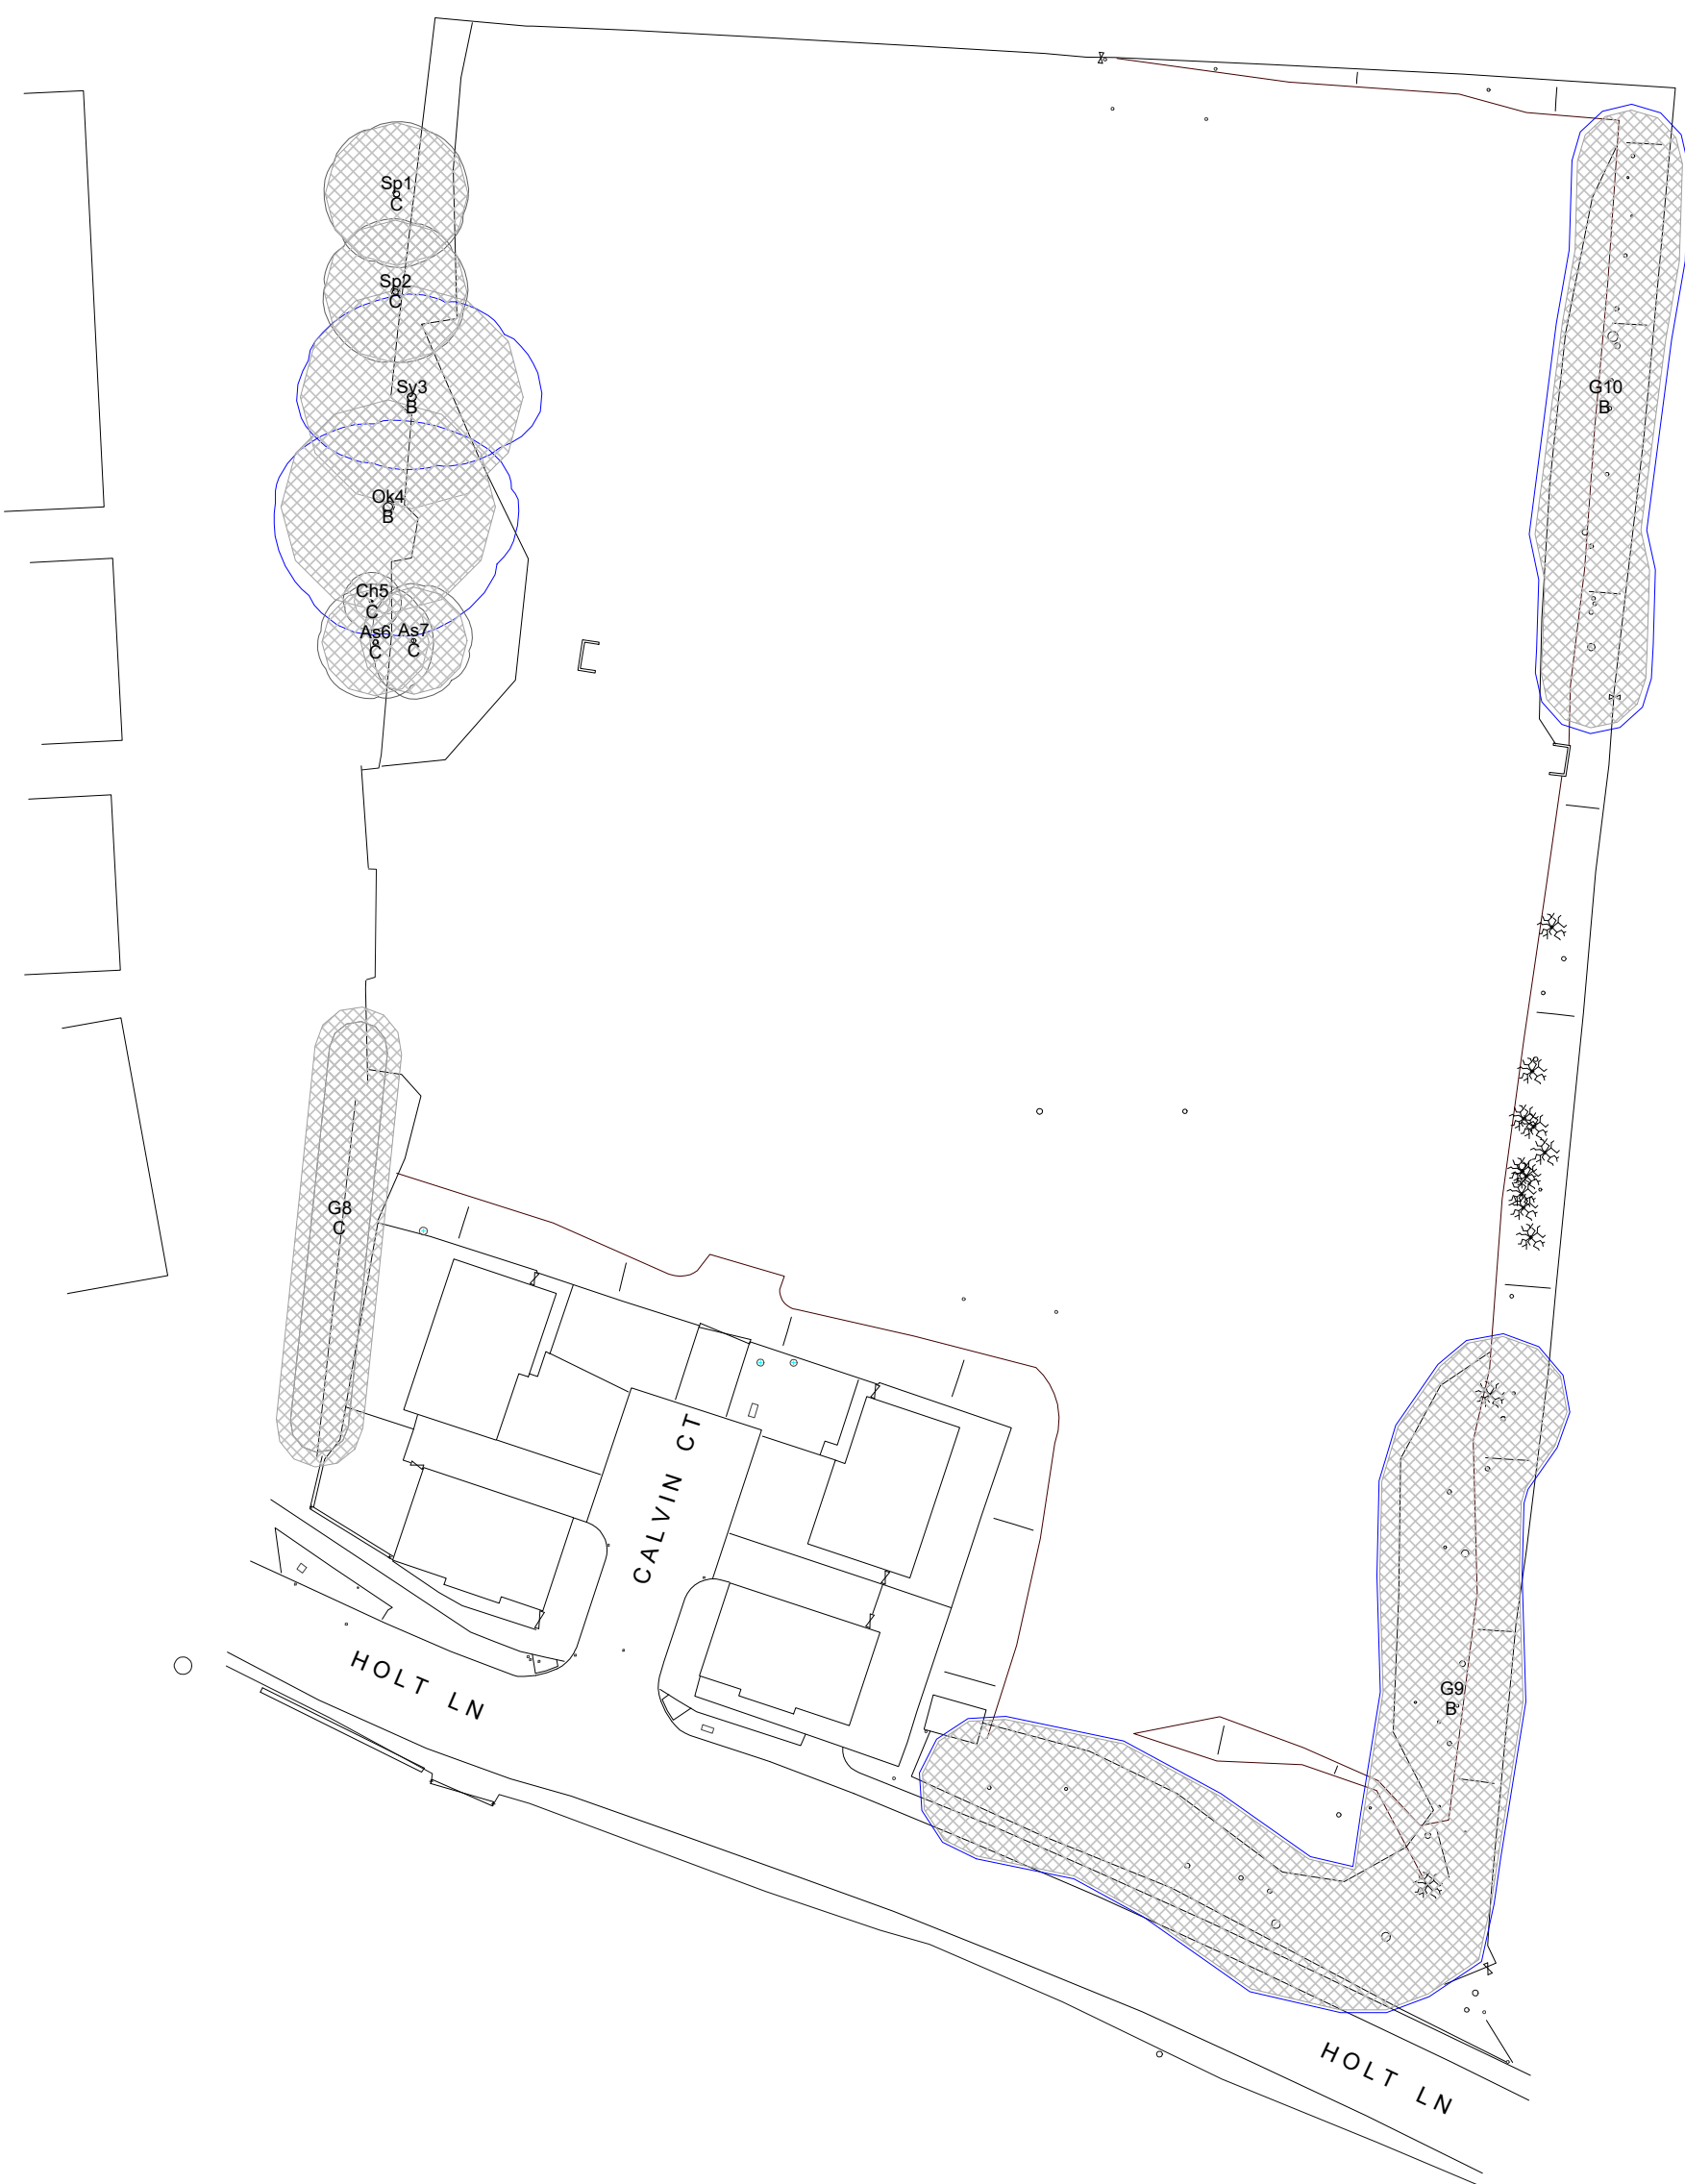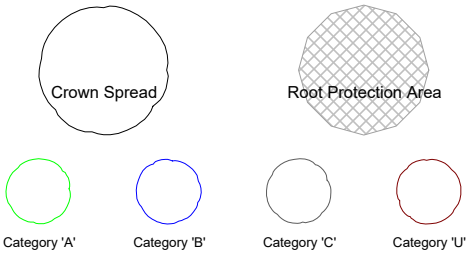



Appendix B

Land to the north of Holt Lane, Kingsley, Staffordshire

Tree Protection Plan
Showing all retained trees, crown dimensions, tree categories, root protection areas and protective fencing

SCALE : 1 : 500 @ A3 DATE : 03/10/2024

David Bailey Old Oak Tree Care 01630 673216
07813 808174 oldoaktree@talktalk.net



©2024 Old Oak Tree Care
This plan is to be reproduced in colour
B+W copies will not contain all information

Map reference:
PC24/716/TPP

Legend

