


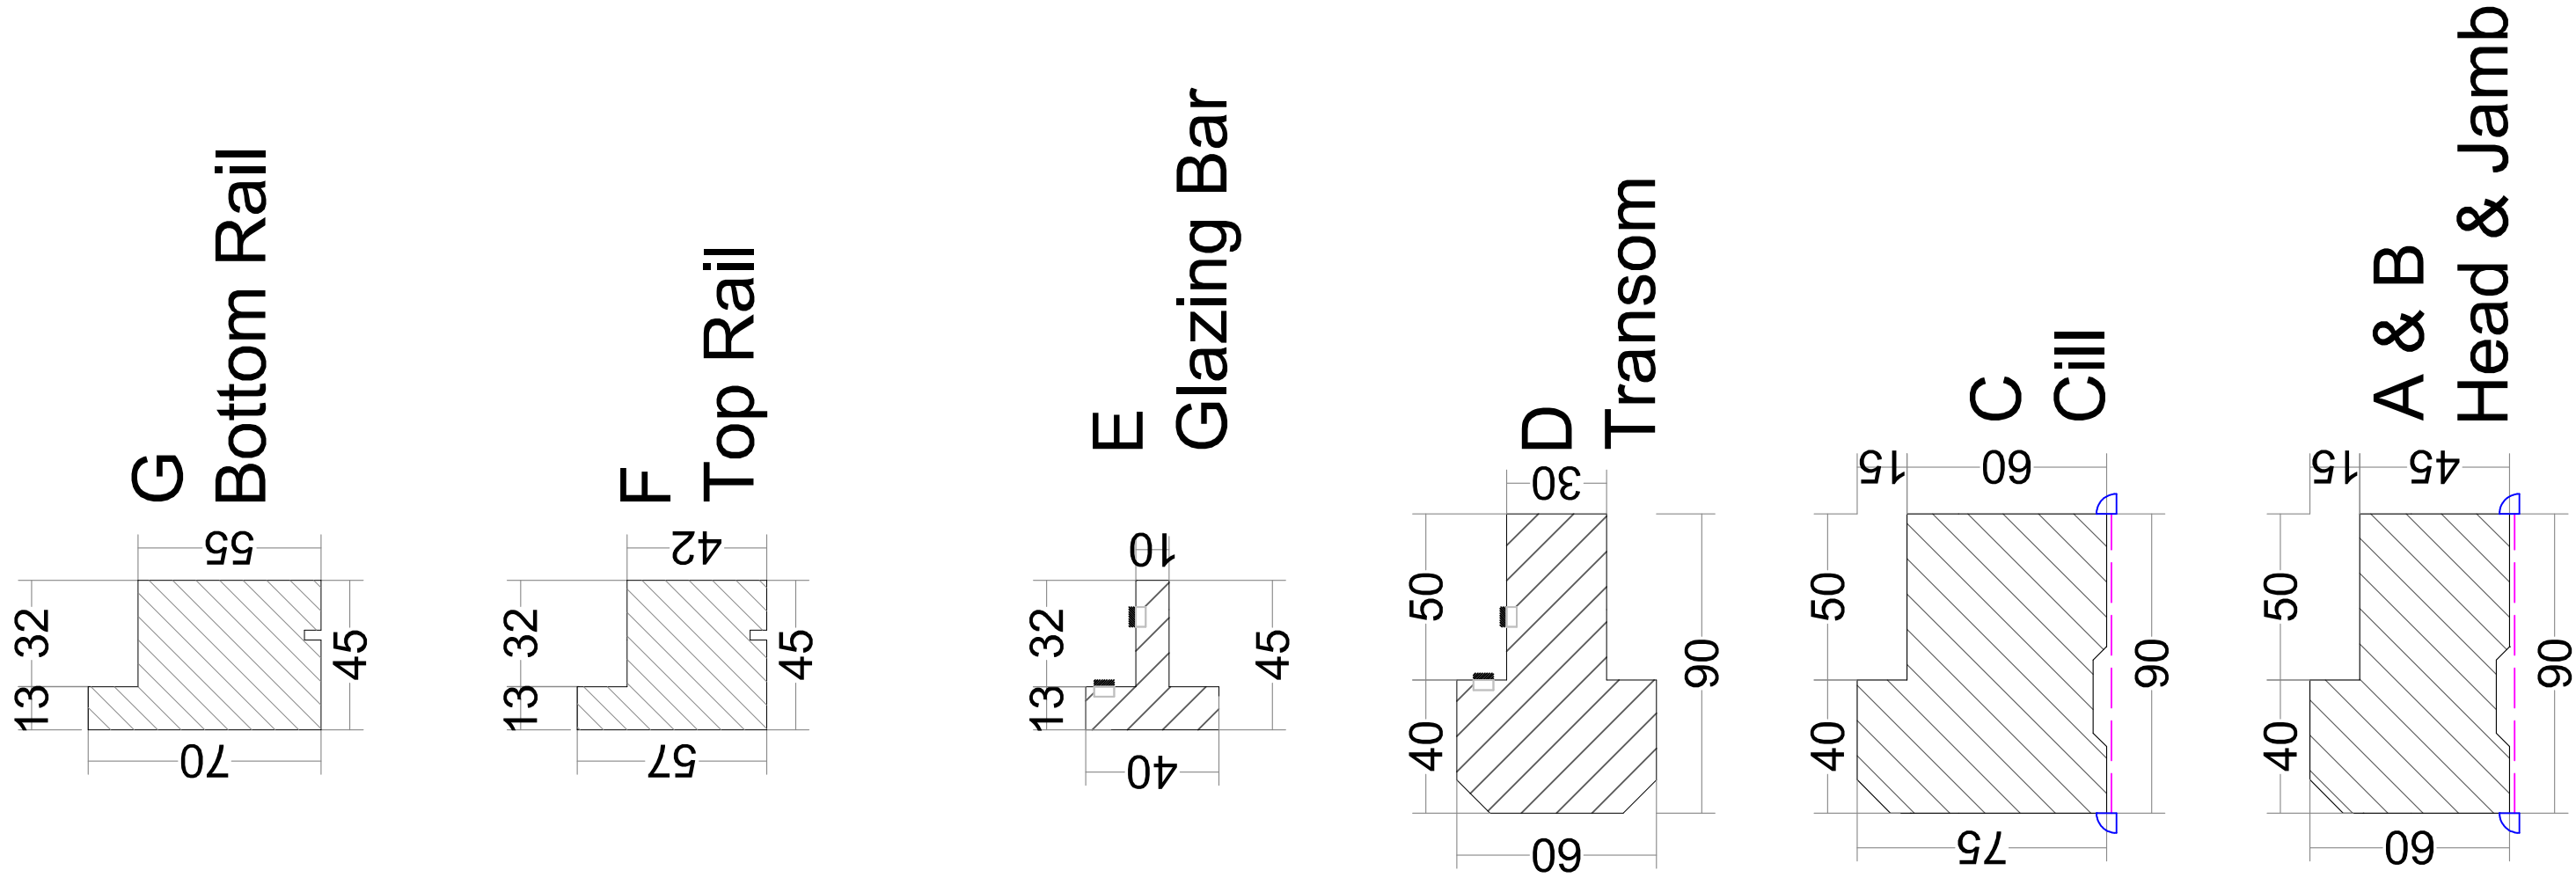
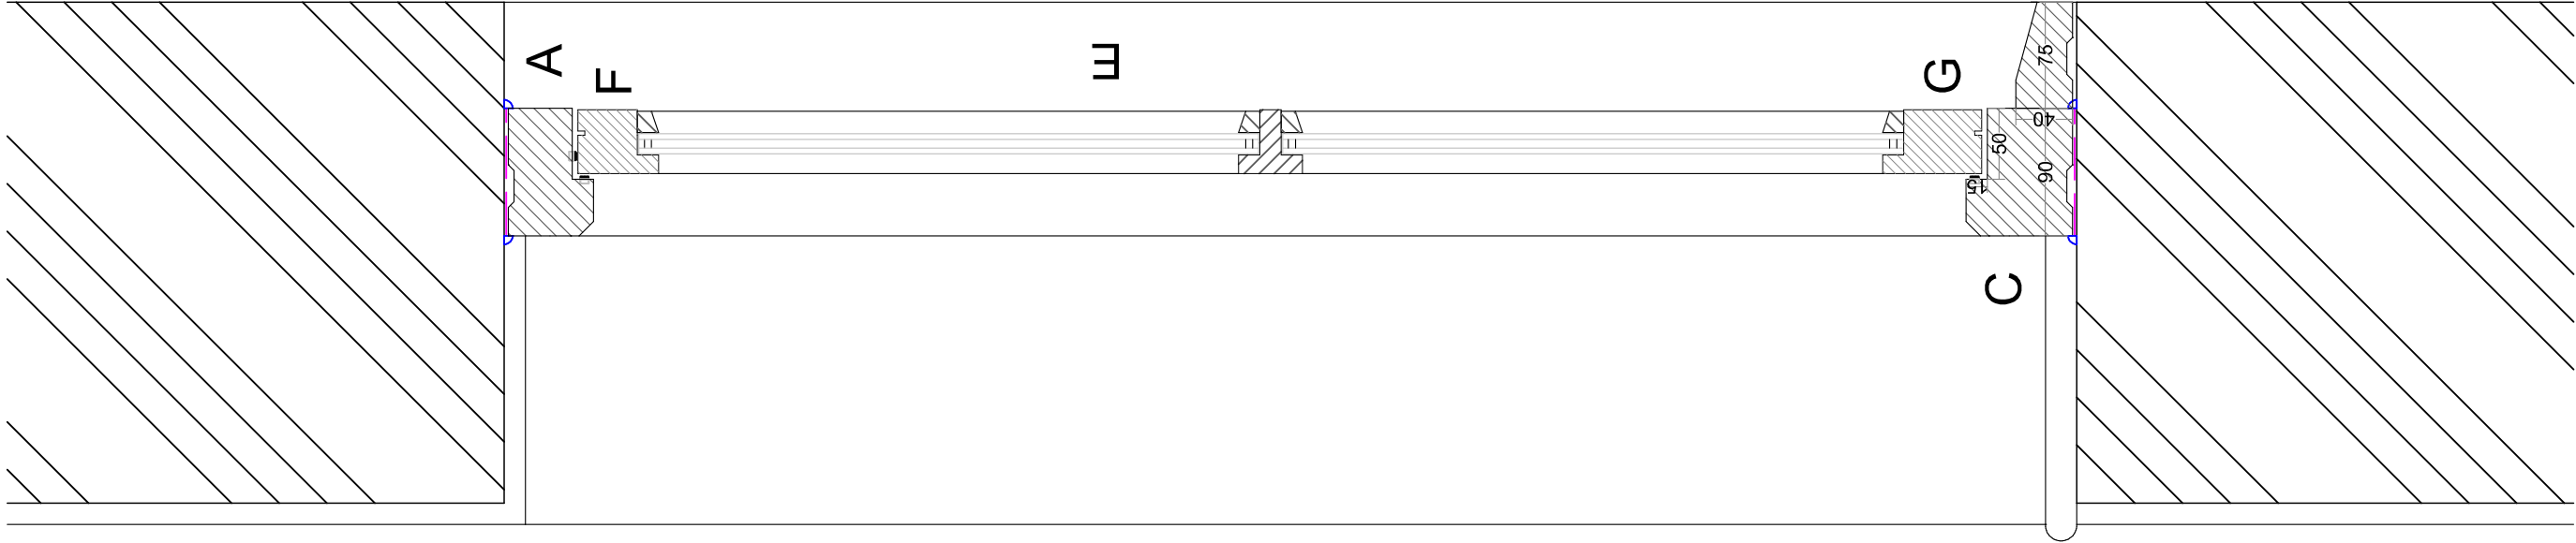


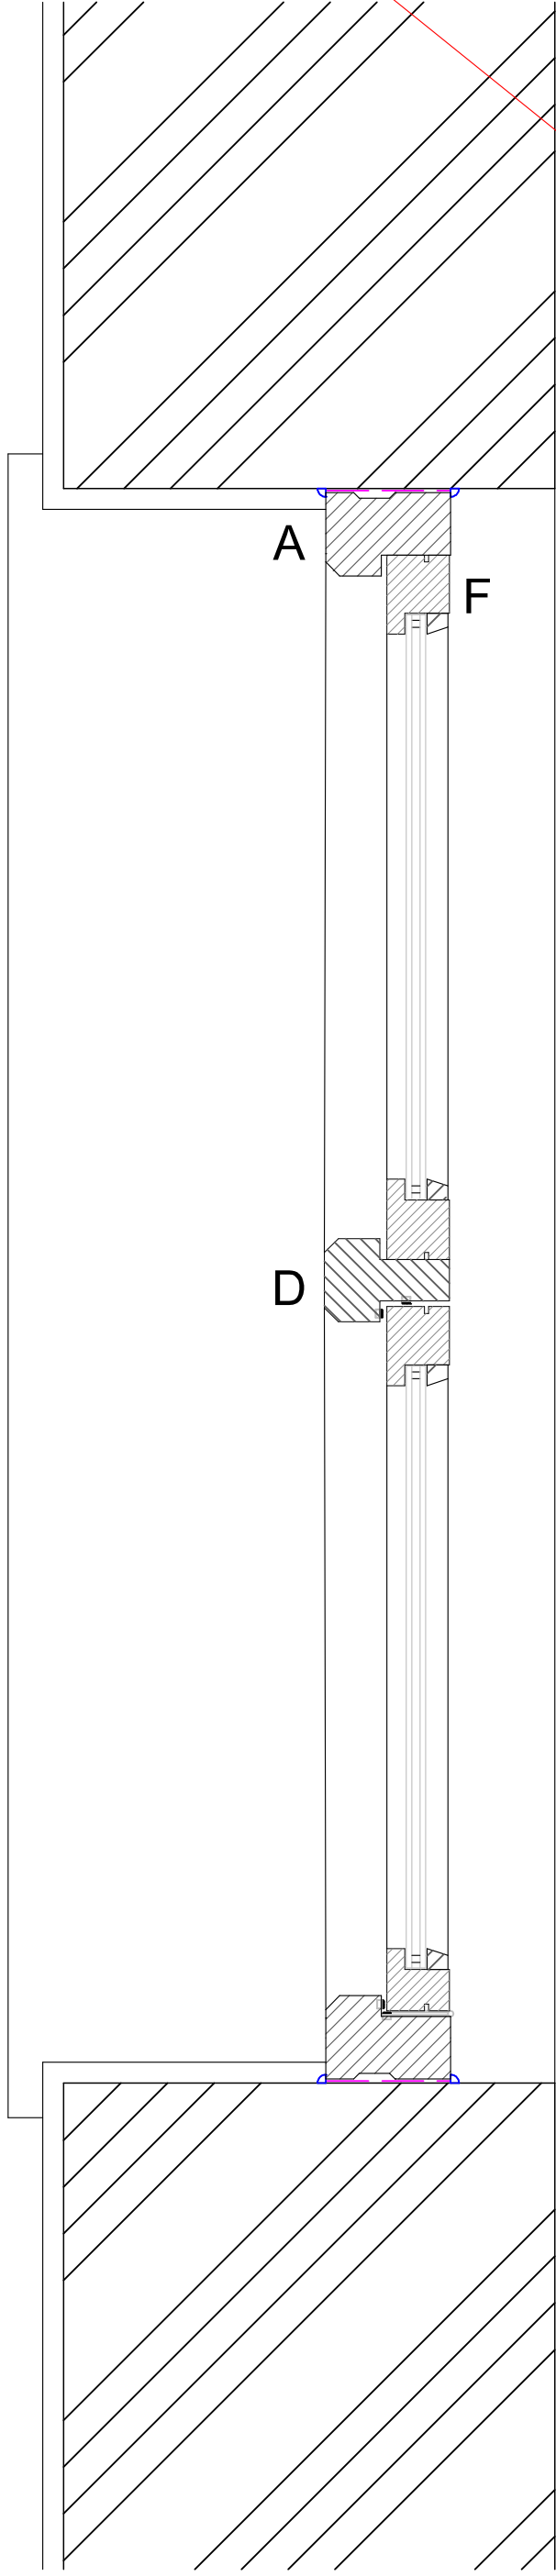

Window Type 2 - Double Vertical Casement

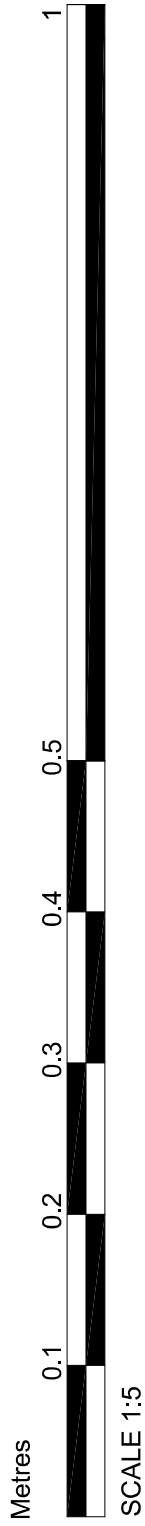

Window details with dimensions

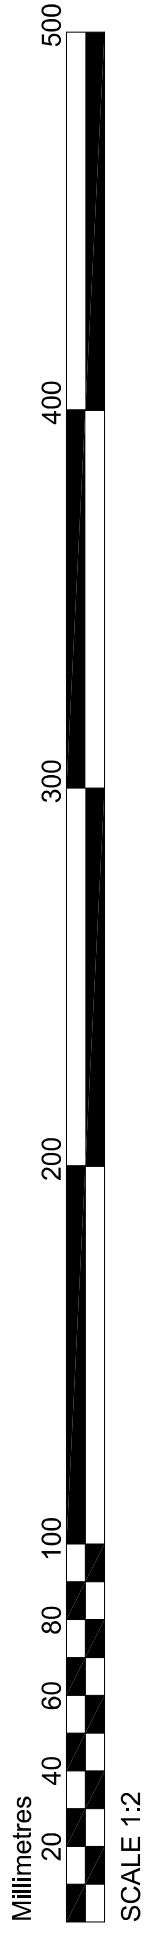

W.0.04, W.0.05, W.0.06, W.0.17, W.1.01

Rev	Date	Description

Drawn By	Checked By	Approved By

Window Details		DR 01	