


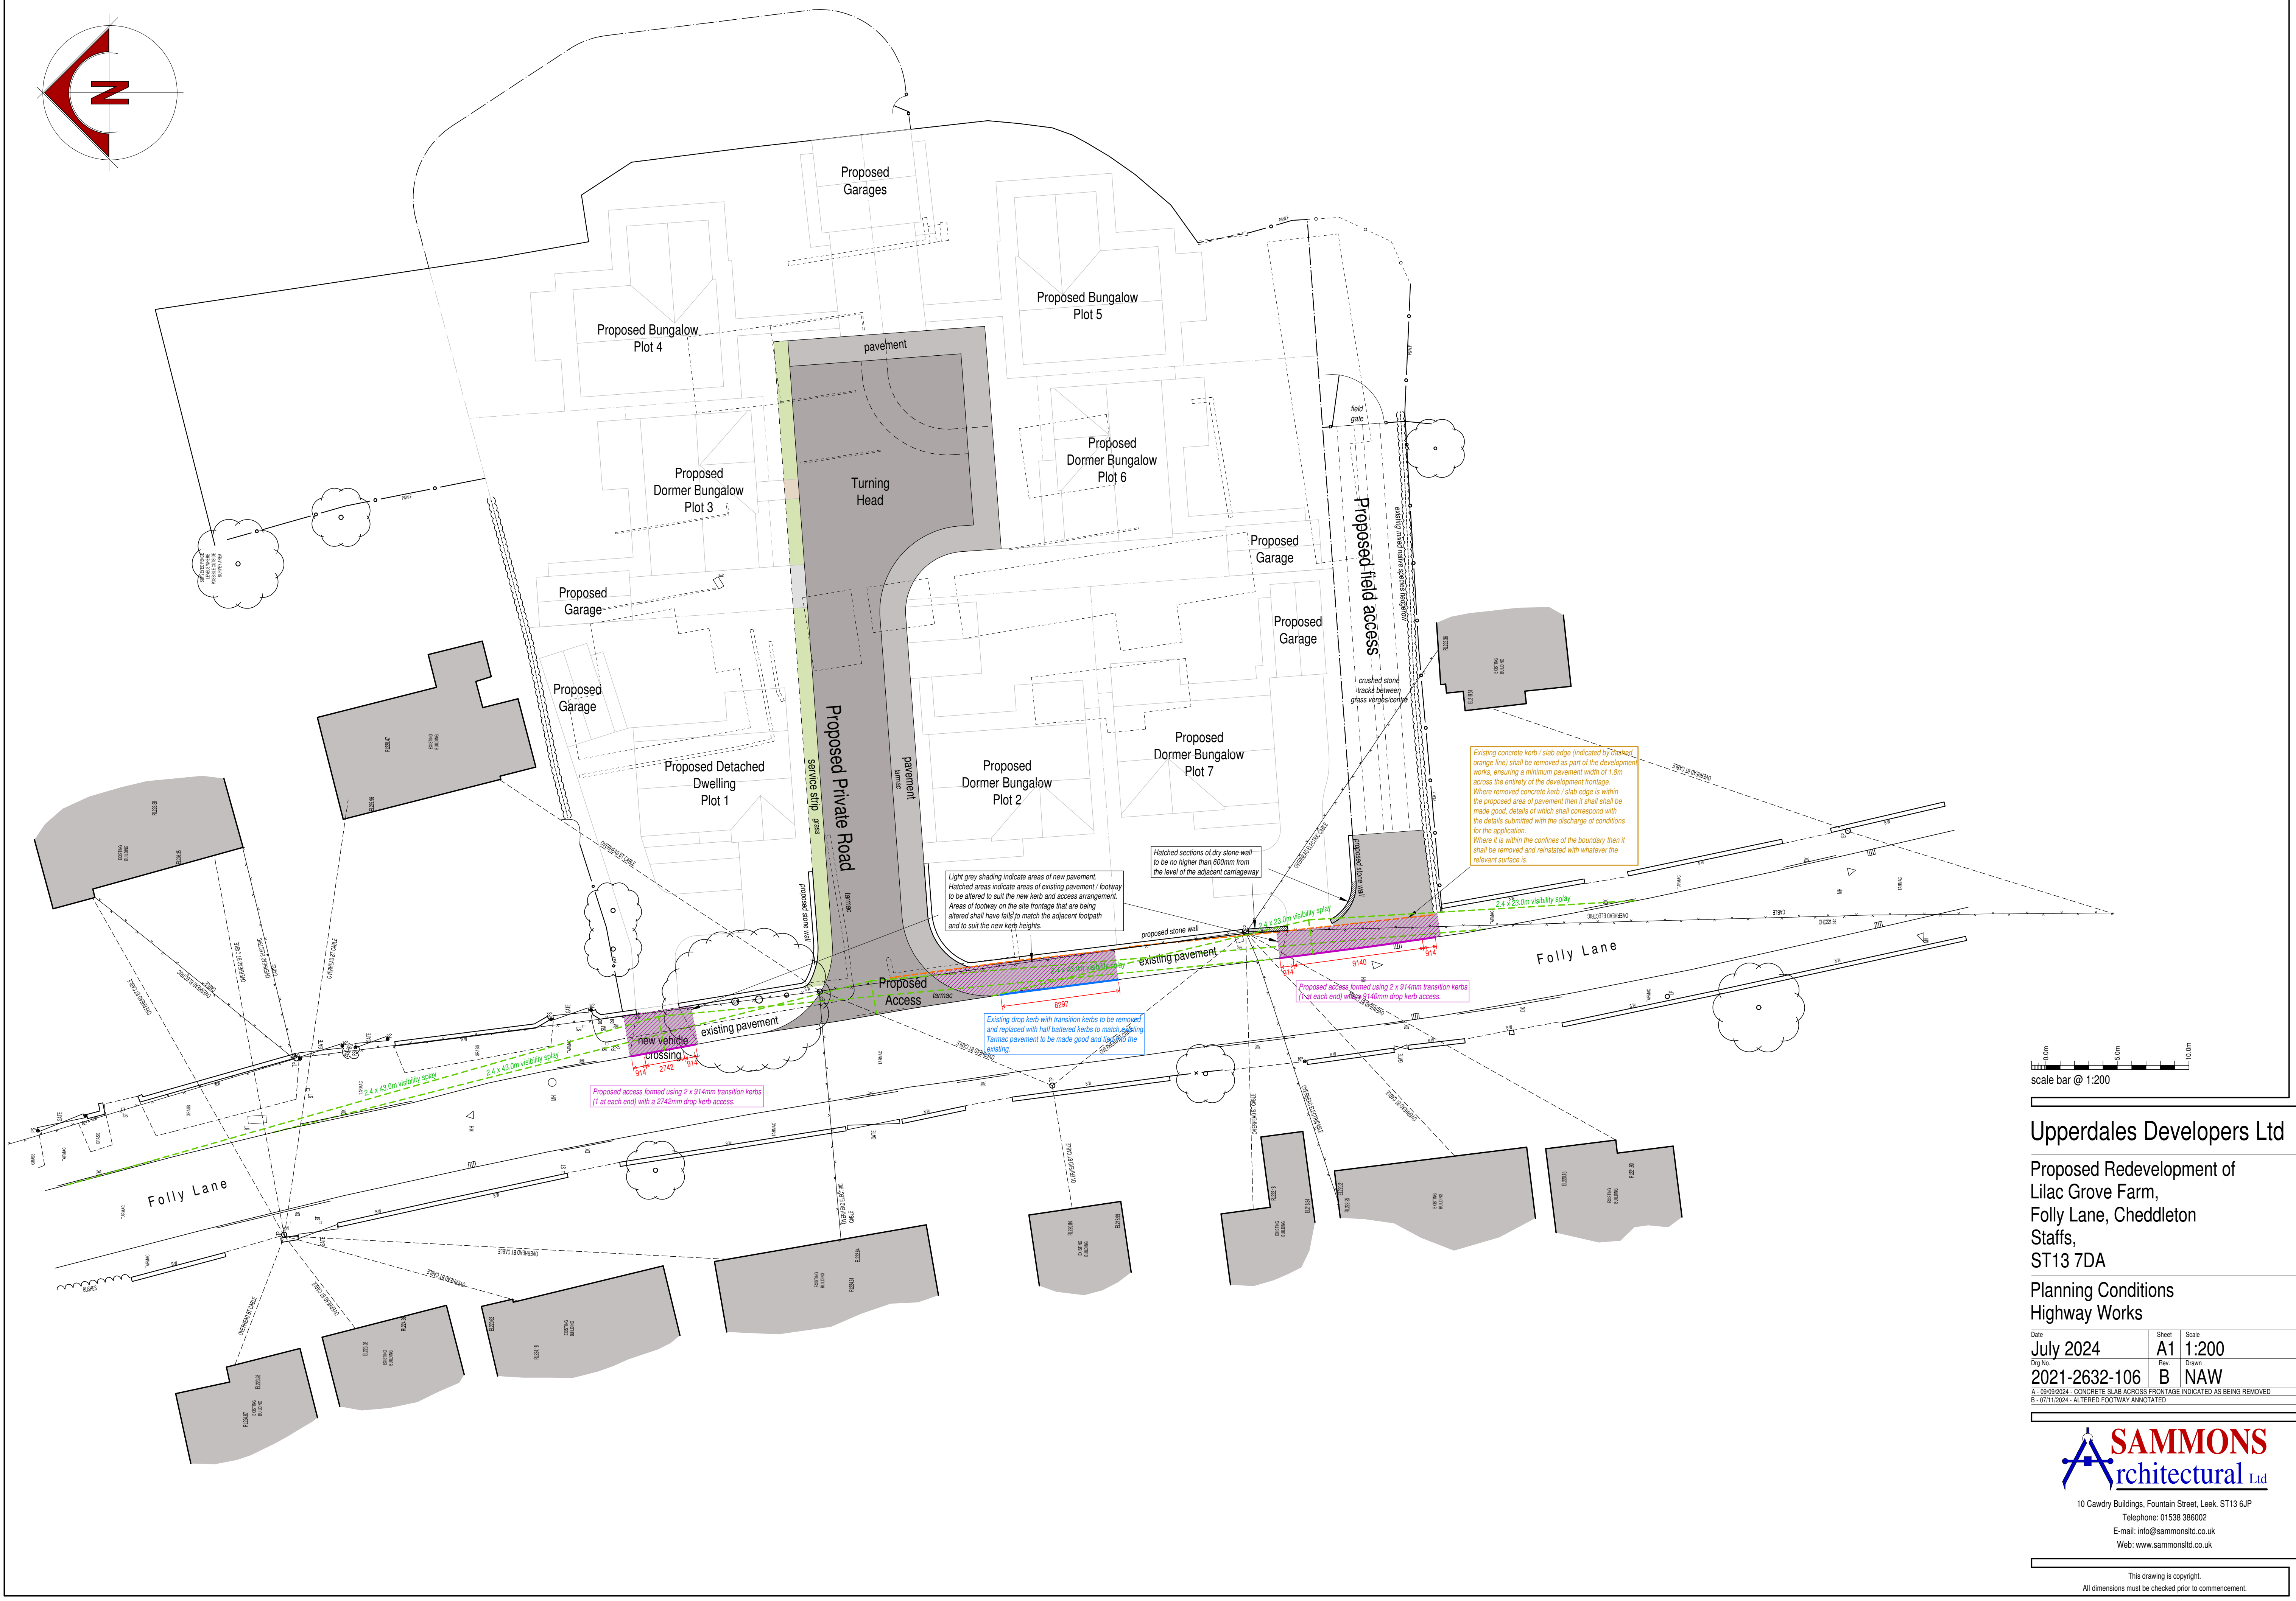

scale bar @ 1:200

Proposed Redevelopment of
Lilac Grove Farm,
Folly Lane, Cheddleton
Staffs,
ST13 7DA

Date	Sheet	Scale
July 2024	A1	1:200
Dwg No.	Rev.	Drawn
2021-2632-106	B	NAW
A - 06/09/2024 - CONCRETE SLAB ACROSS FRONTAGE INDICATED AS BEING REMOVED		
B - 07/11/2024 - ALTERED FOOTWAY ANNOTATED		

 **SAMMONS**
Architectural Ltd

10 Cawdry Buildings, Fountain Street, Leek, ST13 6JP
Telephone: 01538 386002
E-mail: info@sammonsltd.co.uk
Web: www.sammonsltd.co.uk

This drawing is copyright.
All dimensions must be checked prior to commencement.