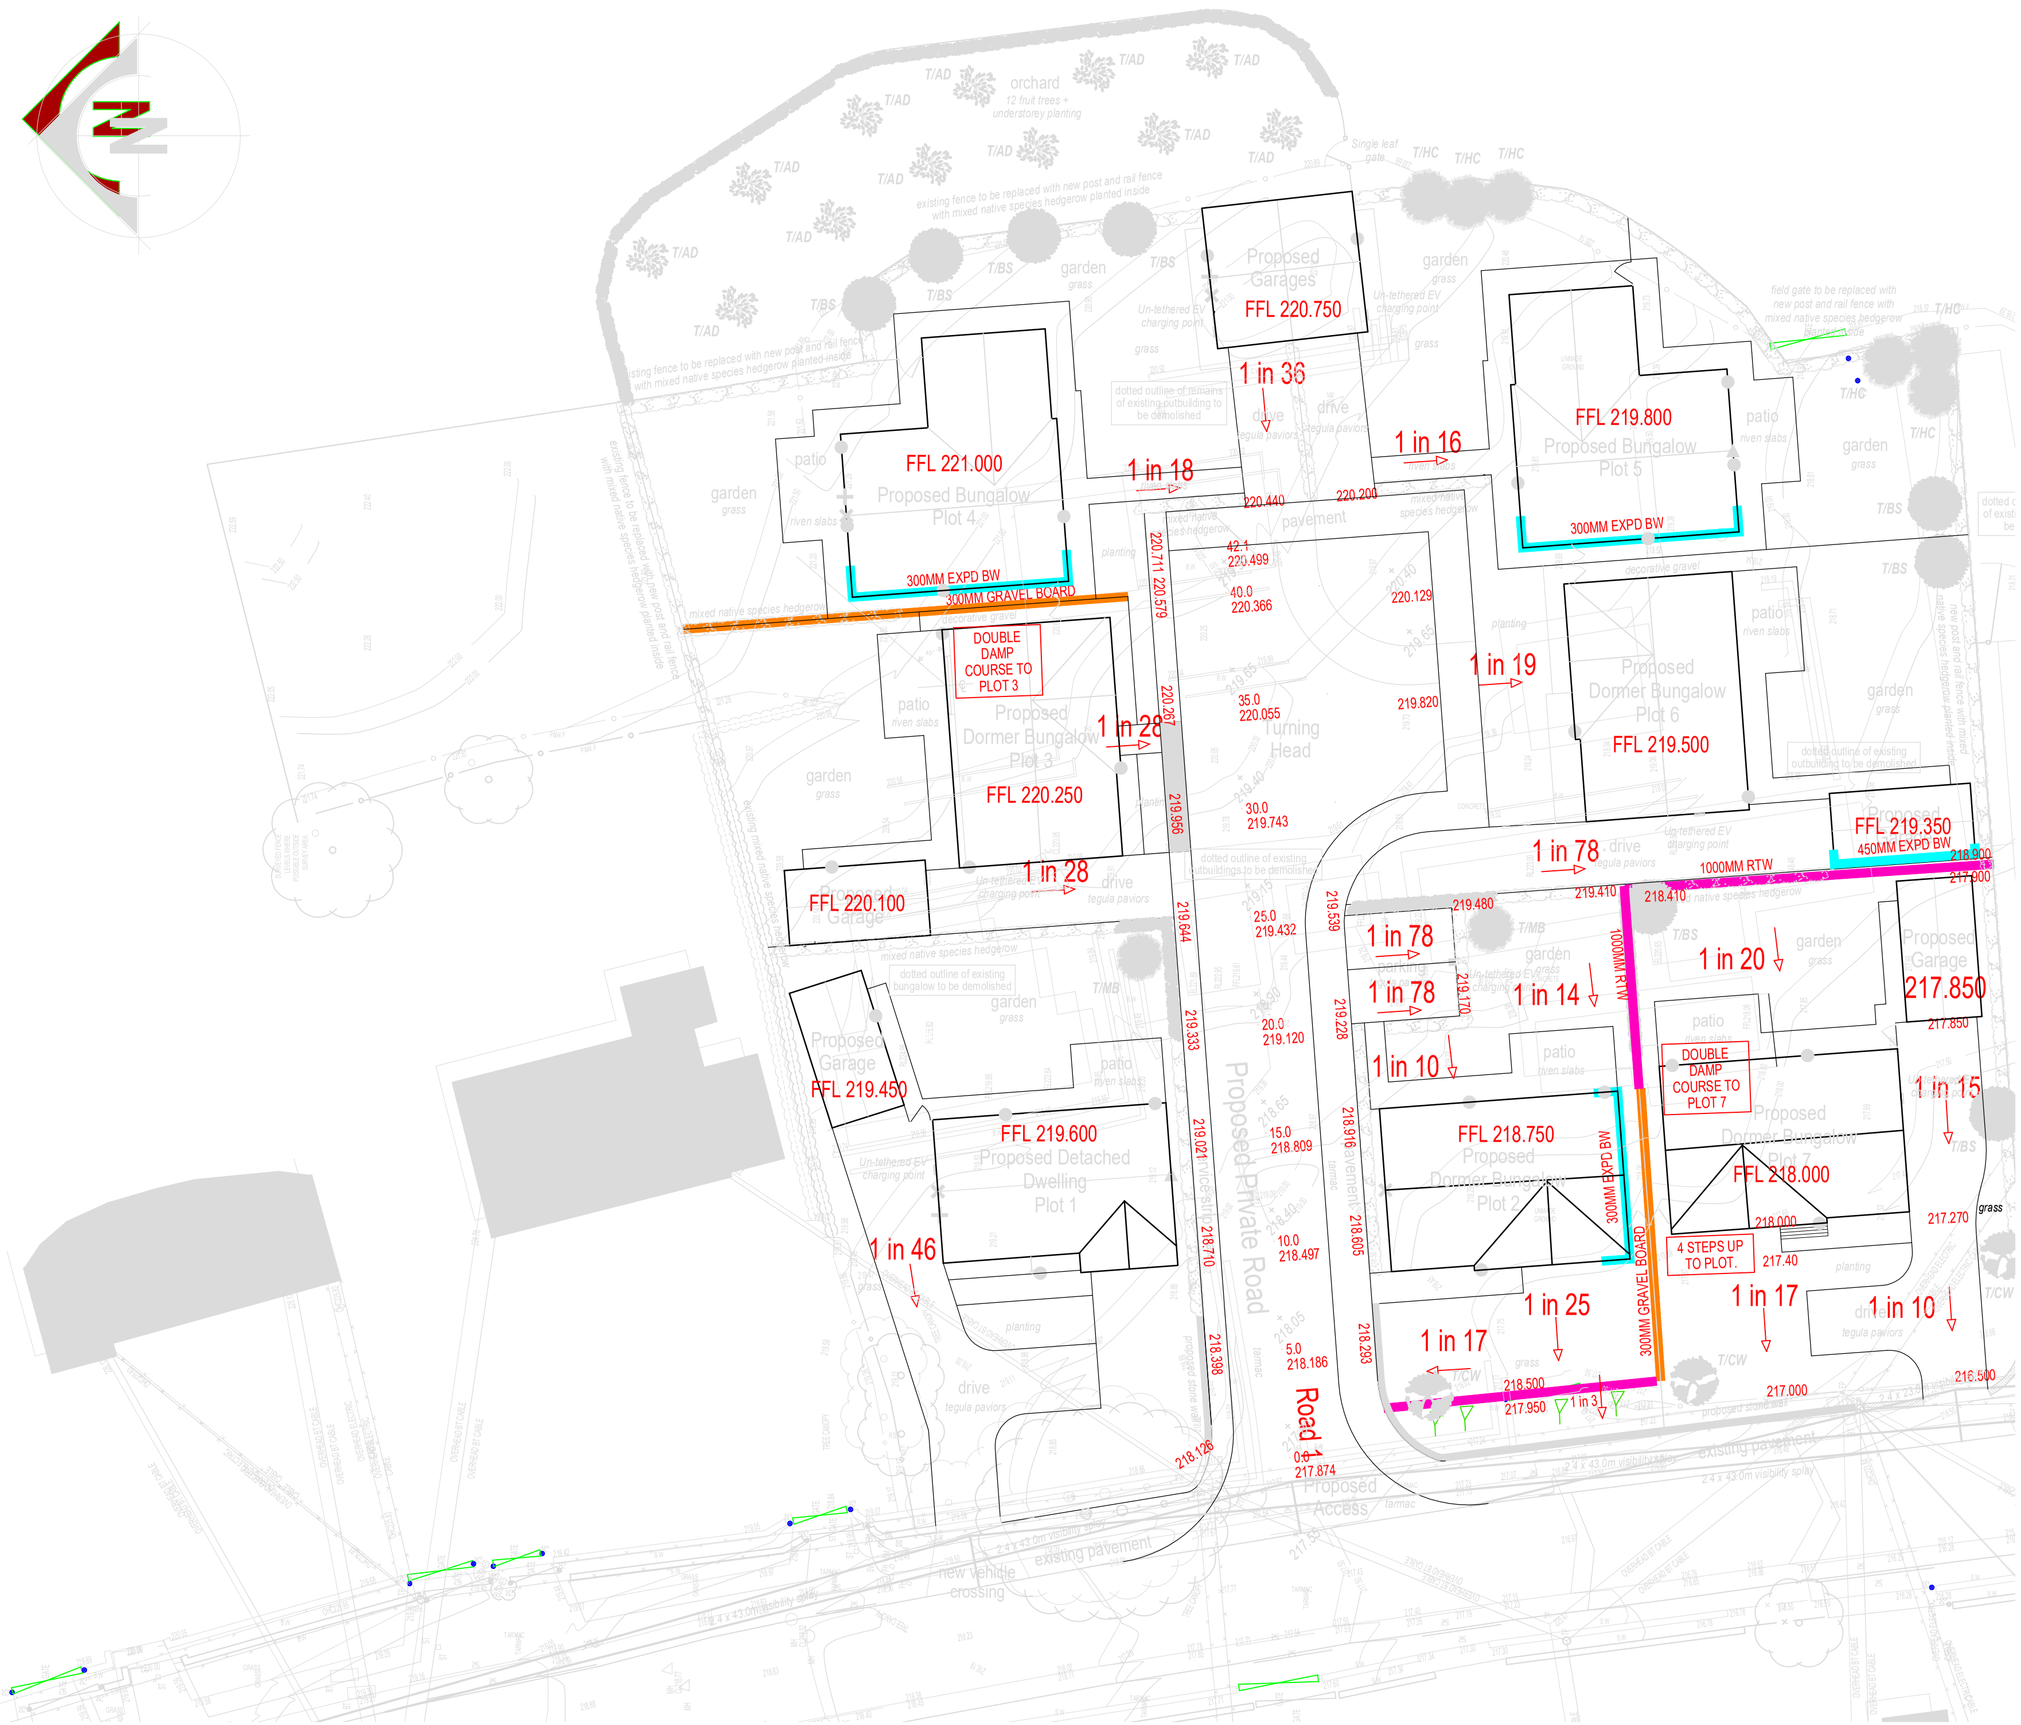

KEY

PROPOSED FINISHED FLOOR LEVEL

219.820 PROPOSED SPOT LEVEL

1 in 28 PROPOSED GRADIENT AND DIRECTION OF FALL.

RETAINING WALL

EXPOSED BRICKWORK

300MM GRAVEL BOARD

NOTES:

1. ALL LEVELS ARE IN METRES ABOVE ORDNANCE DATUM.
2. ALL DIMENSIONS ARE IN METRES UNLESS OTHERWISE STATED.
3. ALL MATERIALS, UNLESS SPECIFIED OTHERWISE, SHALL COMPLY WITH THE RELEVANT BRITISH STANDARD. SOURCES OF MATERIALS ARE TO BE AGREED WITH THE ADOPTING AUTHORITY IN ADVANCE OF THE WORKS.
4. THIS DRAWING TO BE READ IN CONJUNCTION WITH ALL OTHER ASSOCIATED DRAWINGS AND DETAILS.
5. ANY DISCREPANCIES IN THE DETAILS SHOWN IN THIS DRAWING TO BE REPORTED TO THE ENGINEER PRIOR TO CONSTRUCTION.

Rev	Description	Chk'd/App'd	Date
E	RTW AMENDED		11.10.24
D	PLOT 7 FFL CHANGED		10.10.24
C	FFLS CHANGED		09.10.24
B	FFLS CHANGED		04.10.24
A	SCALE CHANGE TO 1/200		24.09.24

Issue: PRELIMINARY

Client/Architect: UPPERDALES DEVELOPMENT LTD

Contract: LILAC GROVE CHEDLETON

Title: PROPOSED LEVELS PLAN

KEYTECH DEVELOPMENT DESIGN LTD
RIVERSIDE OFFICES, MOUNTBATTEN WAY, CONGLETON, CW12 1DY
PHONE 07502531735, EMAIL gavin@keytechdesign.co.uk

Date: July 24 Scale: 1:200
Original size: A1
Drawn: HB
Checked: Approved

Drawing No.: K24-032-004
Revision.: E