

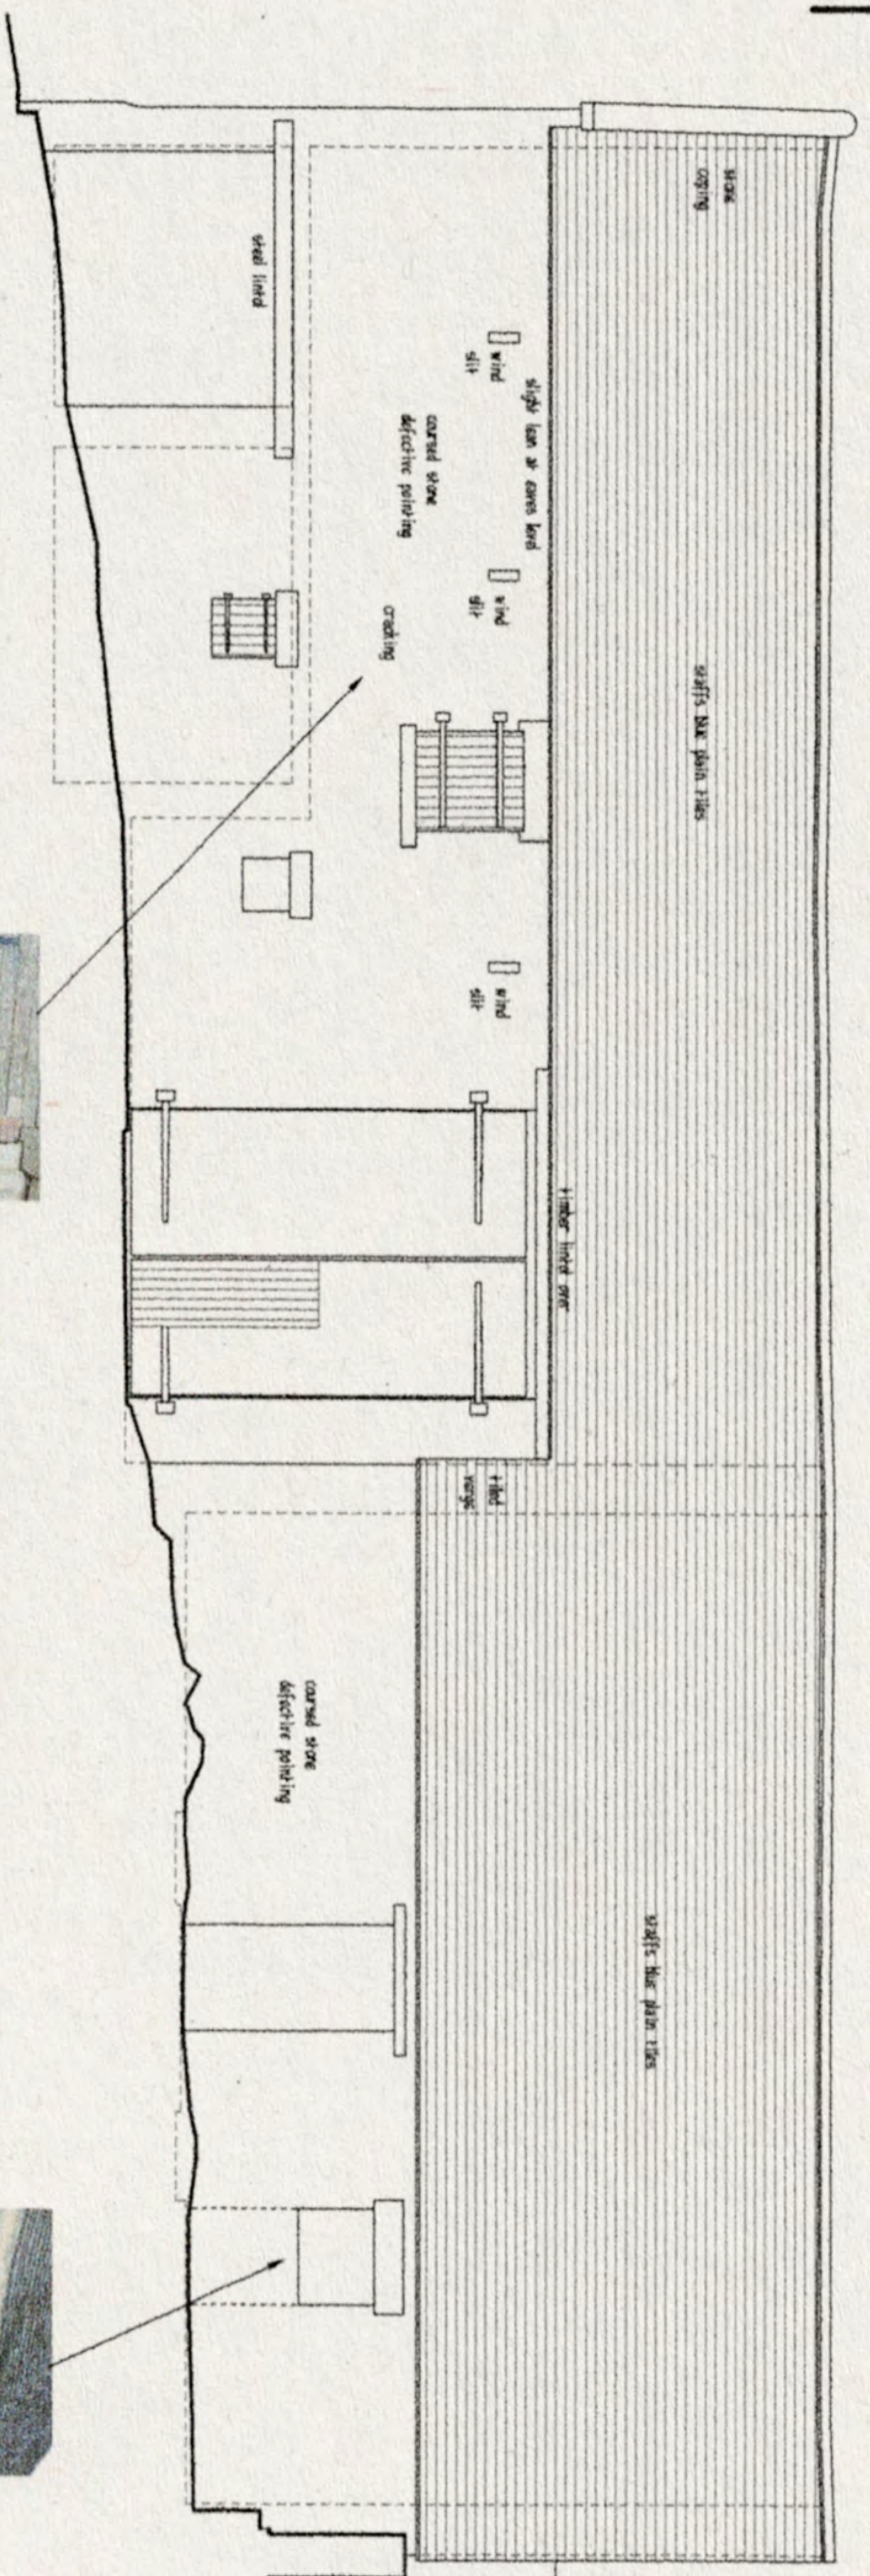


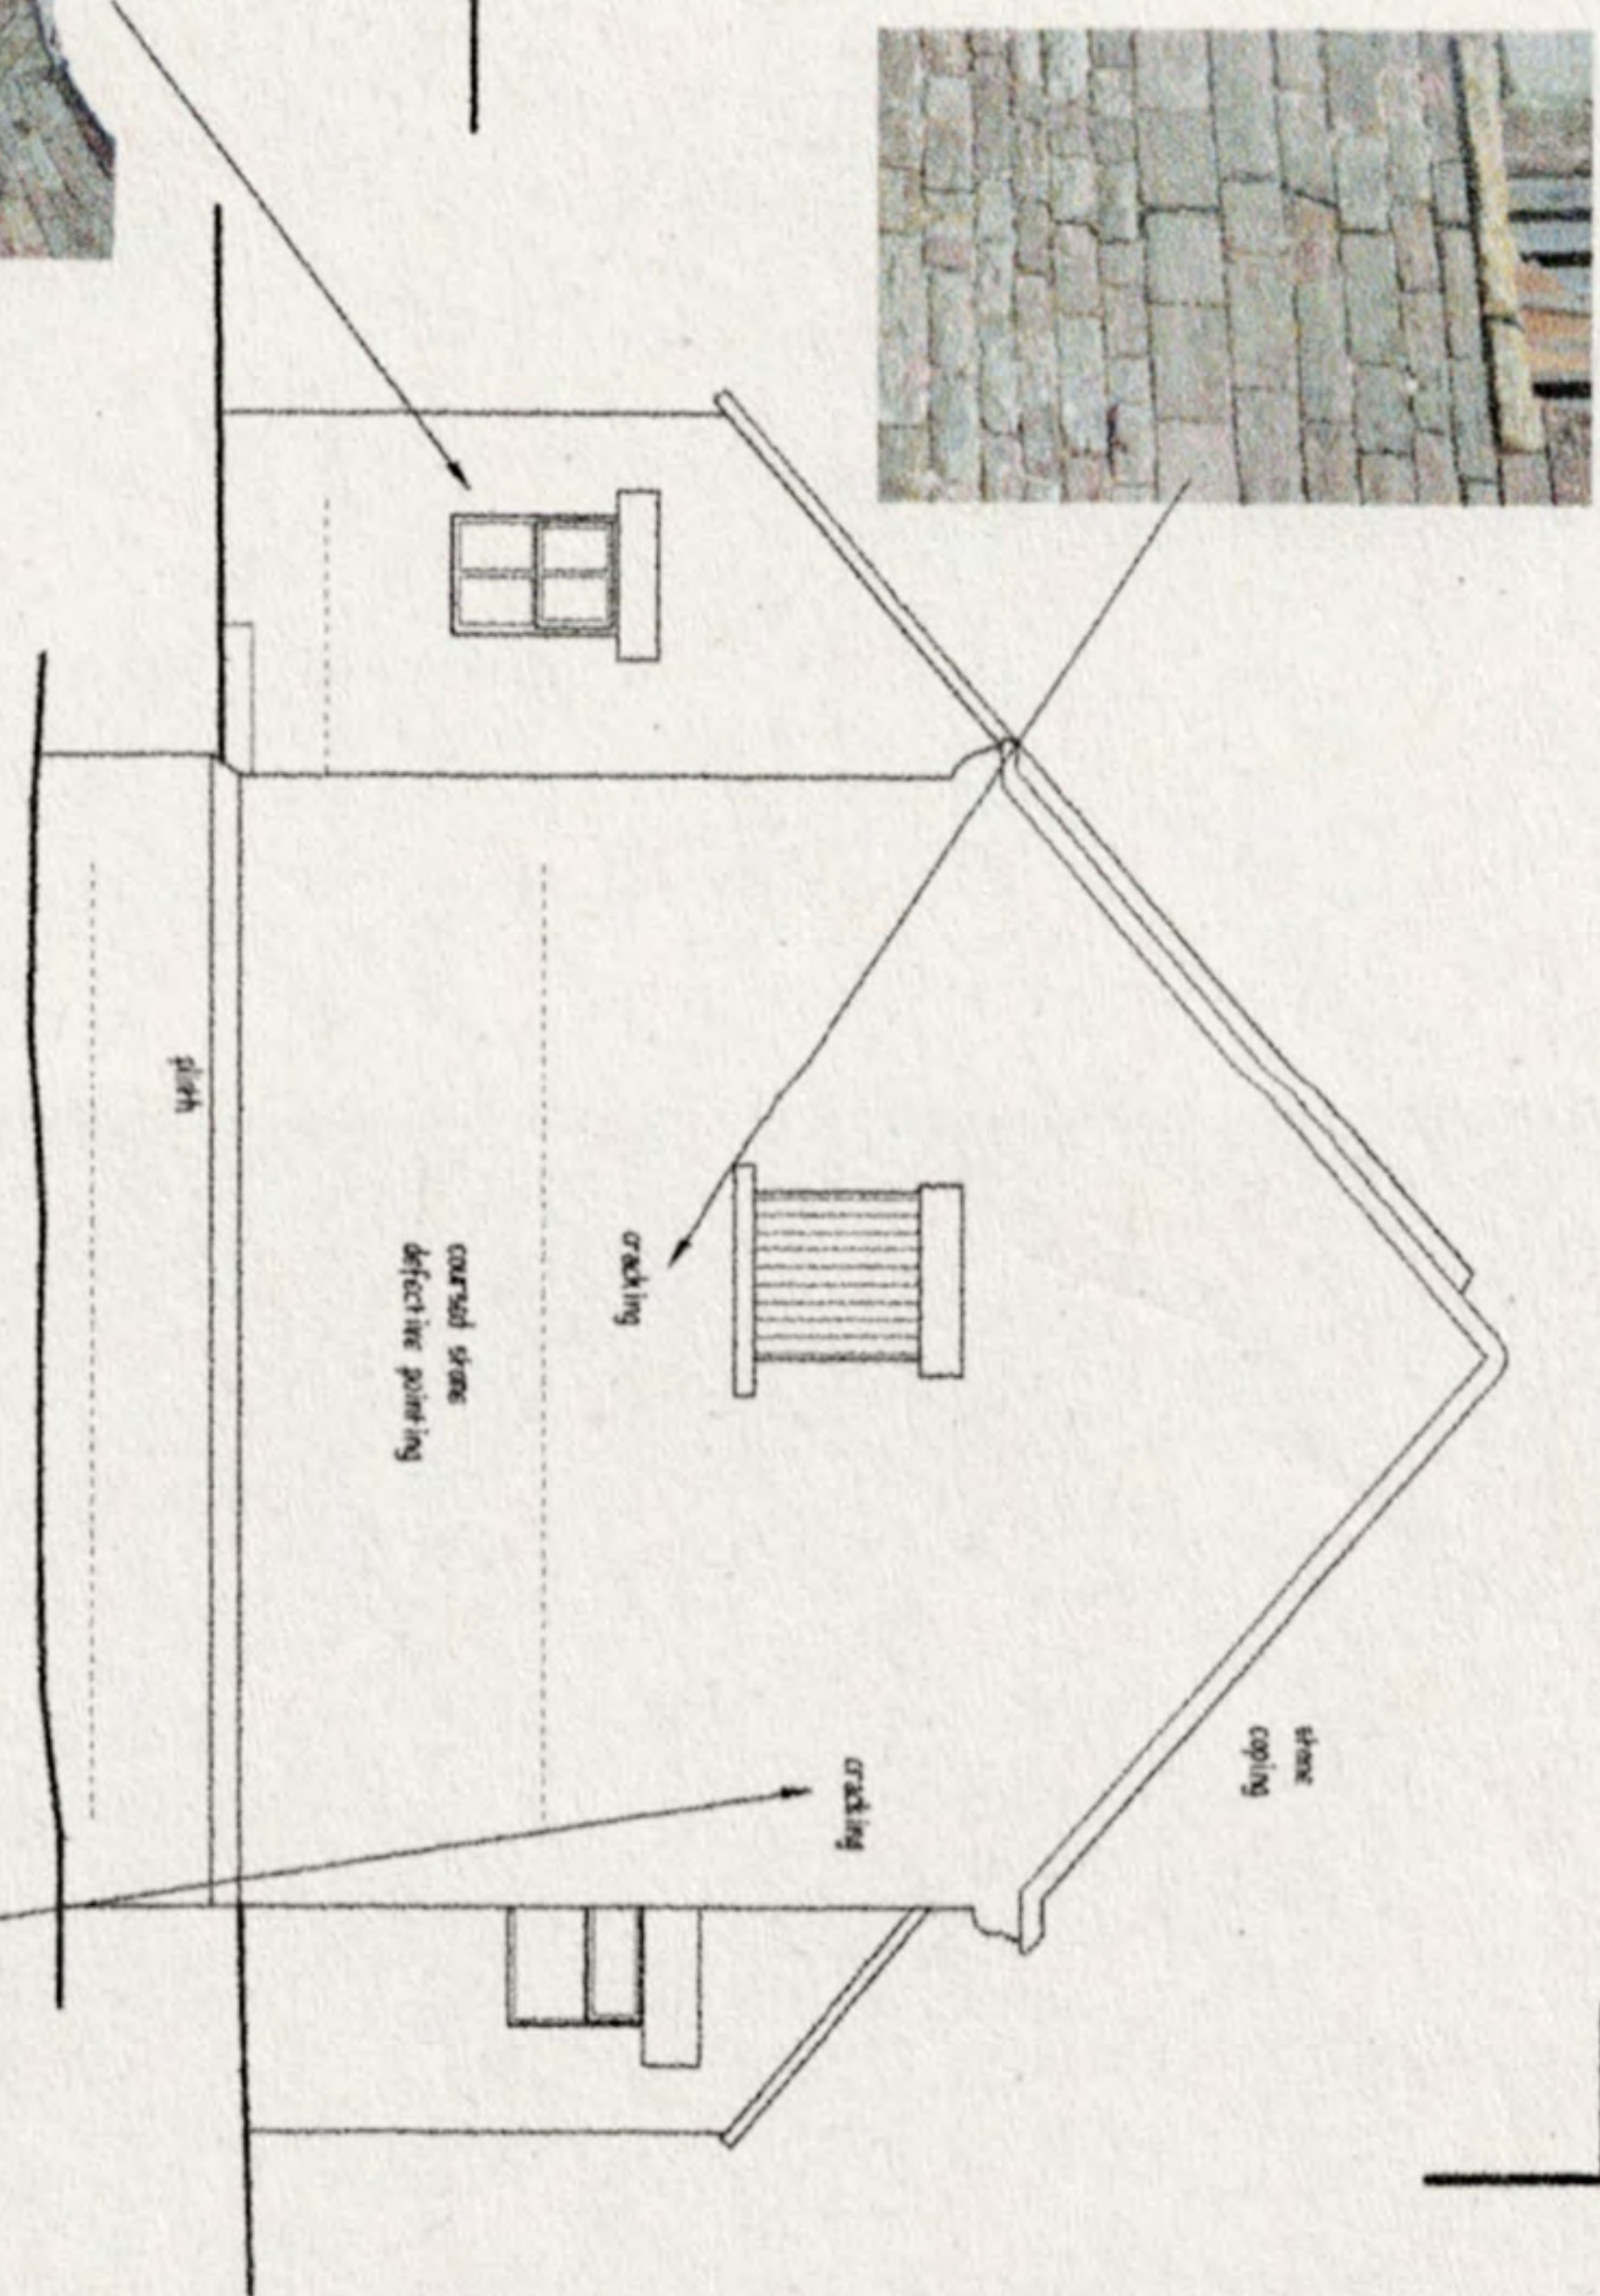


Datum 255.00m

Elevation 1

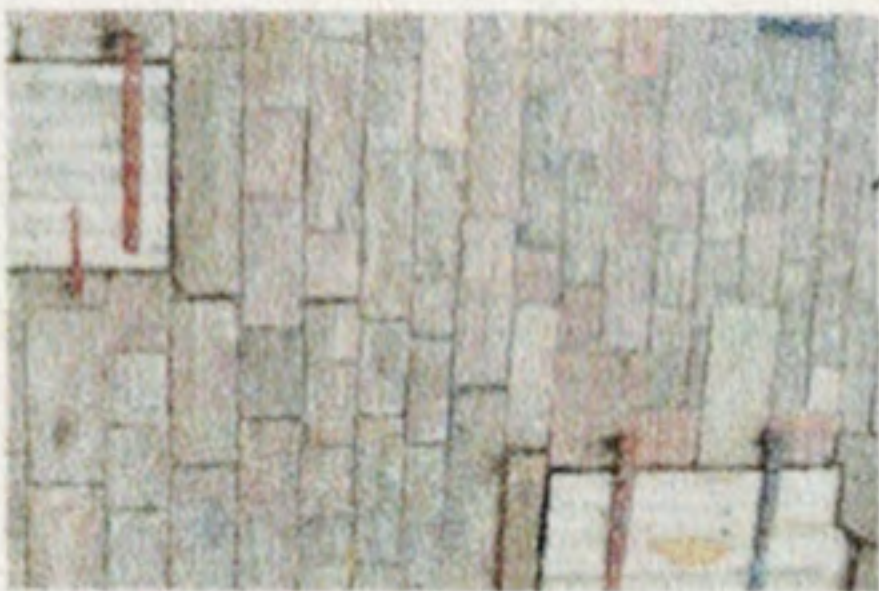


Datum 255.00m

Elevation 2

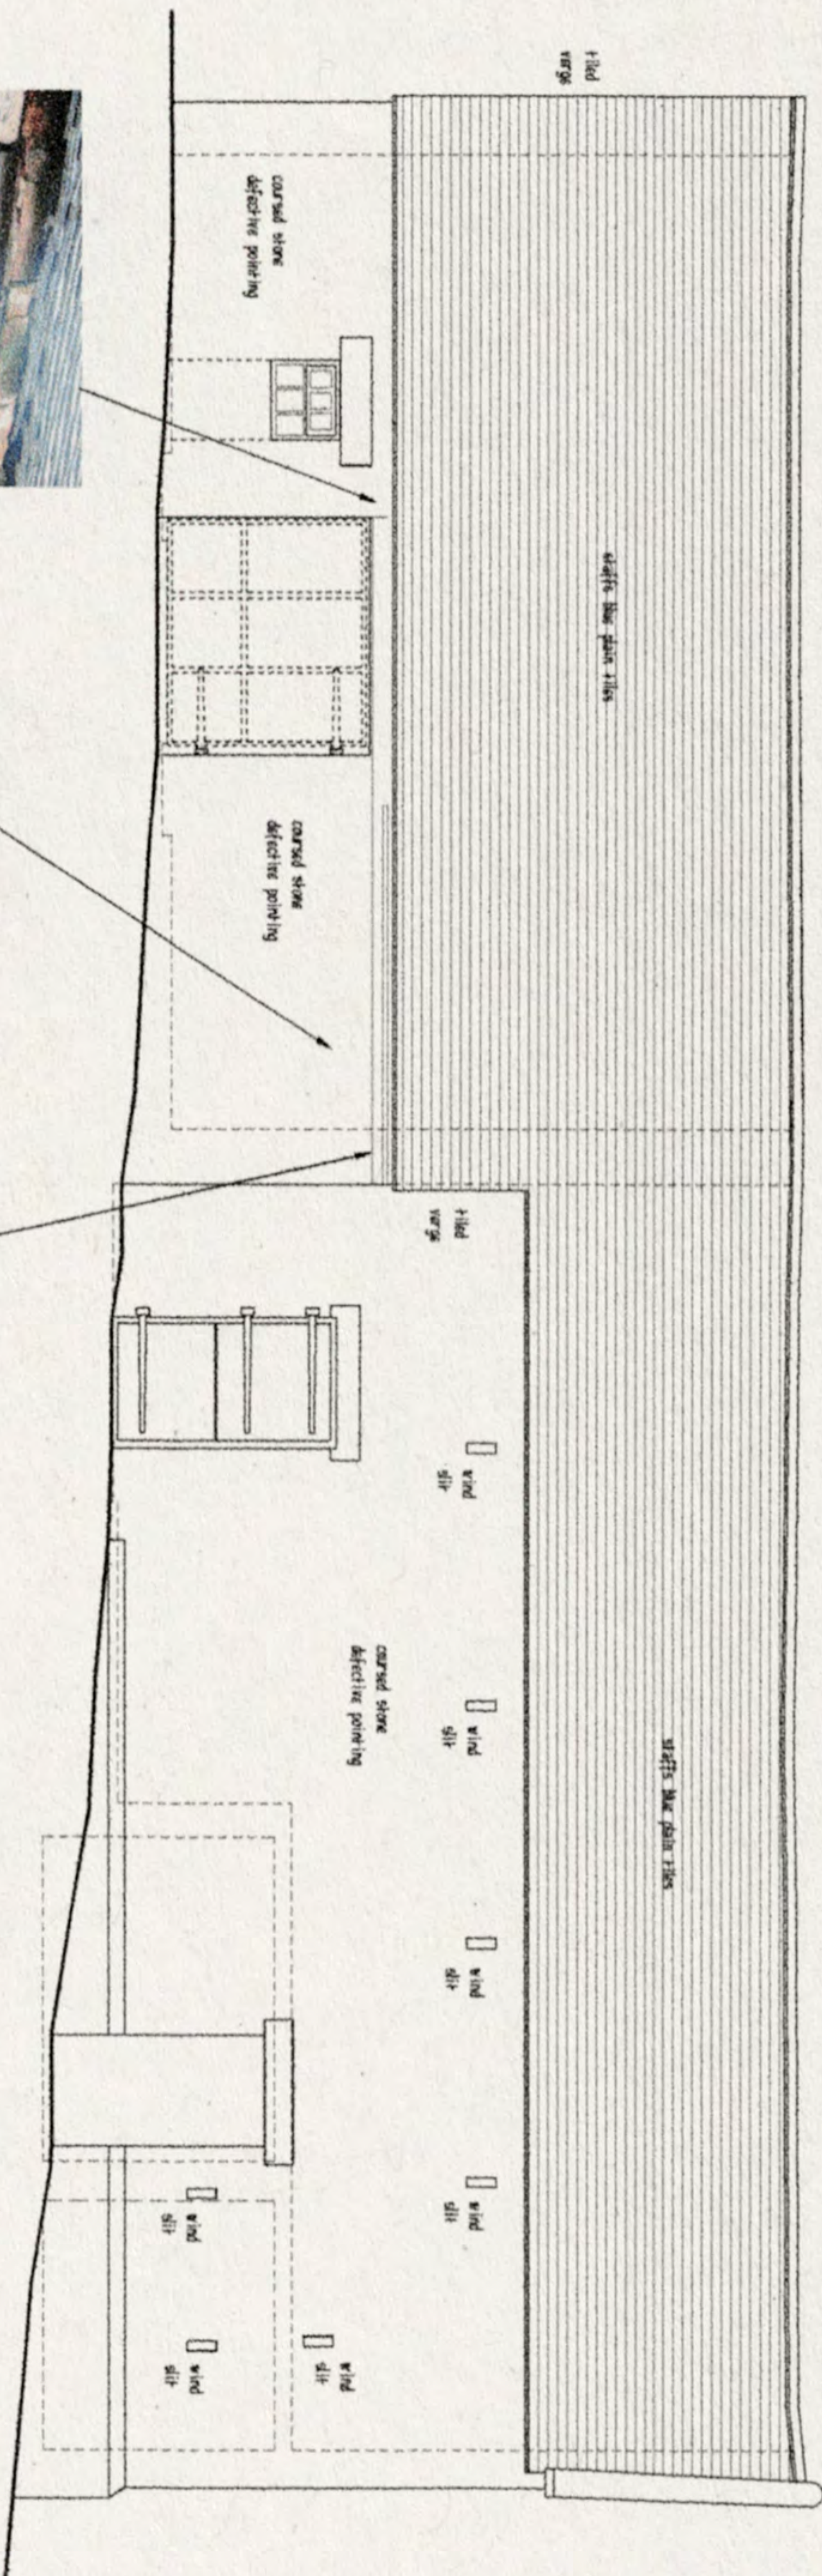


Datum 255.00m

Elevation 3

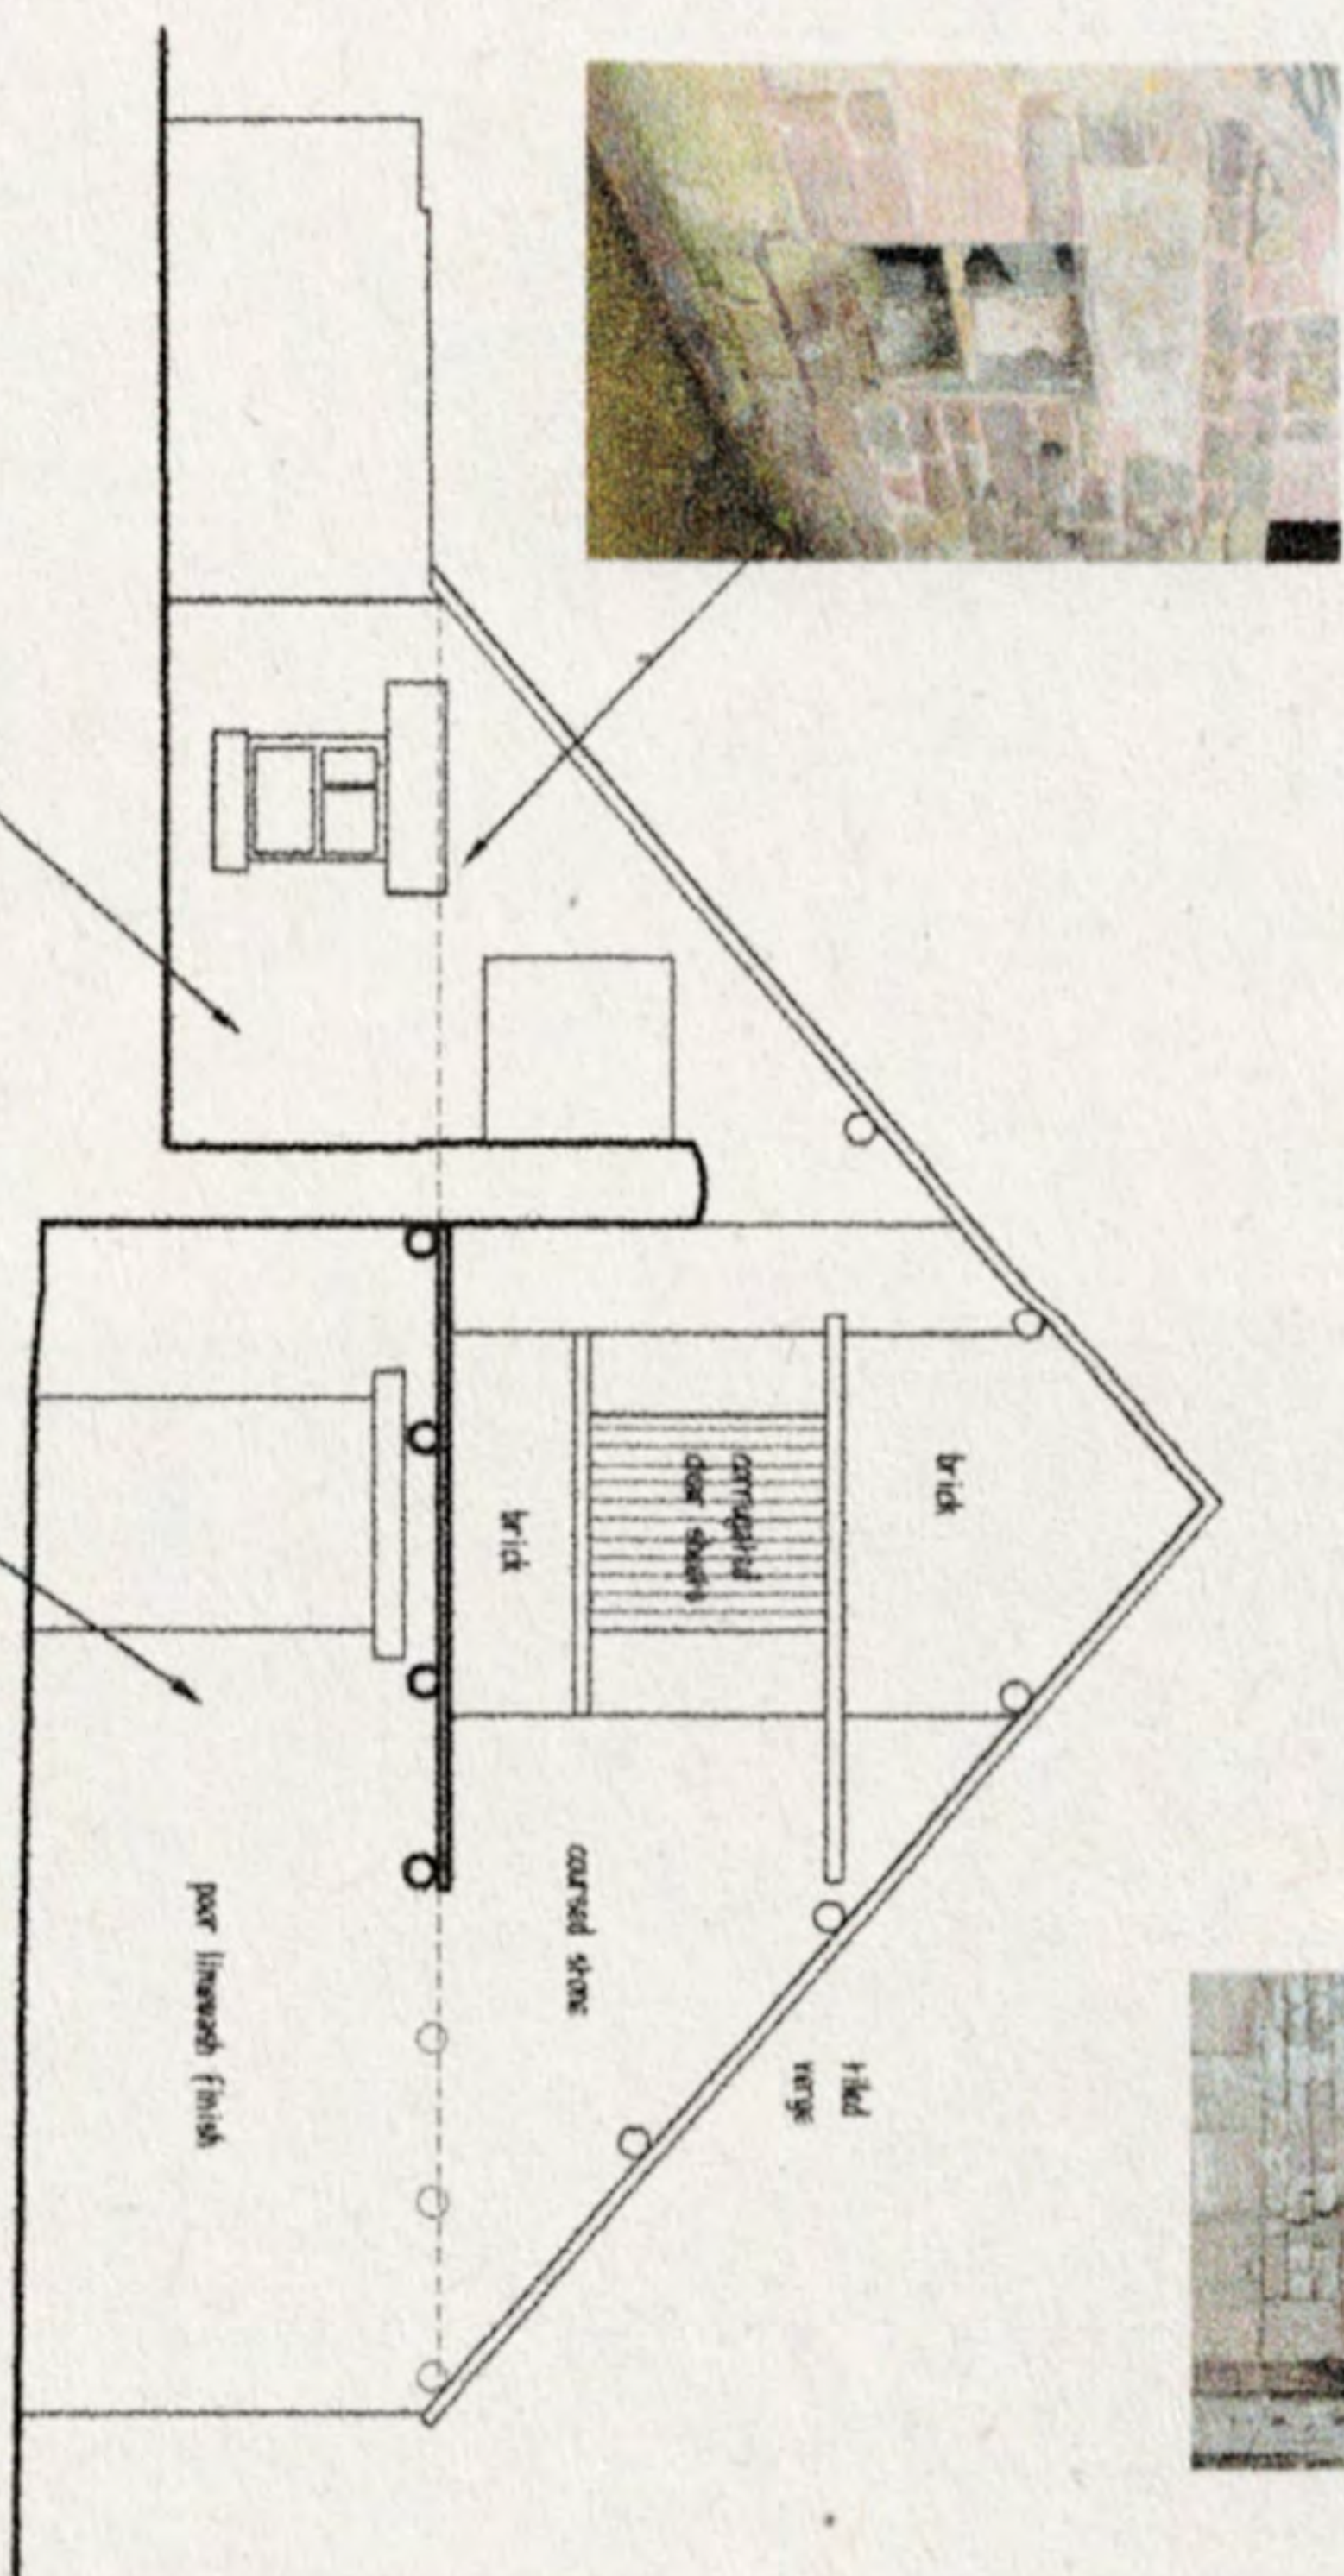

Datum 255.00m

Elevation 4

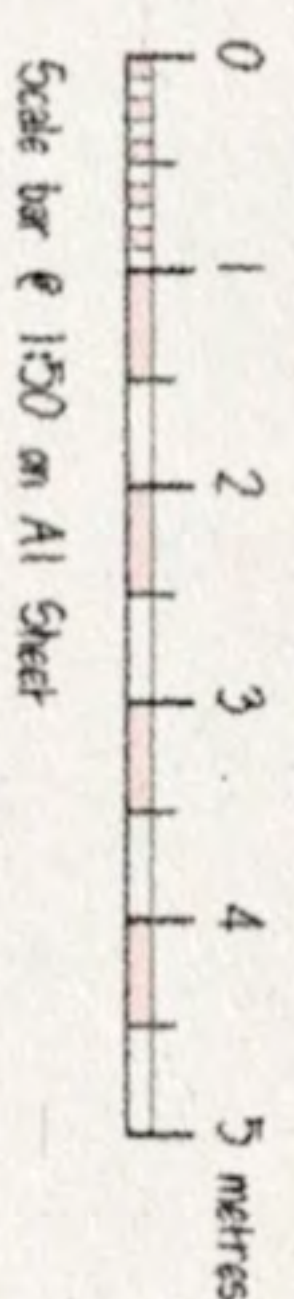

RICS
The mark of
property professionalism worldwide

CLIENTS ARE ADVISED TO CLARIFY DIFFERENCES WITH THE OFFICE PRIOR TO SETTING OUT AND NOT TO SCALE FROM THE DRAWING. THIS DRAWING IS COPYRIGHT AND SHOULD NOT BE REPRODUCED WITHOUT THE WRITTEN CONSENT OF RLM ASSOCIATES.

RLM ASSOCIATES

WHITEHOUSE FARM BARNS, IPSTONES.

Mr. F. HARRIS.

DATE: November 2024.
SCALE: 1:50.
REVISION: C.

RLM1099/2.