


Site section AA
scale 1:100

Site section CC
scale 1:100

Site section BB
scale 1:100

Site section DD
scale 1:100

Datum 200.00m
Elevation 6

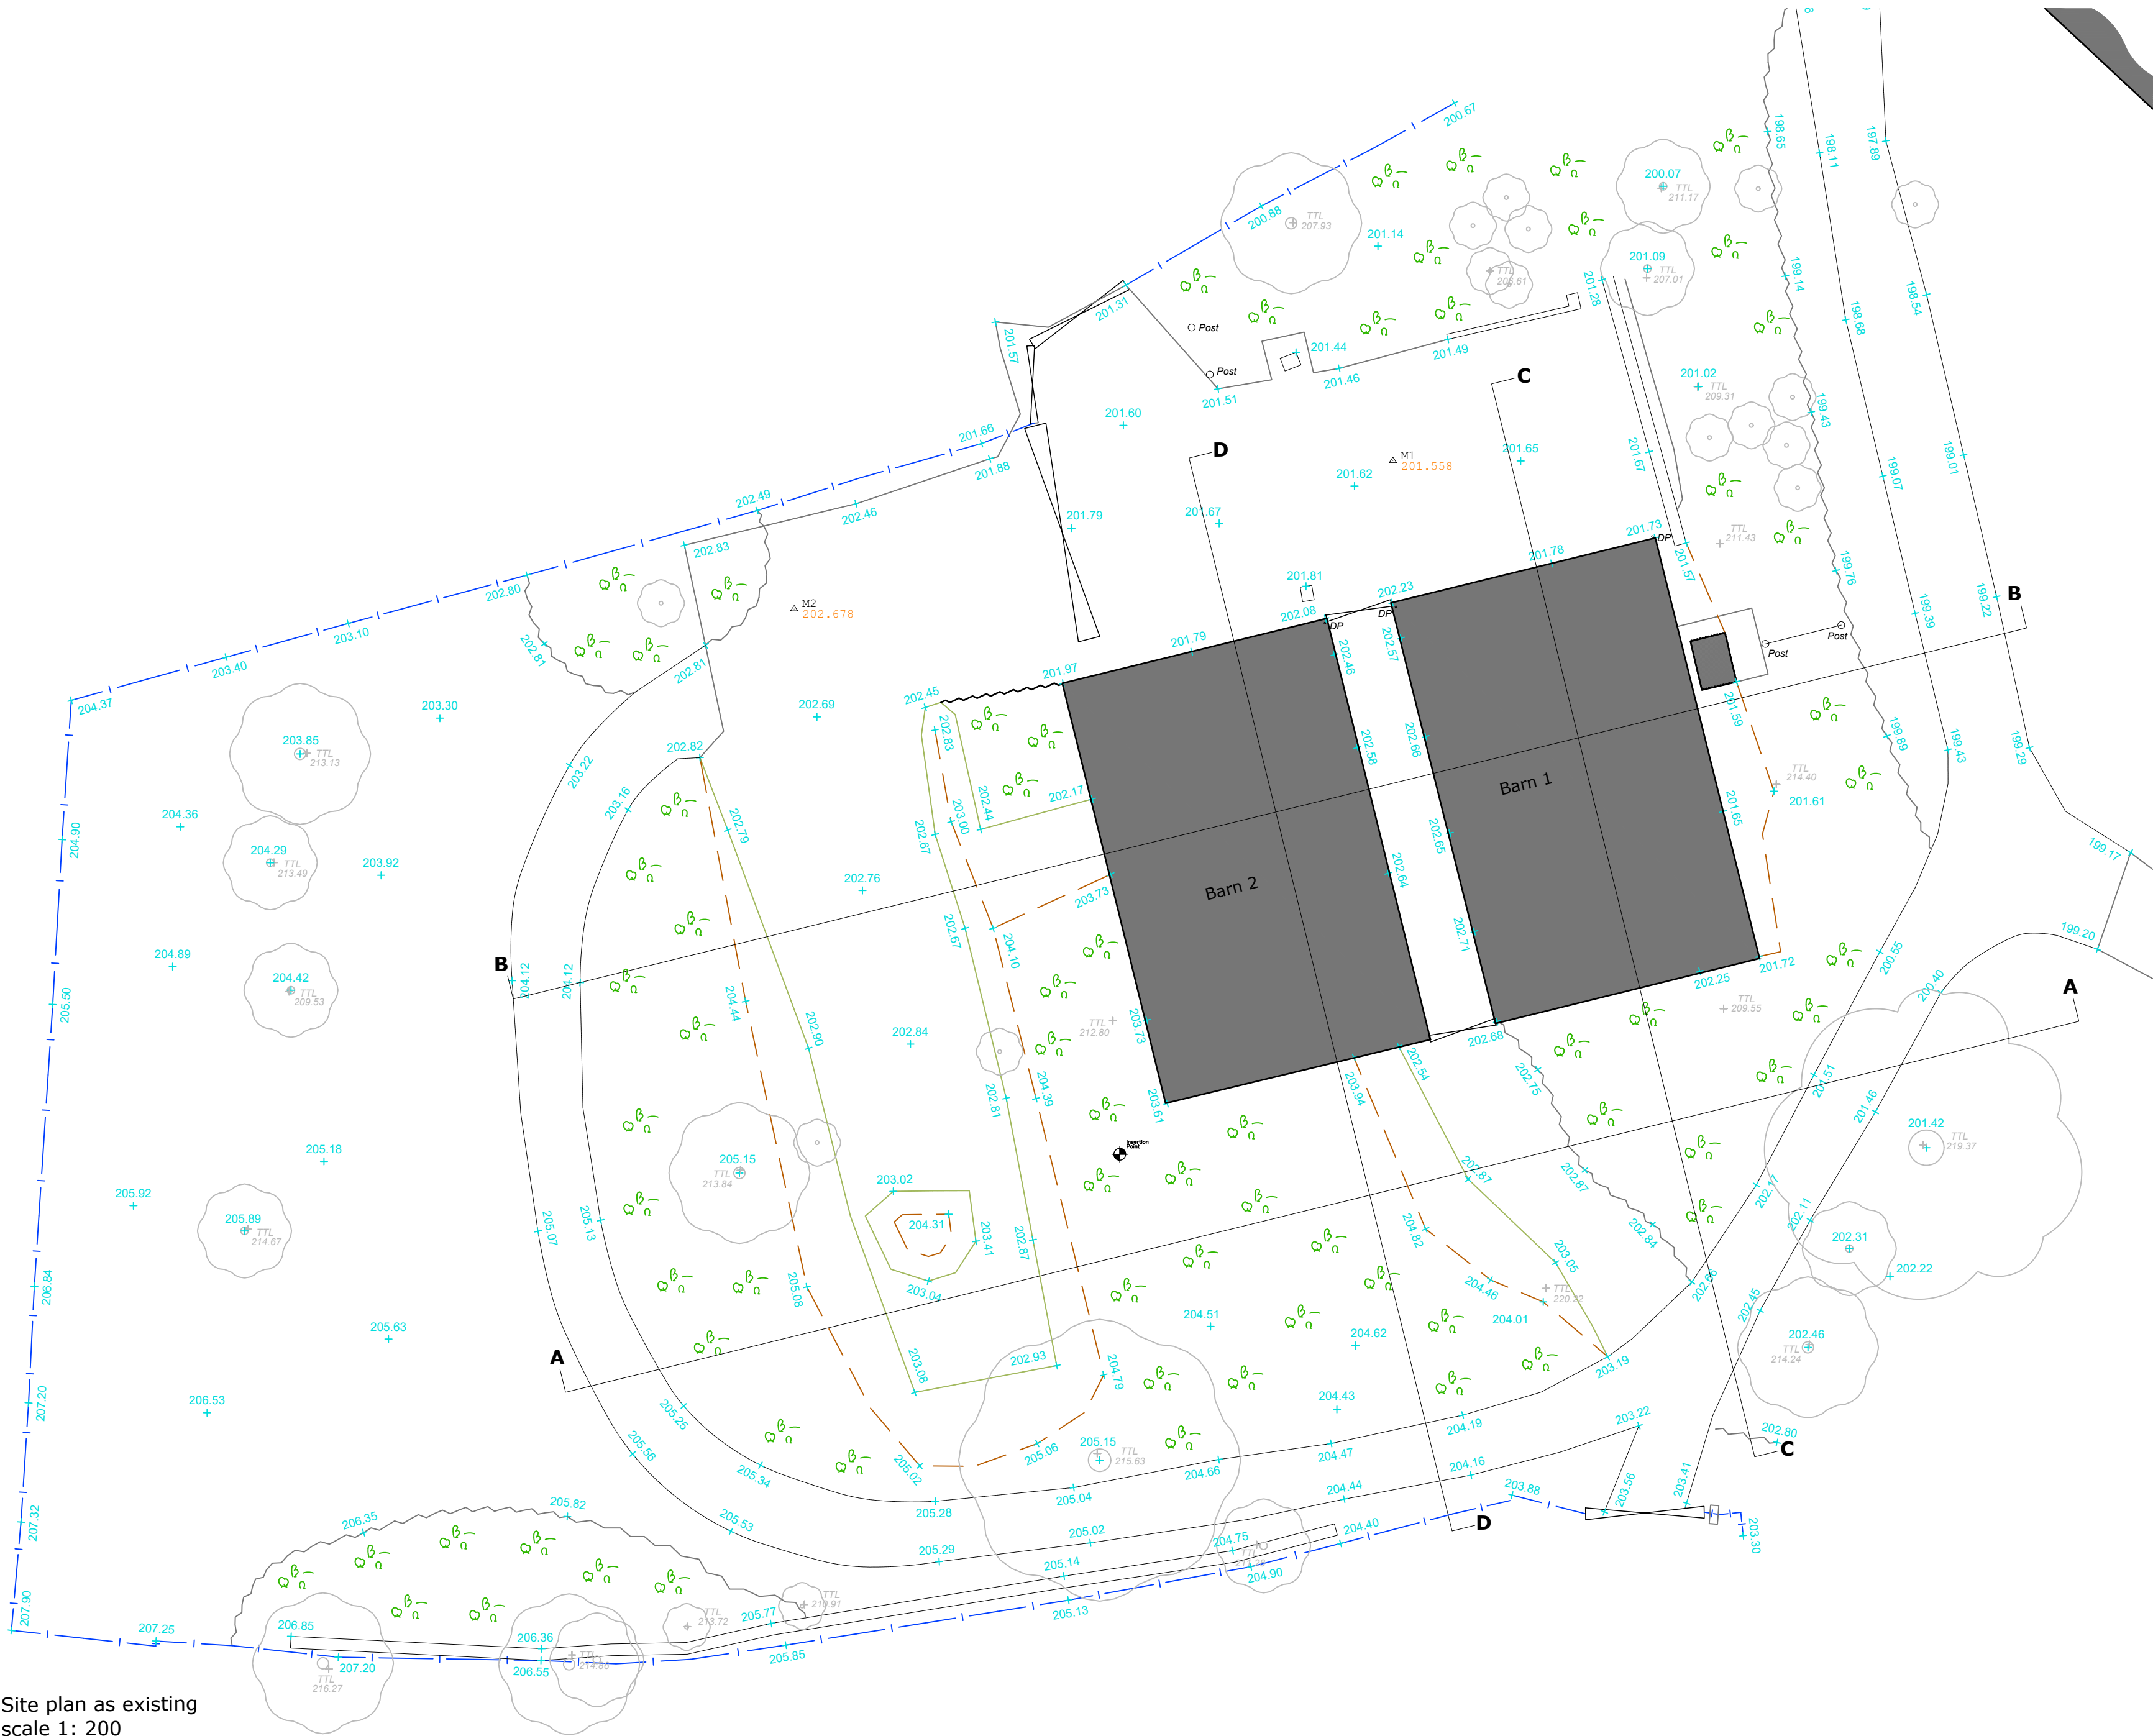

CLIENT:

Mr Badger

STATUS:

CONCEPT

PROJECT DESCRIPTION:

Barn Conversions at Ladygreen Farm, Leek

DRAWING TITLE:

Existing site block plan

DRAWN BY:

DS

DRAWING NUMBER:

002

SCALE:

1:200 @ A1

DRAWING REF:

3479 - 002

CHECKED BY:

-

REVISION:

C

DATE:

July 2023