



Orientation of site has not been checked, design subject to check before installation

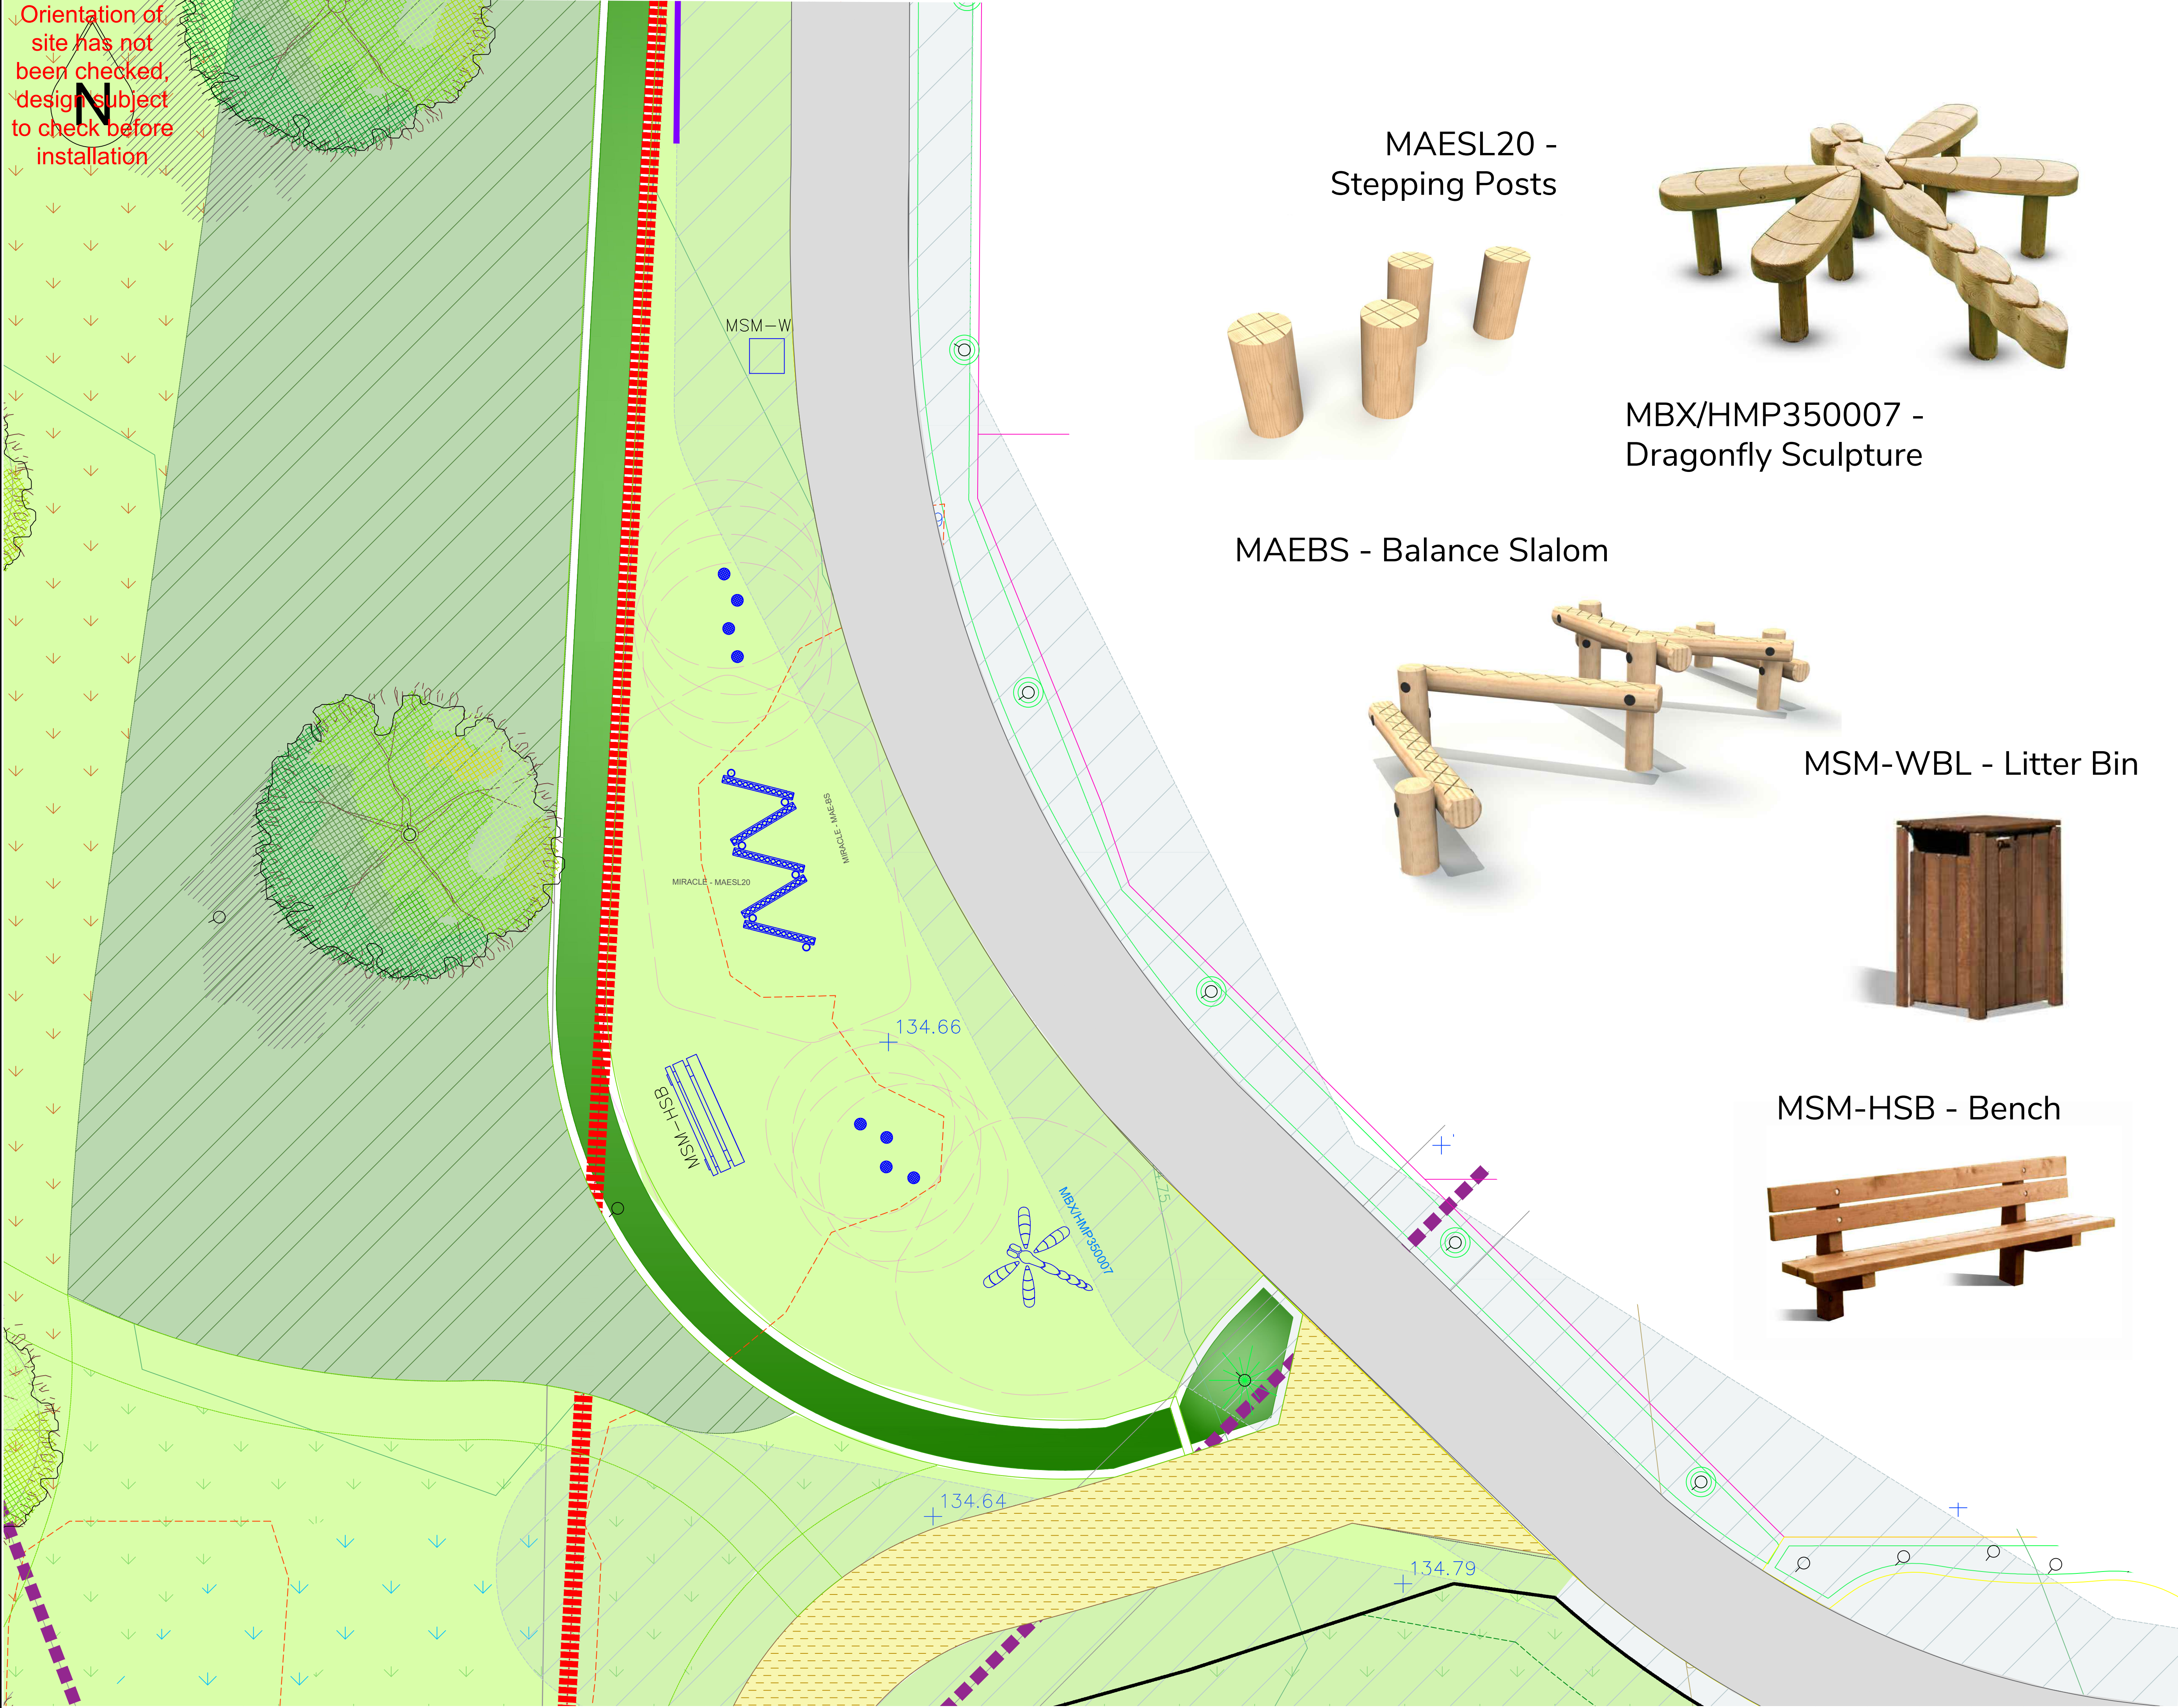


MAESL20 - Stepping Posts

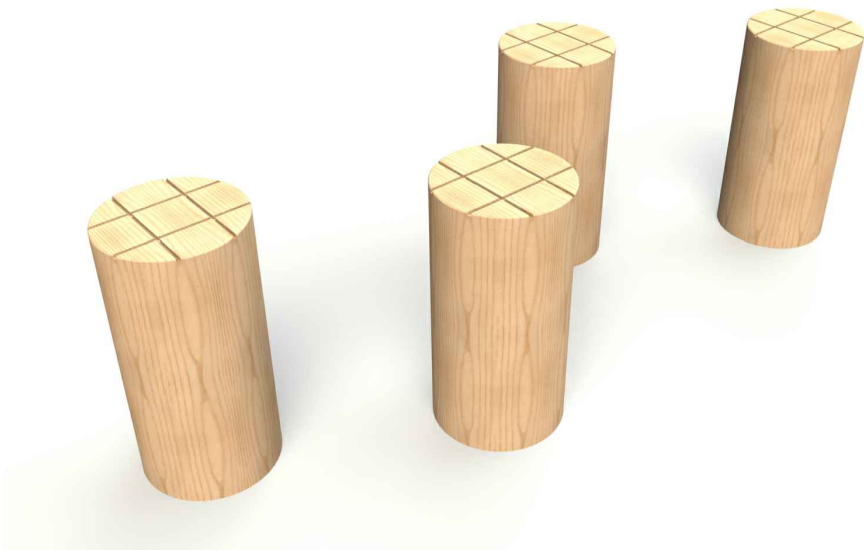

MBX/HMP350007 - Dragonfly Sculpture

MAEBS - Balance Slalom

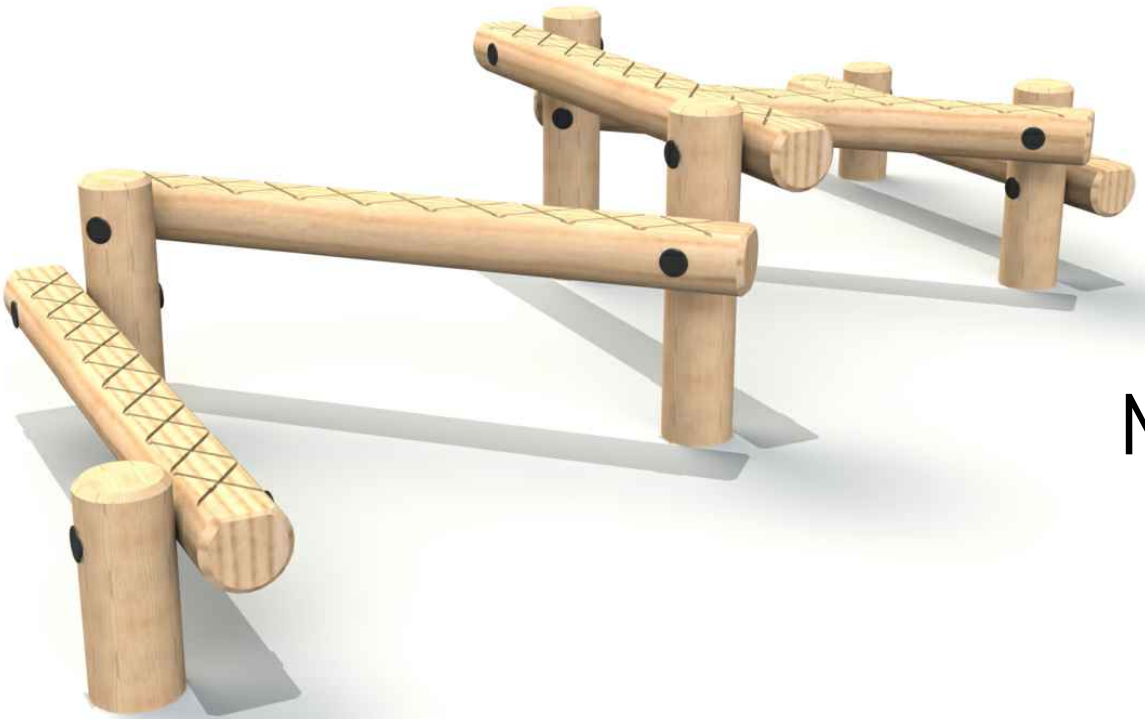

MSM-WBL - Litter Bin



MSM-HSB - Bench





Miracle
Design & Play


TEL: ++44 (0)1604 658240
E-MAIL: sales@miracledandp.co.uk
WEB: www.miracledesignandplay.co.uk

PROJECT TITLE: **Cheadle Road, Upper Tean**

SHEET TITLE: **Proposal**

KEY:

Surfacing:
 Existing Grass

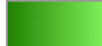Landscaping:
 Trees by Client
 Planting by Client

Equipment Fall Zone (No safety surfacing required if located on well maintained turf and under 1.5m GPH)

REVISIONS		
Issue	Description	Date
A	Updated Layout	18/08/23

DRAWN BY: **G. Medica**

REVISED BY: **J.Gaskin**

CHECKED BY: **J.Gaskin**

SCALE: **1:50@A1** ISSUE: **A**

CLIENT: **Keepmoat Homes**

DRAWING NO: **Q9410_A**

DATE: **27/06/23**

© 2023 MIRACLE DESIGN AND PLAY LTD, "ALL RIGHTS RESERVED, THIS DRAWING MAY NOT BE REPRODUCED, TRANSMITTED OR STORED IN WHOLE OR IN PART WITHOUT OUR WRITTEN CONSENT"

EXACT LOCATION OF EQUIPMENT TO BE AGREED ON SITE. ALL SURFACING TO BE FLAT AND LEVEL, ANY DISCREPENCIES IN LEVELS TO BE REPORTED TO MIRACLE DESIGN & PLAY IMMEDIATELY.