

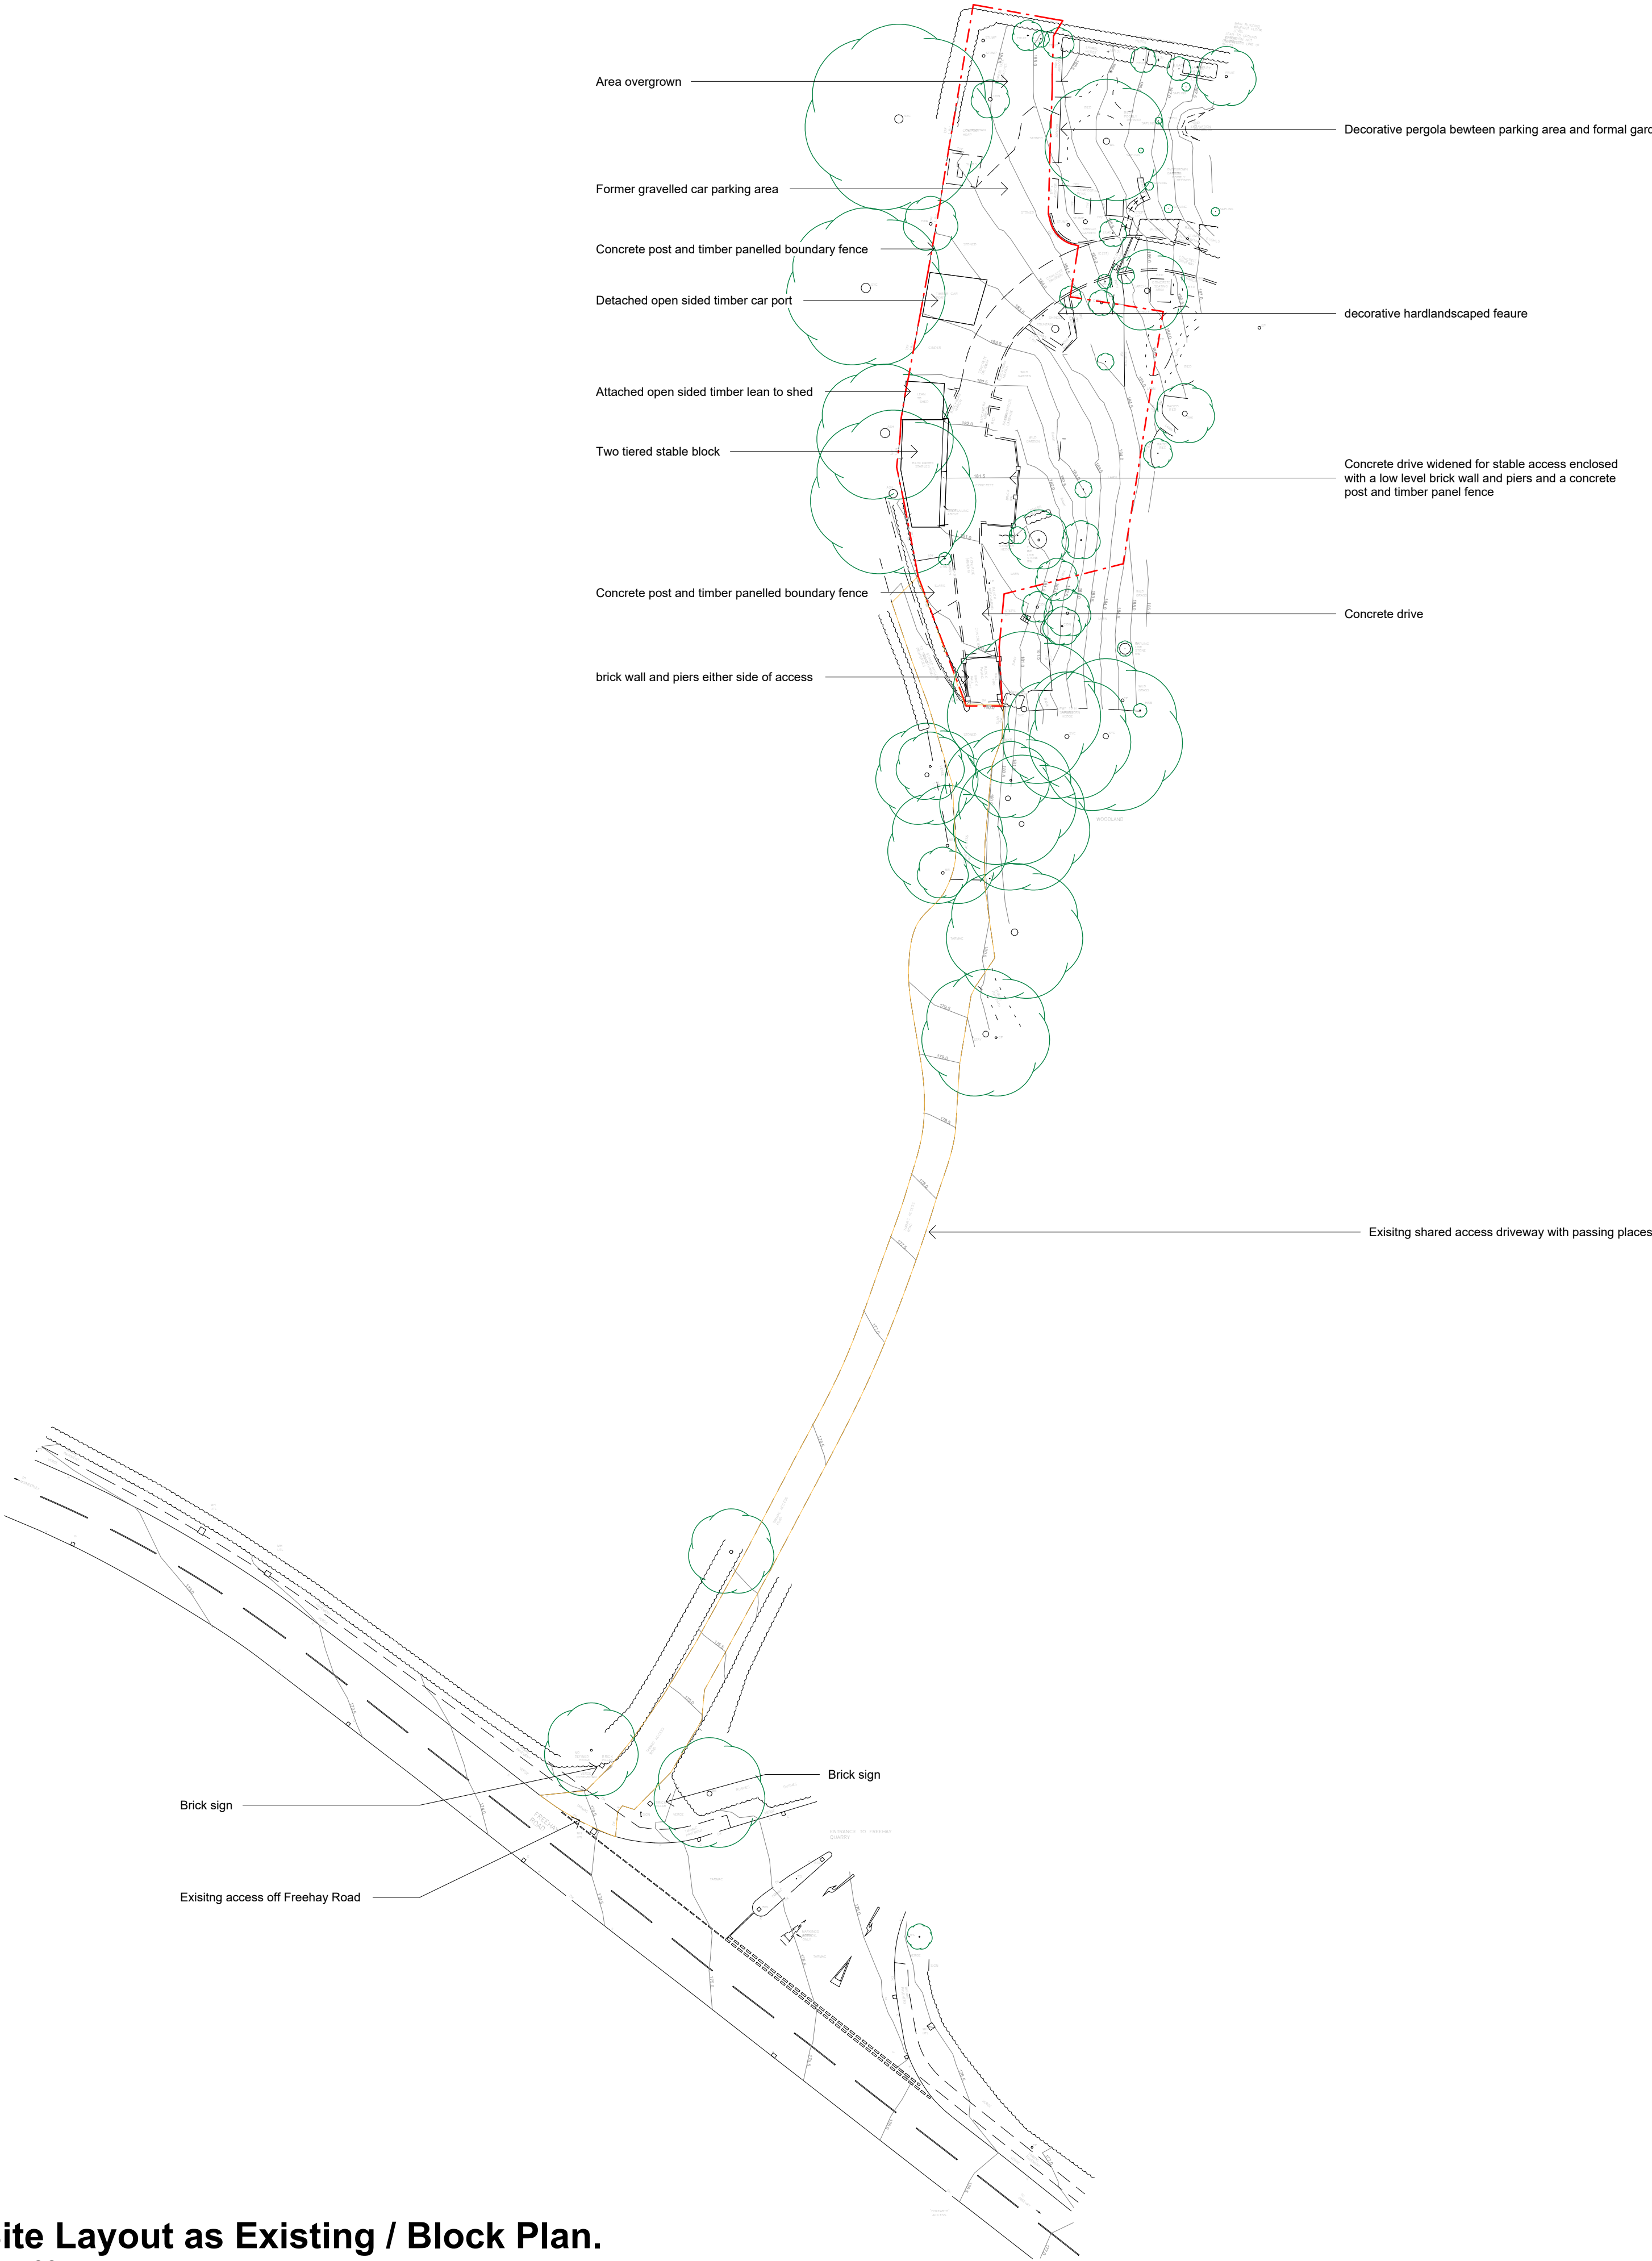


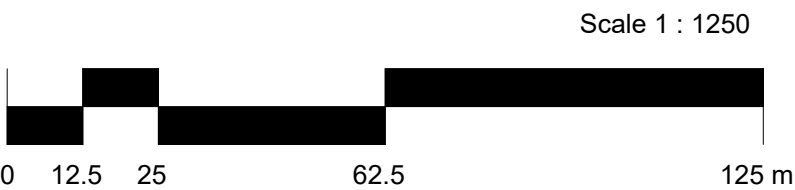

Site Layout as Existing / Block Plan.
1 : 500

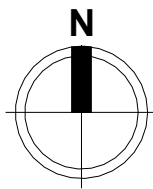

All heights, sizes and dimensions should be checked on site by the contractor before any work is put in hand.

Figured dimensions should be taken in preference to scaling and any errors or omissions reported to the architect at once.

This drawing has been prepared in accordance with the CDM (Construction Design and Management) and all foreseeable design risks to those involved or affected by construction have been avoided wherever possible.

Rev	Date	By	Detail
-----	------	----	--------

Drawing status			
S0 - Preliminary			

Client			
Mr. C. Johnson			

Project/Location			
Pear Tree Farm, Freehay Staffordshire, ST10 1TR.			

Drawing title			
Site Layout as Existing / Block Plan			

Date	Drawn	Checked	Job No.
06/11/2024	JS	-	3303

Scale(s)			
1 : 500 @A1			

Drawing number	Revision
CJPT-SA-XX-XX-DR-A-0102	



12 High Street, Tean,
Stoke-on-Trent
ST10 4DZ
T: +44 (0)1538 722097
E: mail@smytheman.co.uk
W: www.smytheman.co.uk

