


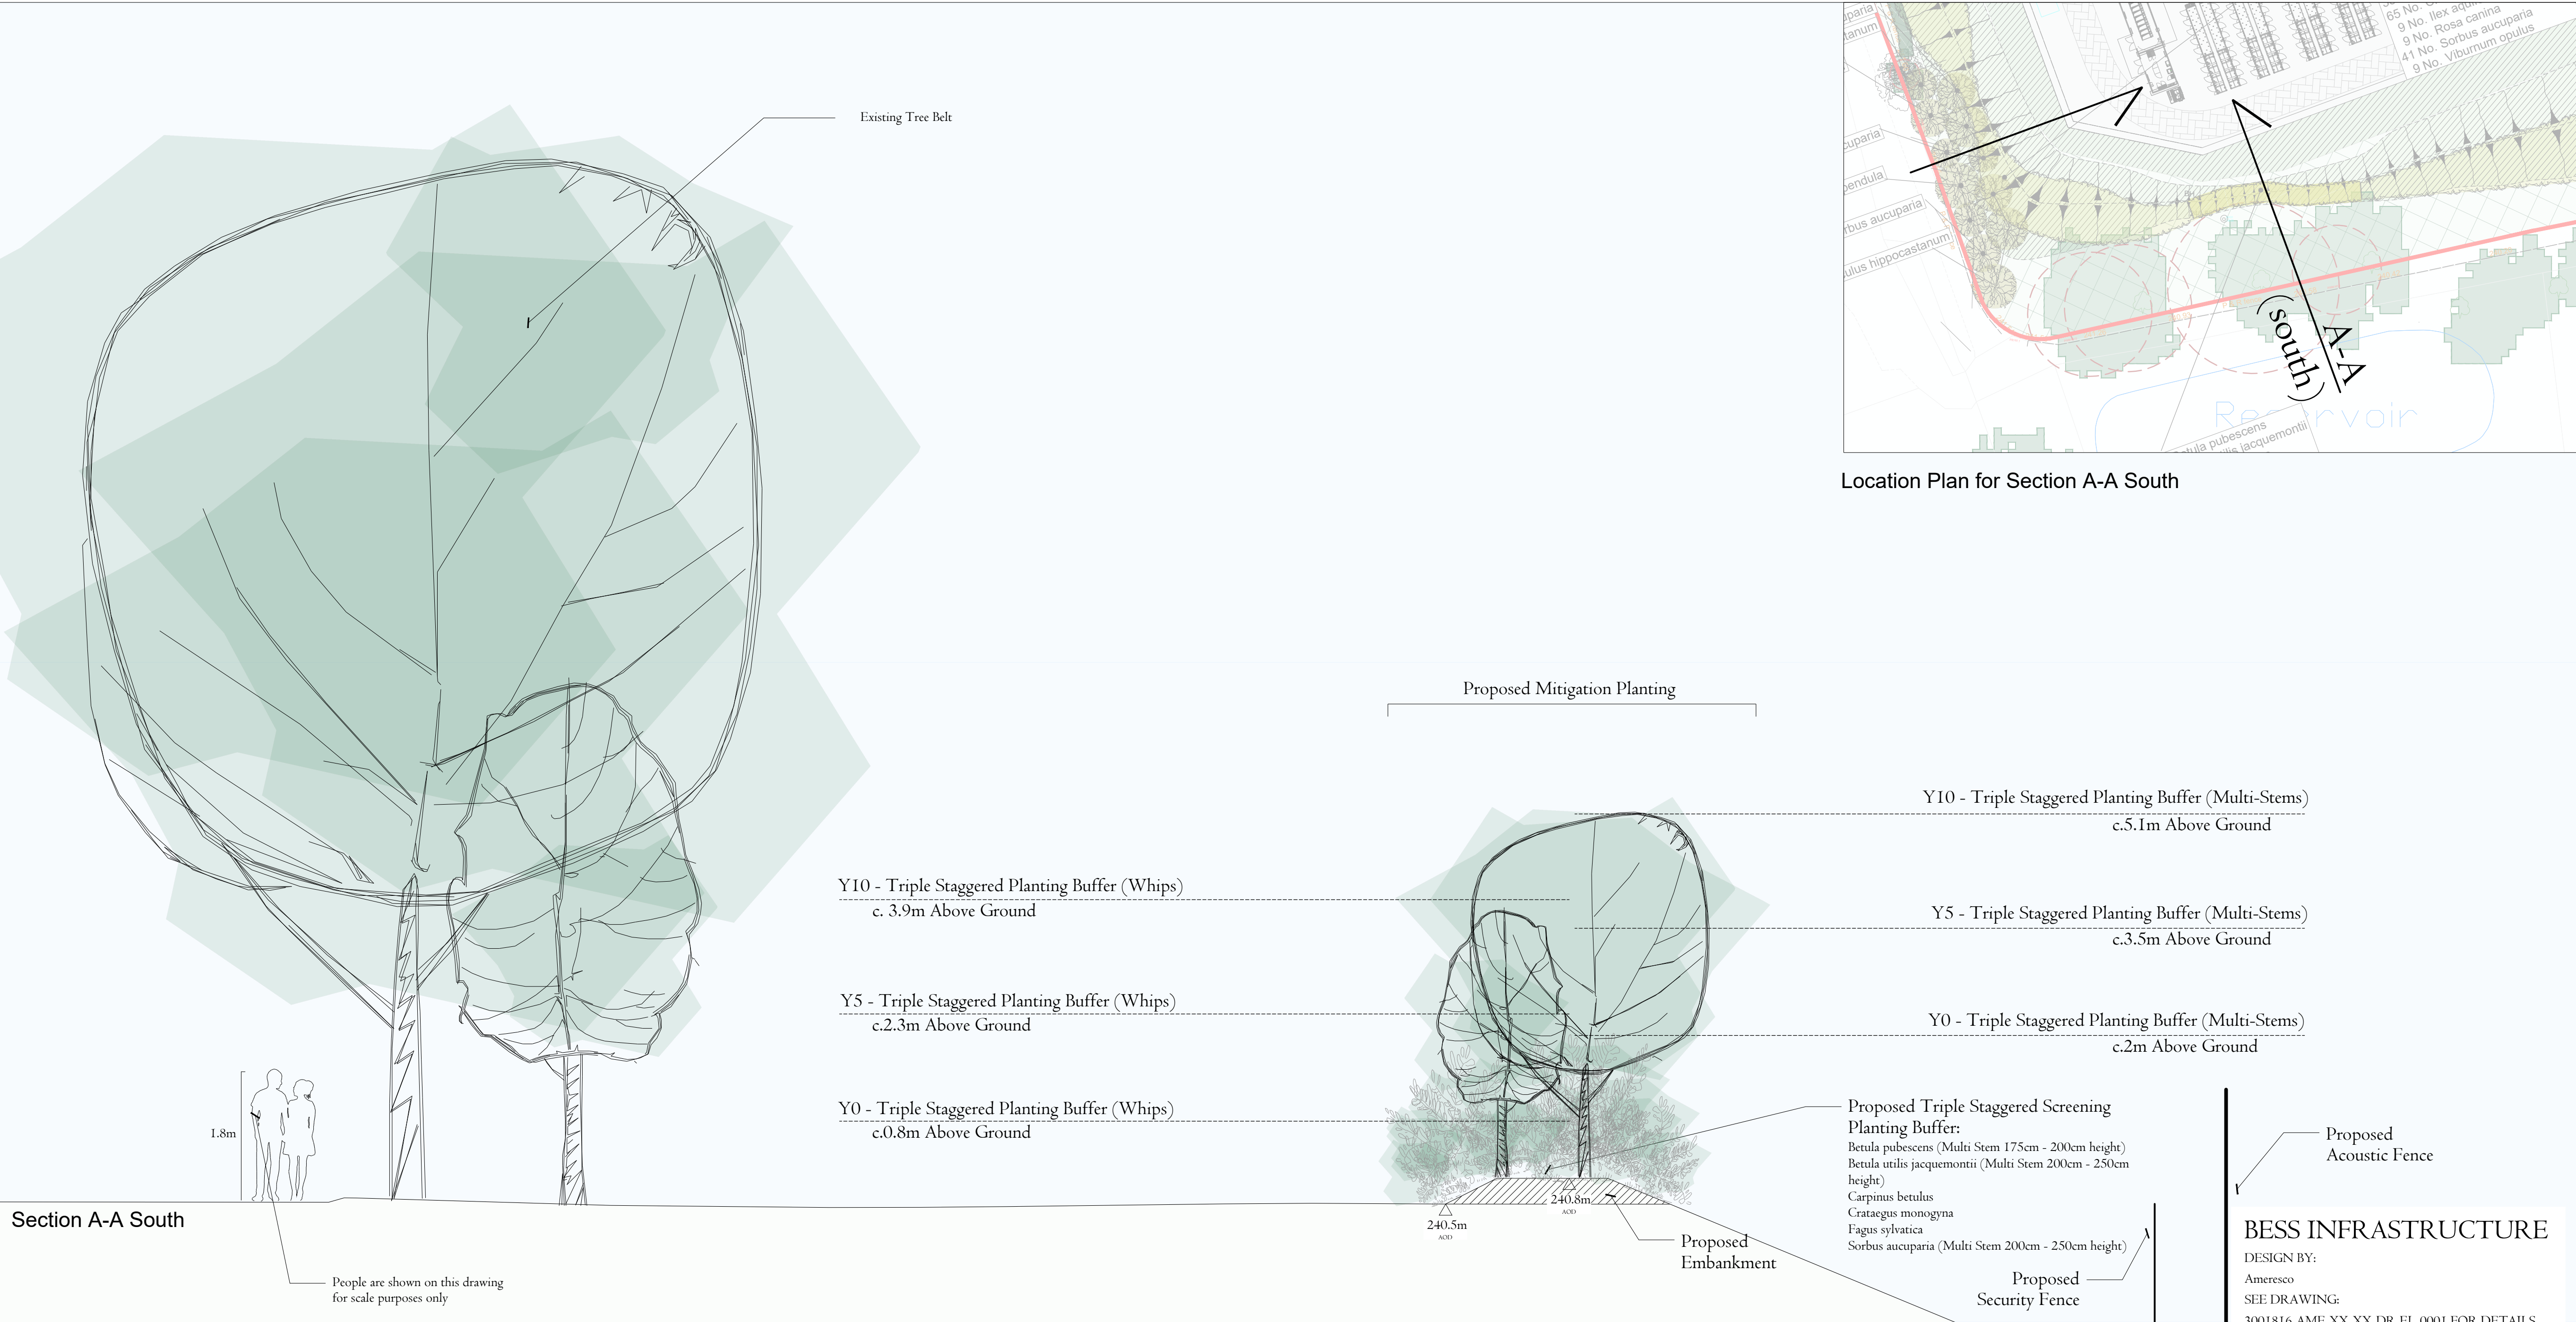

DESIGN AIM

To minimise the impact on the areas beyond the battery storage site with use of mounding and transitional planting providing natural and ecological benefits.

The size of the mounding and planting is variable to respond to the different receptors and situations to best screen the development and continue to compliment the surrounding landscape.


The revised planting scheme maintains a bund of varying heights around the entire site and the continuous planting still providing connectivity and conserving the ecosystem intent and visual mitigation as demonstrated in the sections.

The three sections selected are looking at the worst-case scenario locations and demonstrate that through careful planting we can maintain the original design intent with regards to screening/ maintaining a balance between landscape integration objectives and the current layout constraints.

We can achieve this through use of varied native species and different size and grades of planting stock and planting layout which enhances the structure of the vegetation and the instant impact of the planting in these localised areas.

The sections demonstrate that between implementation and year 10 of growth the site will be well screened, with the mounds reducing in impact as the planting matures.

Management intent of the narrower sections of buffer planting in these sensitive locations, is for a dense triple staggered planting pattern which allows for an effective buffer with mature height to be managed at around 8m to ensure there is still a good vegetation growth at the base. At the time of planting, we recommend the inclusion of larger multi-stem species in these areas to provide an instant impact.

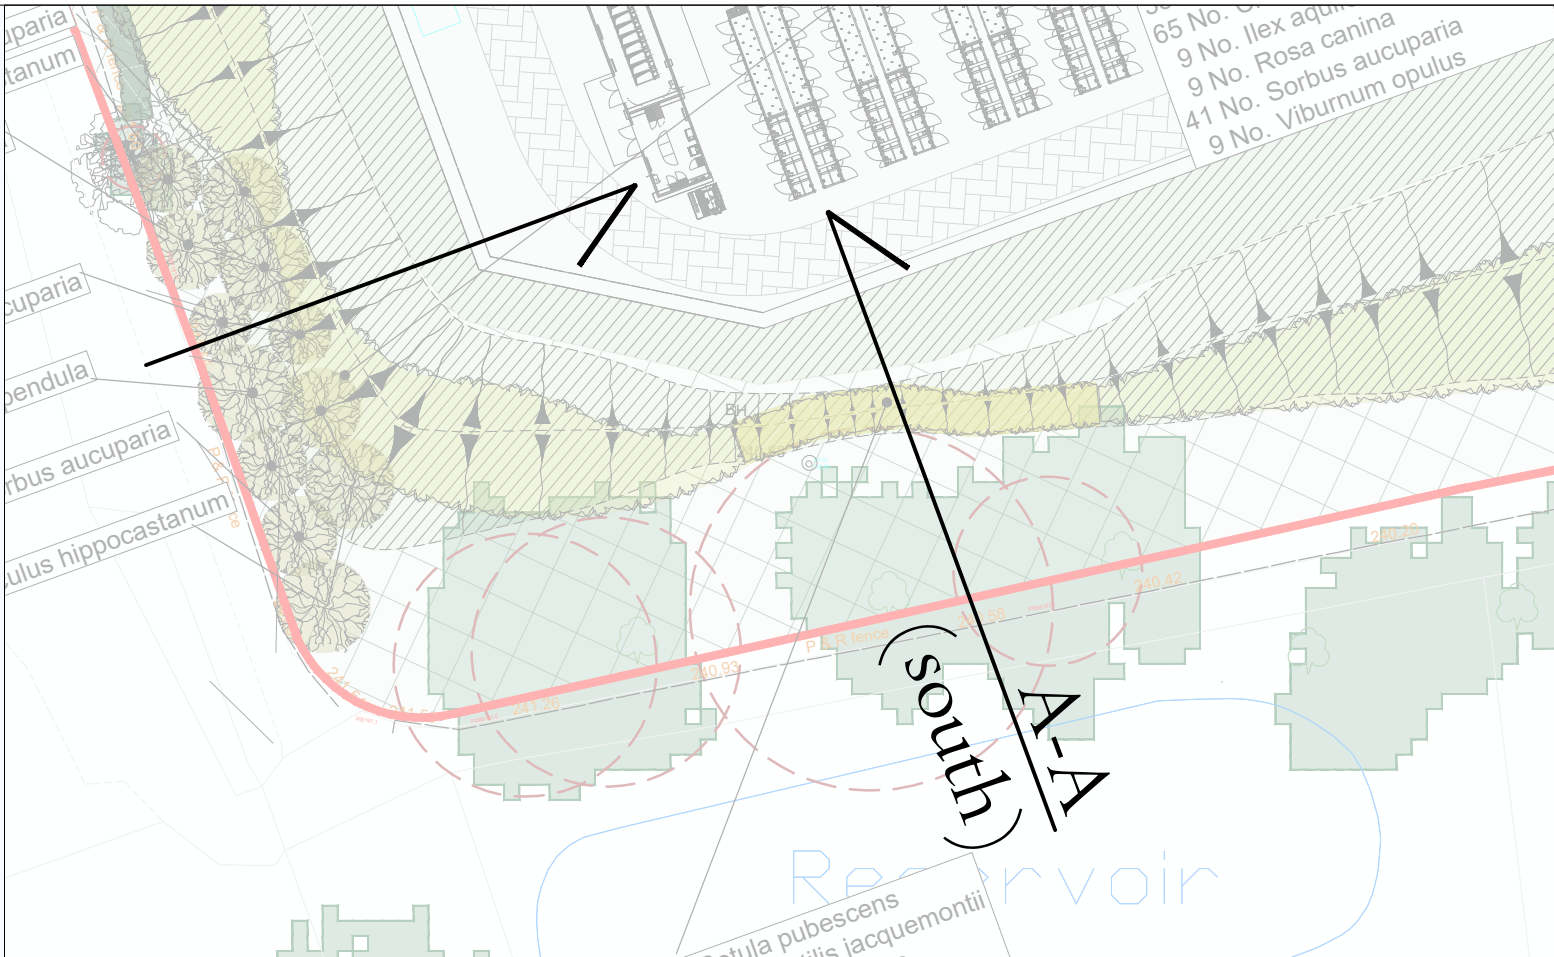

Location Plan for Section A-A South

GENERAL NOTES

Only work to written dimensions.
Drawing is for planning purposes only not for construction.
All site dimensions shall be verified by the Contractor on site prior to commencing any works.
All contractors should ascertain the location of all underground services/utilities before undertaking any work and conflicts resolved.
It is assumed all work will be carried out by an experienced competent contractor working to an approved method statement.

- All new planting and works to be in accordance with:
- BS 3936-1 1992 Nursery Stock Specification for Trees and Shrubs.
 - BS 8545 2014 trees: From Nursery to Independence in the Landscape – Recommendations.
 - BS 4428 1989 Code of Practice for General Landscape Operations.
 - BS 5837-2012 Arboricultural Method Statement.

ALL PROPOSALS ARE TO BE SUBJECT TO UTILITY SURVEYS

RISK ITEM - (All survey data provided by client)

- All proposed services contained within the fenceline - action client to confirm
- Survey data - relocated to correct co-ordinates - action client to check and update layout
- Tree RPA / Tree protection areas are to be verified by an arboriculturist on site prior to work commencing
- Earthwork design is indicative - client/suitably qualified engineer to design embankments in line with appropriate legislation
- Earthworks to accommodate the cut requirements of the site
- Wetland/Waterbody design is indicative - client/suitably qualified engineer to design this feature in line with appropriate legislation

01	30/10/2024	Scale note updated	JD	LH	LH
00	10/10/24	First issue	JD	LH	LH
Rev.	Date	Amendment	Drawn	Chkd.	Appd.

STEPHENSON HALLIDAY
Planning, Landscape & Environment
an **RSK** company

18 Frogmore Road,
Henri Hill, Hemel Hempstead,
HP3 9RT

Tel: +44 (0)330 002 1780
Email: info@stephenson-halliday.com
Web: www.stephenson-halliday.com

Client

Ameresco

Project Title

Cellarhead Battery Storage


Drawing Title

Illustrative Landscape Y10 Planting Sections Sheet 2 of 3

Drawn	Date	Checked	Date	Approved	Date
JD	04/10/24	LH	04/10/24	LH	04/10/24
Scale	Orig Size	Status			
1:50	A1	PLANNING			

Drawing No.	Rev.
CELDLC-SH-ELS-DR-LS-004	01

File Path
CELDLC-SH-ELS-M2-LS-003-005_LANDSCAPE_SECTIONS.dwg

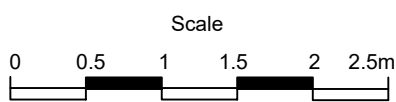

NOTE:

These sections are for illustrating landscape planting only. For definitive engineering and earthwork sections, refer to Ameresco's drawings:

00 CELLARHEAD-D-114,
00 CELLARHEAD-D-115,
00 CELLARHEAD-D-116.

ASSUMED HEIGHT GROWTH RATES:

No growth in first year of planting;
0.3m of growth per annum for first five years following planting (0.3m x 5 = 1.5m);
0.4m of growth per annum for the following four years (0.4m x 4 = 1.6m).