
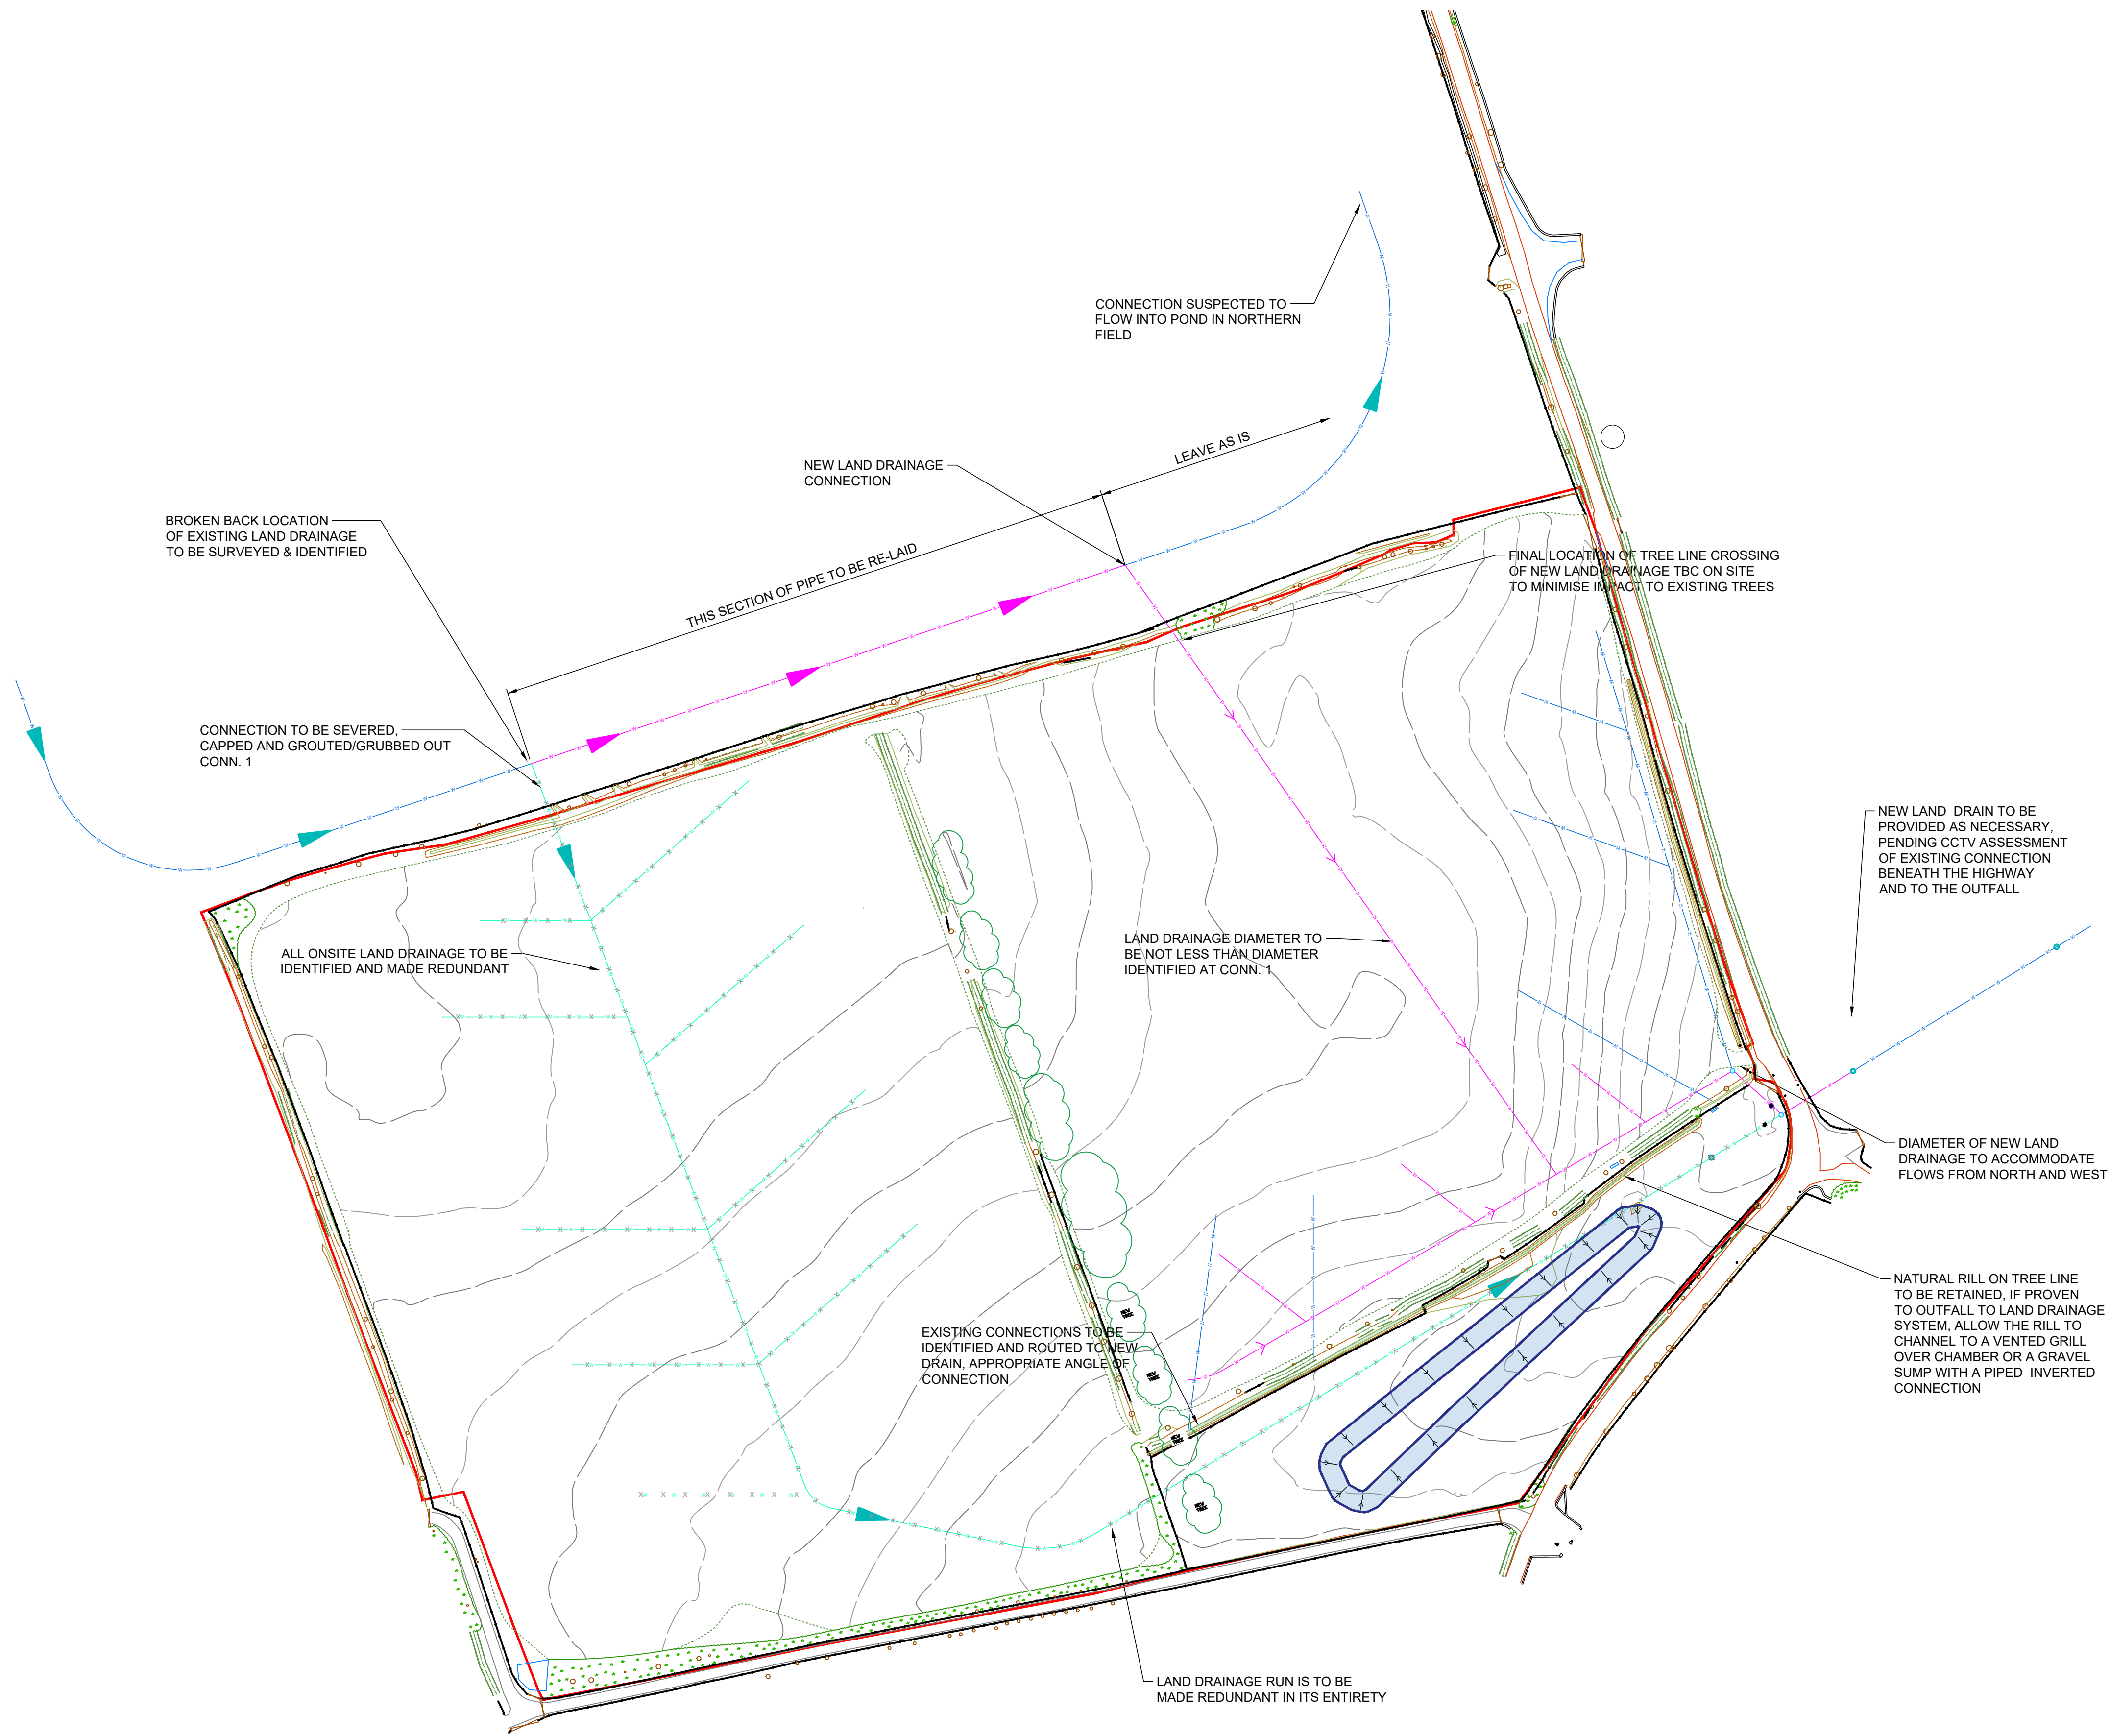


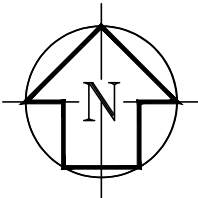

GENERAL NOTES

- ALL DIMENSIONS ARE IN MILLIMETRES UNLESS NOTED OTHERWISE.
- ALL COORDINATES ARE IN METRES RELATIVE TO ORDNANCE SURVEY NATIONAL GRID.

LEGEND


- SITE EXTENT
- EXISTING LAND DRAIN
- EXISTING LAND DRAIN TO BE MADE REDUNDANT
- NEW LAND DRAINAGE
- EXISTING DRAINAGE DITCH
- EXISTING MANHOLE
- PROPOSED MANHOLE

ADDITIONAL NOTES

- ALL EXISTING LAND DRAINAGE IMPACTED BY THE DEVELOPMENT SHOULD BE IDENTIFIED, RECORDED AND MARKED ON SITE. THE REMEDIAL LAND DRAINAGE DESIGN MUST BE PROVEN AGAINST EXISTING LAND DRAINAGE DIAMETERS. THE REMEDIAL LAND DRAINAGE SYSTEM SHOULD BE INSTALLED PRIOR TO THE SEVERING/DISTURBANCE OF THE EXISTING LAND DRAINAGE TO PREVENT FLOODING IN THE AREA.
- THE LAND DRAINAGE PROPOSAL IS DESIGNED TO MAINTAIN THE CONNECTIVITY OF THE UPSTREAM SYSTEMS TO THE EXISTING OUTFALL. THE PROPOSAL DOES NOT PROVIDE ANY BETTERMENT TO THE EXISTING DRAINAGE SYSTEM, IN EITHER LOCATION OR CAPACITY.

DESIGN SUBJECT TO

- DETAILED INVESTIGATION OF EXISTING LAND DRAINS
- DETAILED ASSESSMENT OF FLOWS / PIPE DIAMETERS
- CCTV ASSESSMENT OF LAND DRAINS

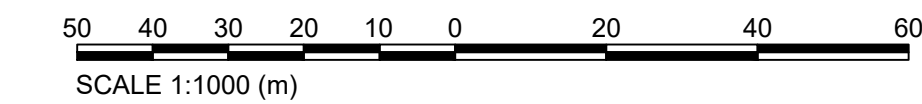

|      |                                     |          |        |          |         |          |
|------|-------------------------------------|----------|--------|----------|---------|----------|
| P08  | FOR PLANNING - UPDATED LAYOUT       | 27/09/24 | LP     | SC       | WD      | JP       |
| P07  | REVIEW PRIOR TO PLANNING SUBMISSION | 14/08/24 | HR     | SC       | WD      | JP       |
| P06  | FOR PLANNING                        | 18/07/24 | HR     | WD       | SC      | JP       |
| P05  | FOR PLANNING                        | 16/07/24 | HR     | WD       | SC      | JP       |
| P04  | FOR FINAL CLIENT COMMENT AND REVIEW | 15/07/24 | HR     | WD       | SC      | JP       |
| P03  | ADDITIONAL CHANGES AND COMMENTS     | 10/06/24 | HR     | WD       | SC      | JP       |
| P02  | ADDITIONAL CHANGES AND COMMENTS     | 03/06/24 | HR     | WD       | WD      | JP       |
| P01  | FOR CLIENT COMMENT AND REVIEW       | 28/05/24 | CR     | WD       | SC      | JP       |
| Rev. | Description                         | Date     | Author | Designer | Checker | Approver |

Document Control

Supplier  
3rd Floor  
No.1 Whitehall Riverside  
1 Riverside Way  
LEEDS  
LS1 2BN

T: +44 (0)113 245 2528  
E: info@jbaconsulting.com  
www.jbaconsulting.com  
Twitter @JBAConsulting

JBA  
consulting

Project Title

**C&S ENERGY BESS**

Drawing Title

**LAND DRAINAGE DIVERSION**



|                                                                                     |  |                             |                               |                     |                              |
|-------------------------------------------------------------------------------------|--|-----------------------------|-------------------------------|---------------------|------------------------------|
| Parent Model<br><b>NOT FROM MODEL</b>                                               |  |                             |                               |                     |                              |
| Security Classification<br><b>OFFICIAL</b>                                          |  |                             | Scale<br><b>1:1000</b>        |                     |                              |
| Author<br><b>H RAMJAN</b>                                                           |  | Designer<br><b>W DORMAN</b> | Checker<br><b>S CATTERICK</b> |                     | Approver<br><b>J PANESAR</b> |
| Suitability<br><b>FOR PLANNING</b>                                                  |  |                             |                               | Status<br><b>A2</b> | Revision<br><b>P08</b>       |
| Information Container<br><b>MJF-JBA-XX-XX-DR-D-0007-Land_Drainage_Diversion.dwg</b> |  |                             |                               |                     |                              |
| A1 Sheet Size                                                                       |  |                             |                               |                     |                              |

**PROPOSED LAND DRAINAGE DIVERSION PLAN**  
Scale 1:1000 @ A1