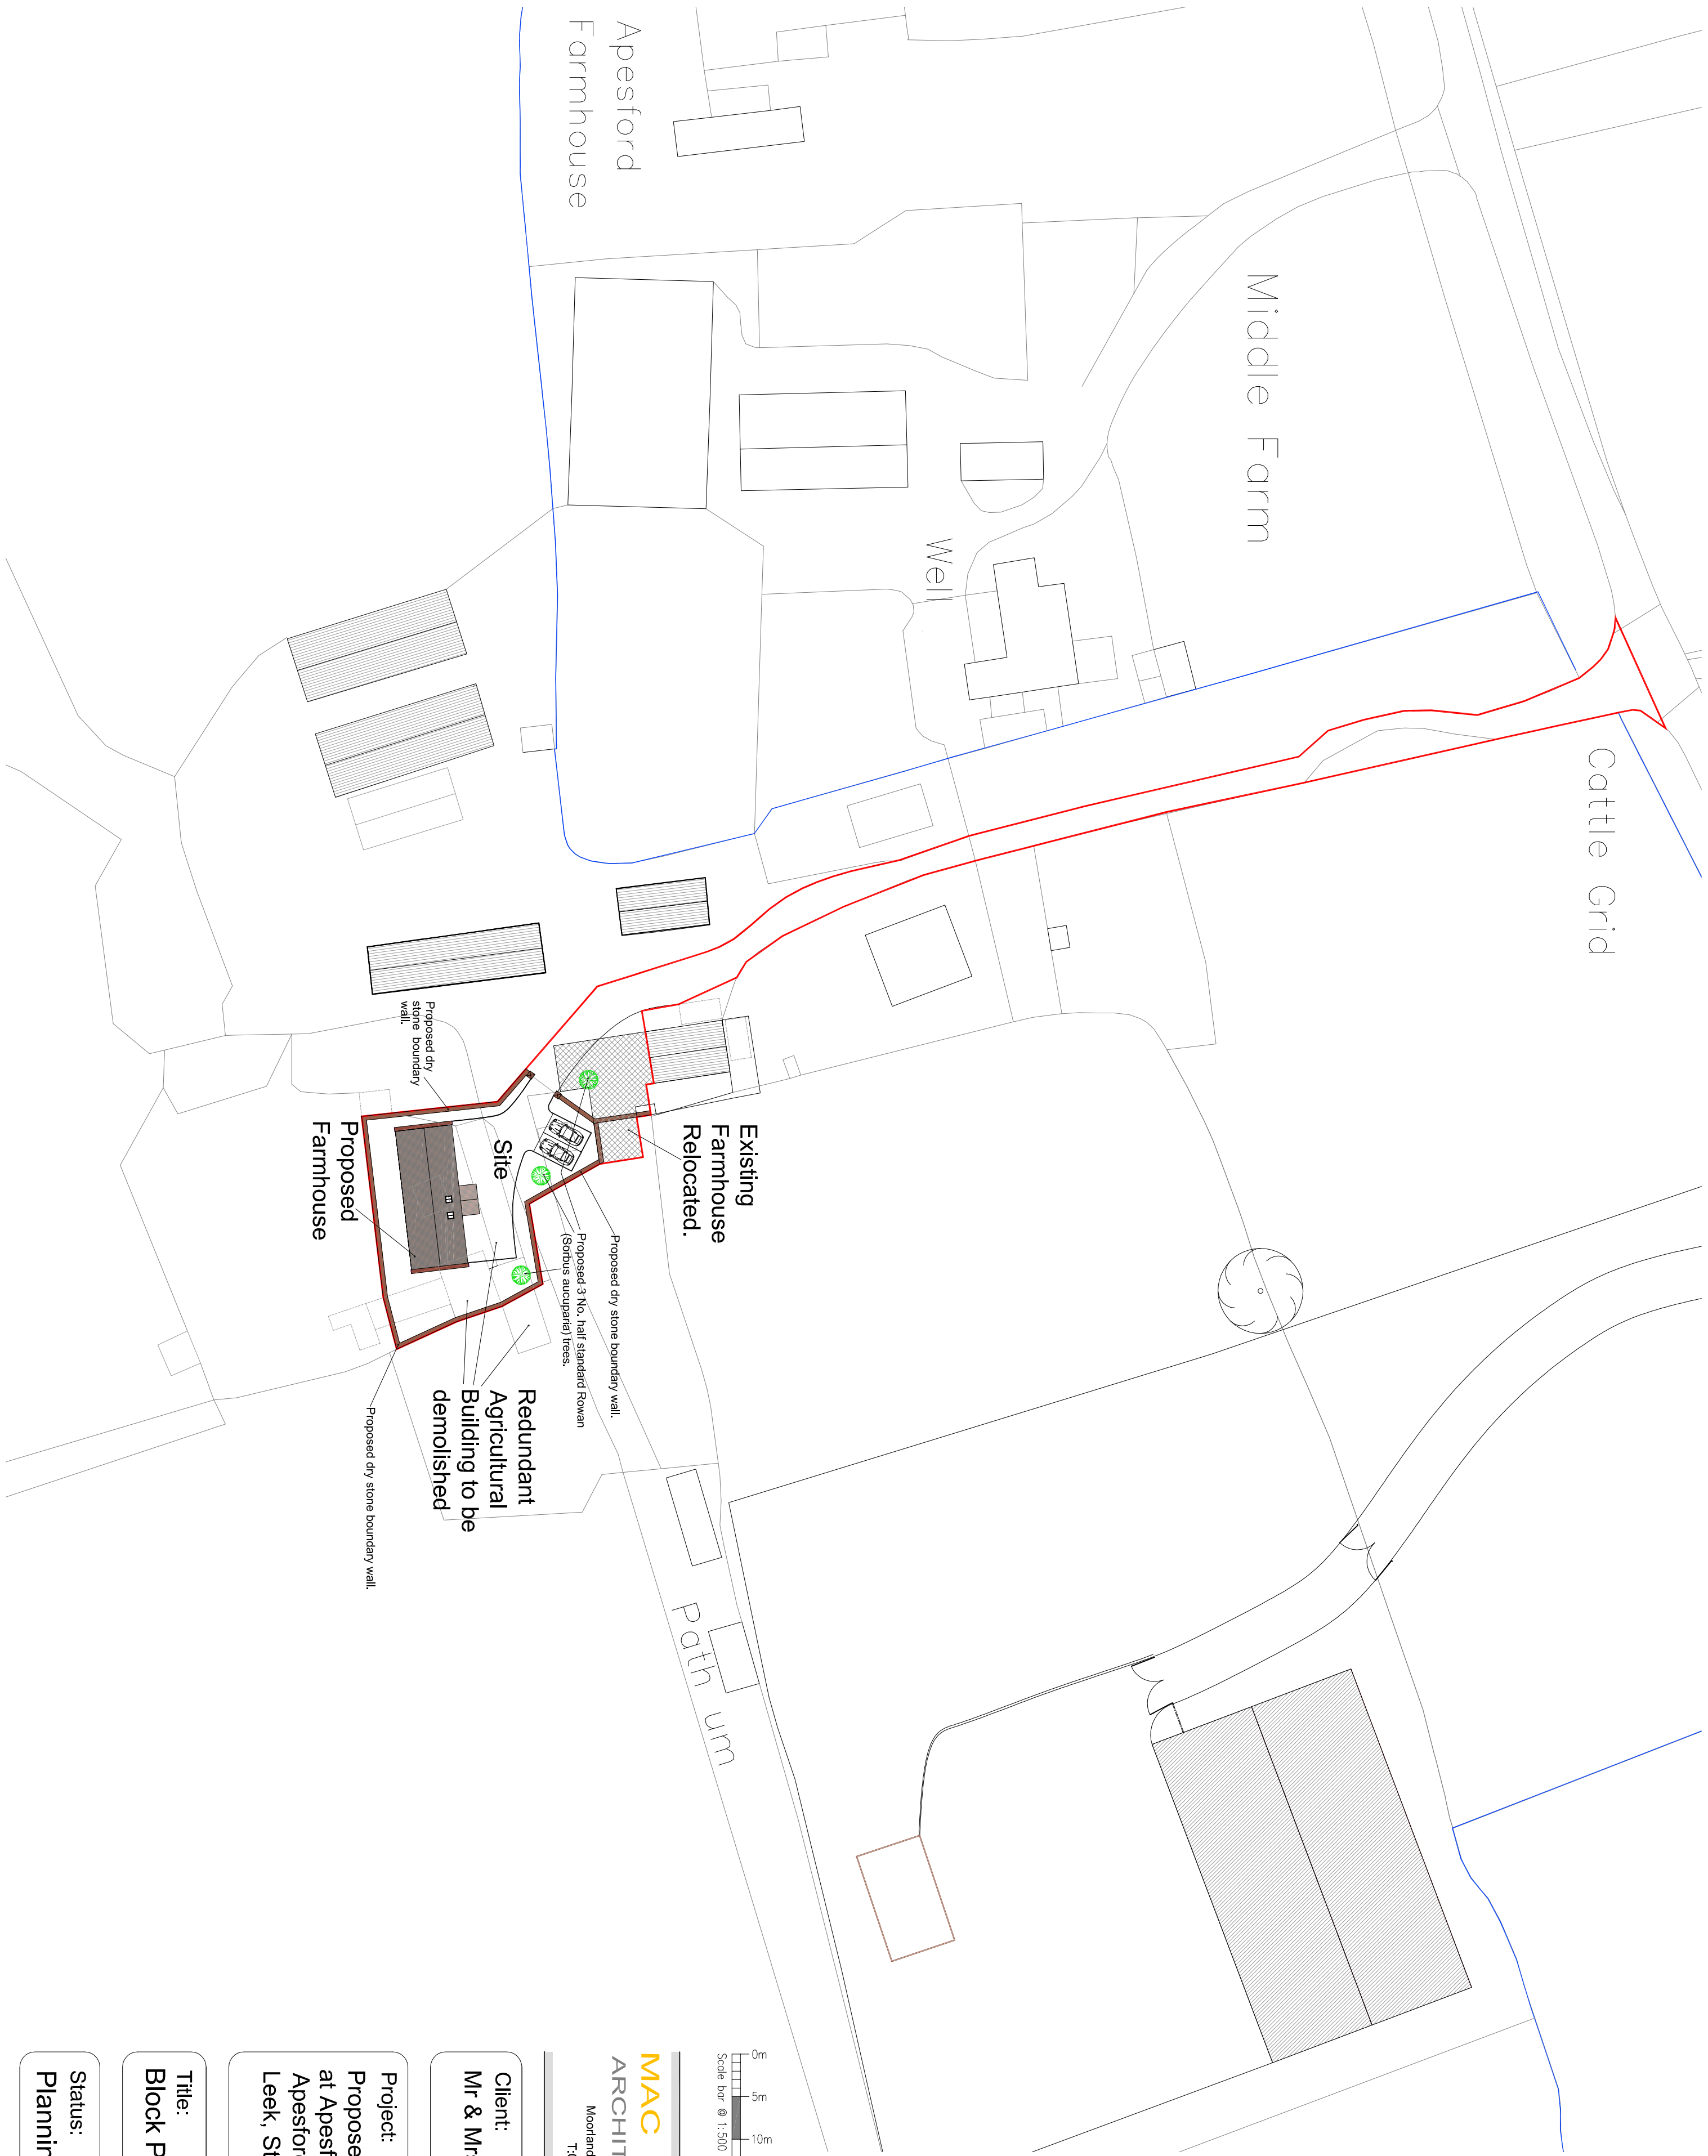


MAC
ARCHITECTURAL DESIGN LTD
Moorland House, 123 Moorland Road, Burslem, ST6 1UD,
T:01782 503302 E:admin@mac-arch.co.uk

Client:
Mr & Mrs J Harrison

Project:
Proposed Replacement Farmhouse
at Apesford Farm
Apesford, Nr. Bradnop
Leek, Staffordshire. ST13 7EX

Title:
Block Plan

Status:
Planning

Paper Size: A2 Date: March 2024 Drawing Ref: 1571-AL50E

Block Plan Scale 1:500 @ A2