



Marshall's Autumn Blend Brick Pavers with charcoal edging around.



Brick walling to match dwellings, with riven slabs to top






Marshall's Saxon 450x450mm paving - Natural.



Tarmacadam to Private Road(s) as shown



Low Brick Wall Frontage

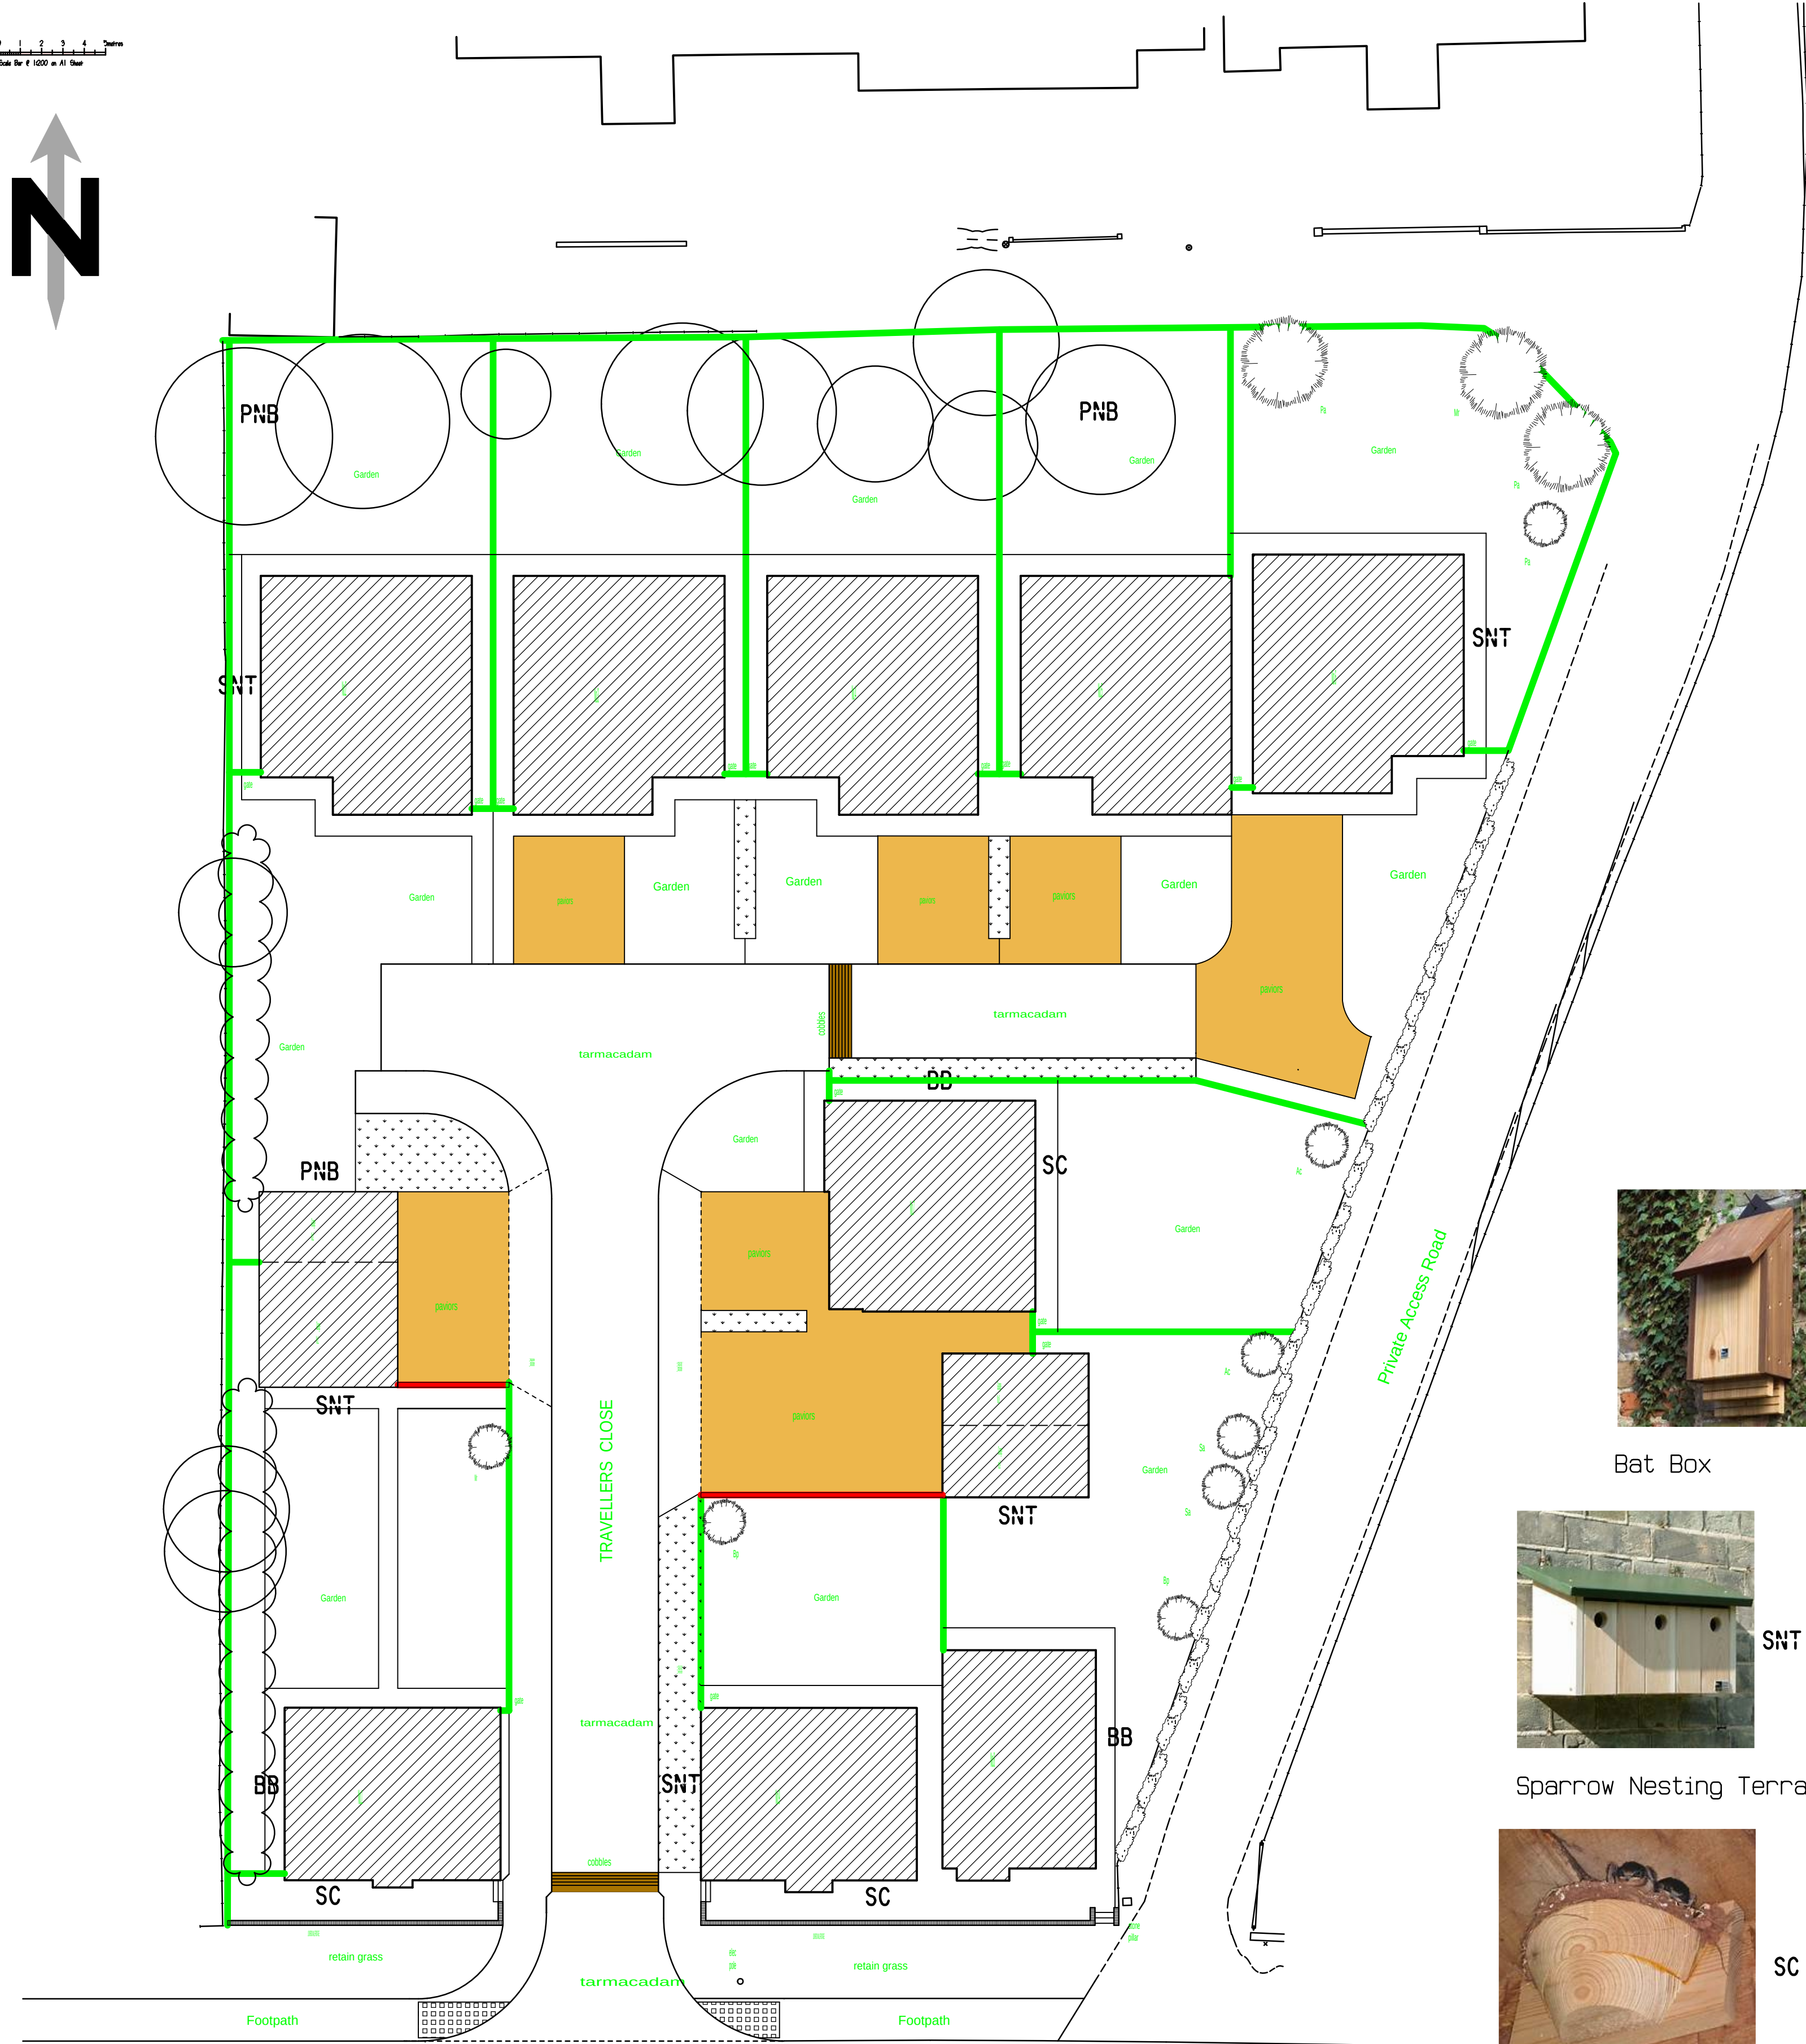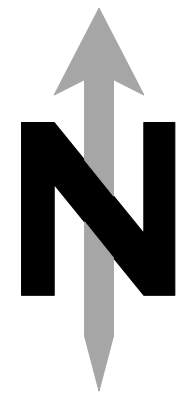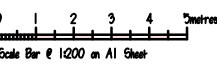

KEY:

LANDSCAPING:	
	TREES TO BE PLANTED: See Schedule Below.
	EXISTING TREES: To be retained.
	EXISTING HEDGE:
	SHRUB PLANTING: See Schedule below.
	LOW LEVEL PLANTING: Bulb planting mix.
	FENCE: 1000mm
	FENCE: 2000mm

NEW HEDGE:			
Hawthorn	BR	400-600 HT	120No
Holly	BR	400-600 HT	8No
Blackthorn	BR	400-600 HT	20No
Hazel	BR	400-600 HT	16No

Native hedge mix planted at 250mm c/s in staggered double rows approx.
If plants are in, all protected with 600mm spiral rabbit guards.

GRASS:	
Standard amenity lawn seed mix	50g/sqM
Wildflower meadow mix seed.	5g/sqM

TREE PLANTING:			
1	Prunus avium	RB	STD 3No
2	Malus 'Rudolf'	RB	STD 2No
3	Betula pendula	RB	STD 2No
4	Acer campestre	RB	STD 2No
5	Sorbus aucuparia	RB	STD 2No

SHRUB PLANTING:			
Om	Corylus Avellana	CG	3L 36No
	Crataegus Monogyna	CG	3L 36No
	Ilex Aquifolium	CG	3L 36No
	Prunus Spinosa	CG	3L 36No
	Rosa Canina	CG	3L 36No
	Sambucus Nigra	CG	3L 36No
	Viburnum Opulus	CG	3L 36No

NOTE: Any lighting to be low level LED bollard lights only.



Bat Box



Passerine Nesting Box

All bird and bat provisions to be installed late February / early March 2025.



Clients are advised to clarify dimensions with the author prior to setting out and not to scale from the drawing. This drawing is copyright and should not be reproduced without the written consent of RLM ASSOCIATES.

RLM ASSOCIATES

JOB TRAVELLERS REST, LEEKBROOK.	
CLIENT P.D. & S. SMART LTD.	
DRAWING HARD & SOFT LANDSCAPING & ECOLOGY	
DETAILS AS PROPOSED.	
DATE December 2024.	SCALE 1:200.
DRWG No. RLM1060/23.	REVISION

