


????????????????? ???? ?????????????????

D

C

B

A

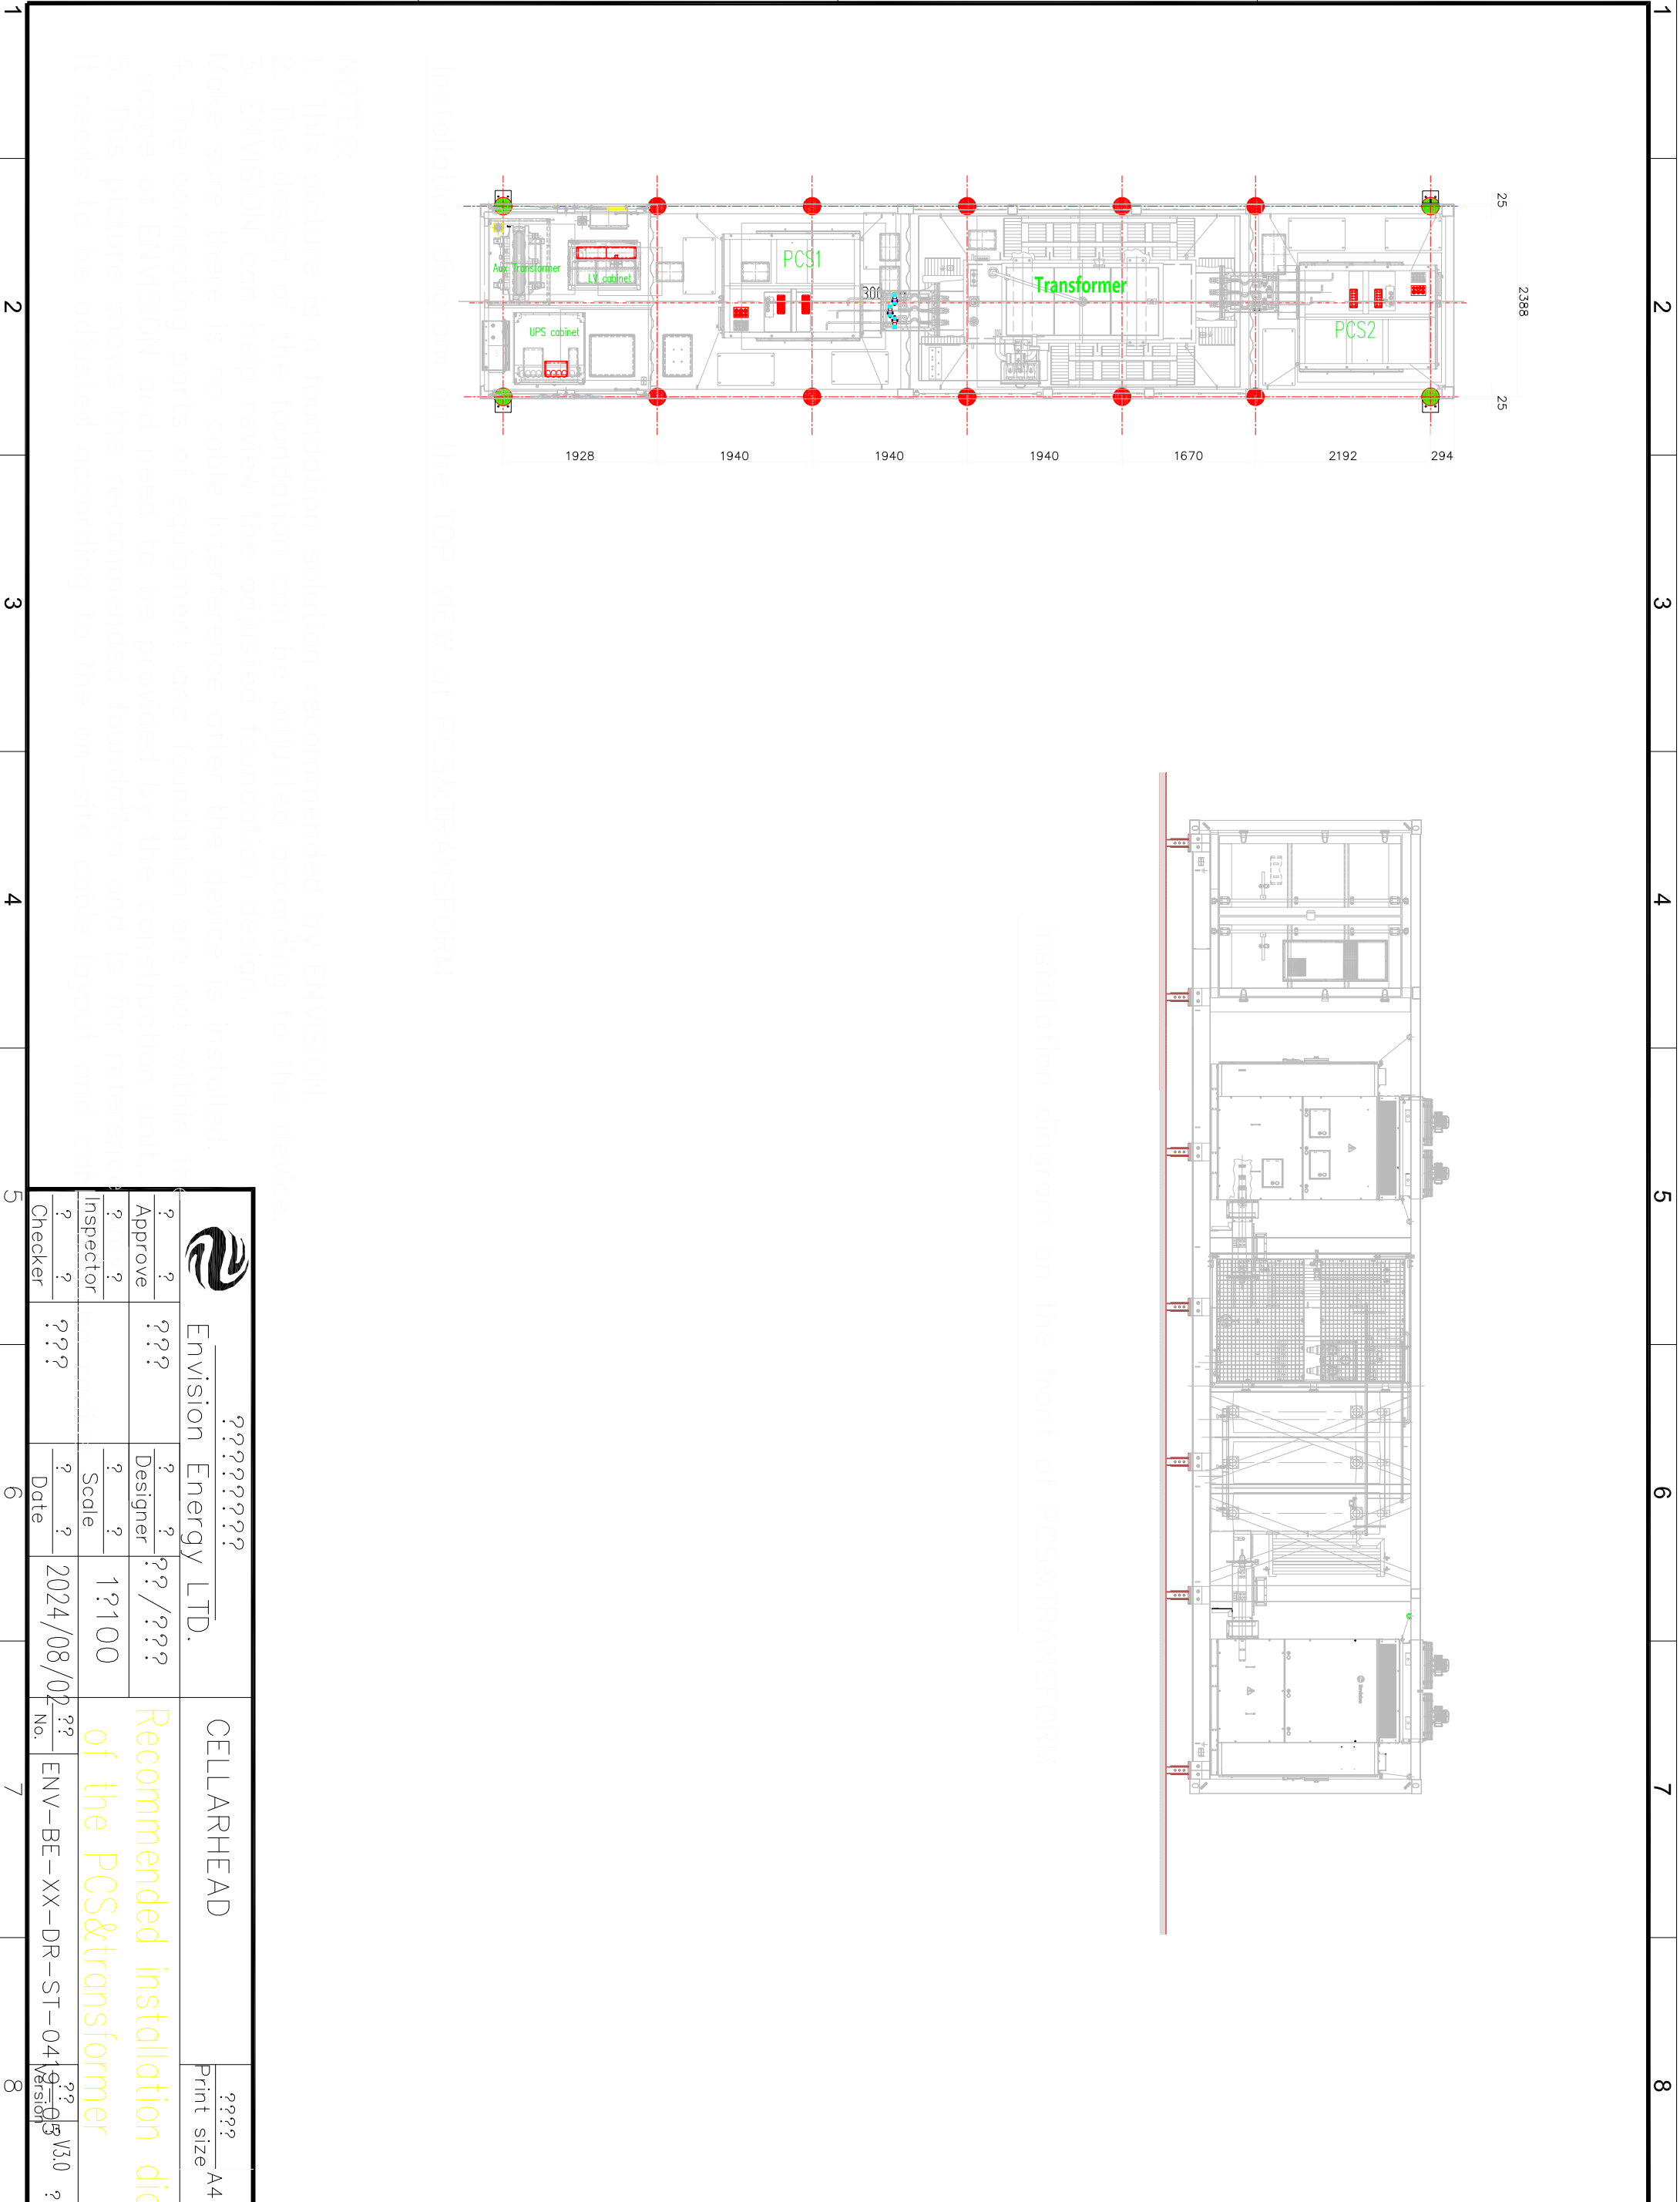

Installation diagram on the TOP VIEW of PCS&TRANSFORM

Installation diagram on the front of PCS&TRANSFORM

NOTES:

1. This picture is a foundation solution recommended by ENVISION.
2. The design of the foundation can be adjusted according to the device.
3. ENVISION can help review the adjusted foundation design.
4. Make sure there is no cable interference after the device is installed.
5. The connecting parts of equipment and foundation are not within the scope of ENVISION and need to be provided by the construction unit.
6. This picture shows the recommended foundation and is for reference.
7. It needs to be adjusted according to the on-site cable layout and conditions.

				Envision Energy LTD.				CELLARHEAD		Print size A4	
?	?	???	?	?	??/???	Recommended installation diagram of the PCS&transformer					
Approve	?	???	?	Designer	?						
?	?		?	?	Scale						
Inspector	?		?	1:100							
?	?	???	?	?	2024/08/02	??	ENV-BE-XX-DR-ST-04	??	V3.0	?	
Checker	?	???	Date			No.		Version			