

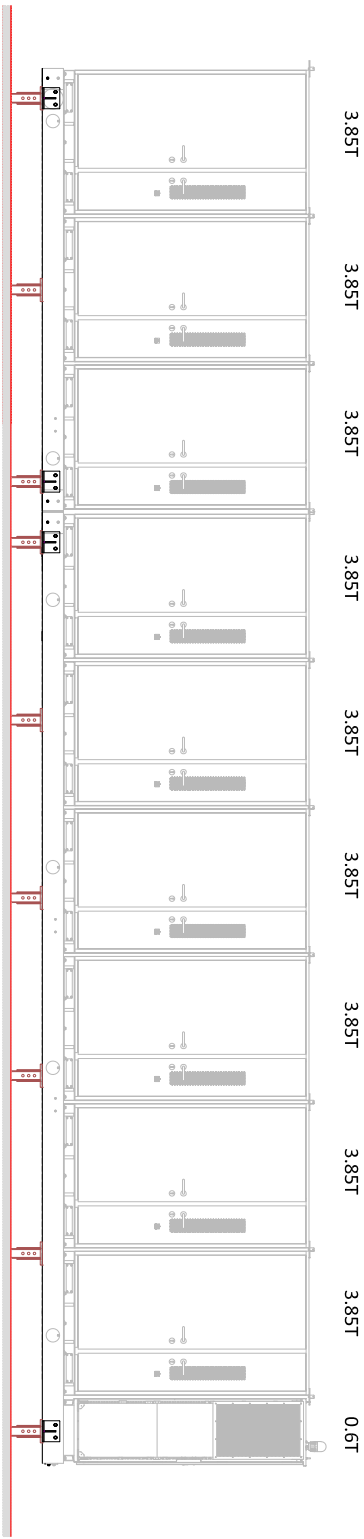


Installation diagram on the front of BankA&B

Installation diagram on the side of BankA&B/BankC

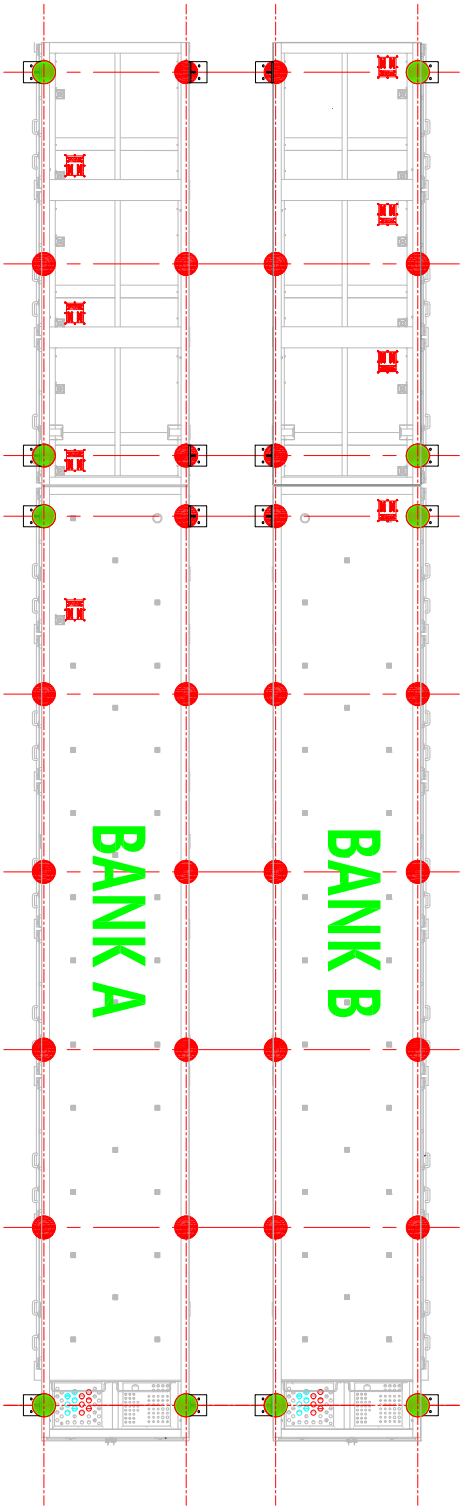

Installation diagram on the TOP VIEW of BankA&B

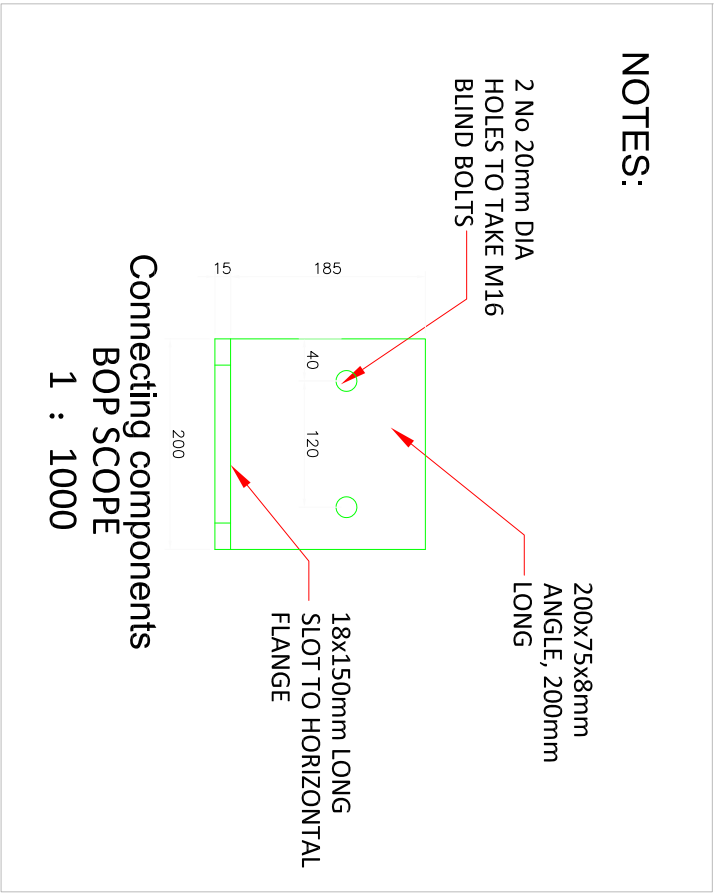

NOTES:

1. This picture is a foundation solution recommended by ENVISION.
2. The design of the foundation can be adjusted according to the device.
3. ENVISION can help review the adjusted foundation design.
4. Make sure there is no cable interference after the device is installed.
5. The connecting parts of equipment and foundation are not within the scope of ENVISION and need to be provided by the construction unit.
6. This picture shows the recommended foundation and is for reference only. It needs to be adjusted according to the on-site cable layout and cable quantity.
7. This diagram only represents a layout of 2x (9BANK+9BANK).

		Envision Energy LTD.		CELLARHEAD		Print size	
?	?	???	?	???	???	???	???
Approve	?	???	Designer	??/???	Recommended installation diagram of the BANK		
Inspector	?	???	Scale	1?100			
Checker	?	???	Date	2024/08/02			
				2024/08/02	ENV-BE-XX-DR-ST-04	Version	1.04 V3.0 ?