


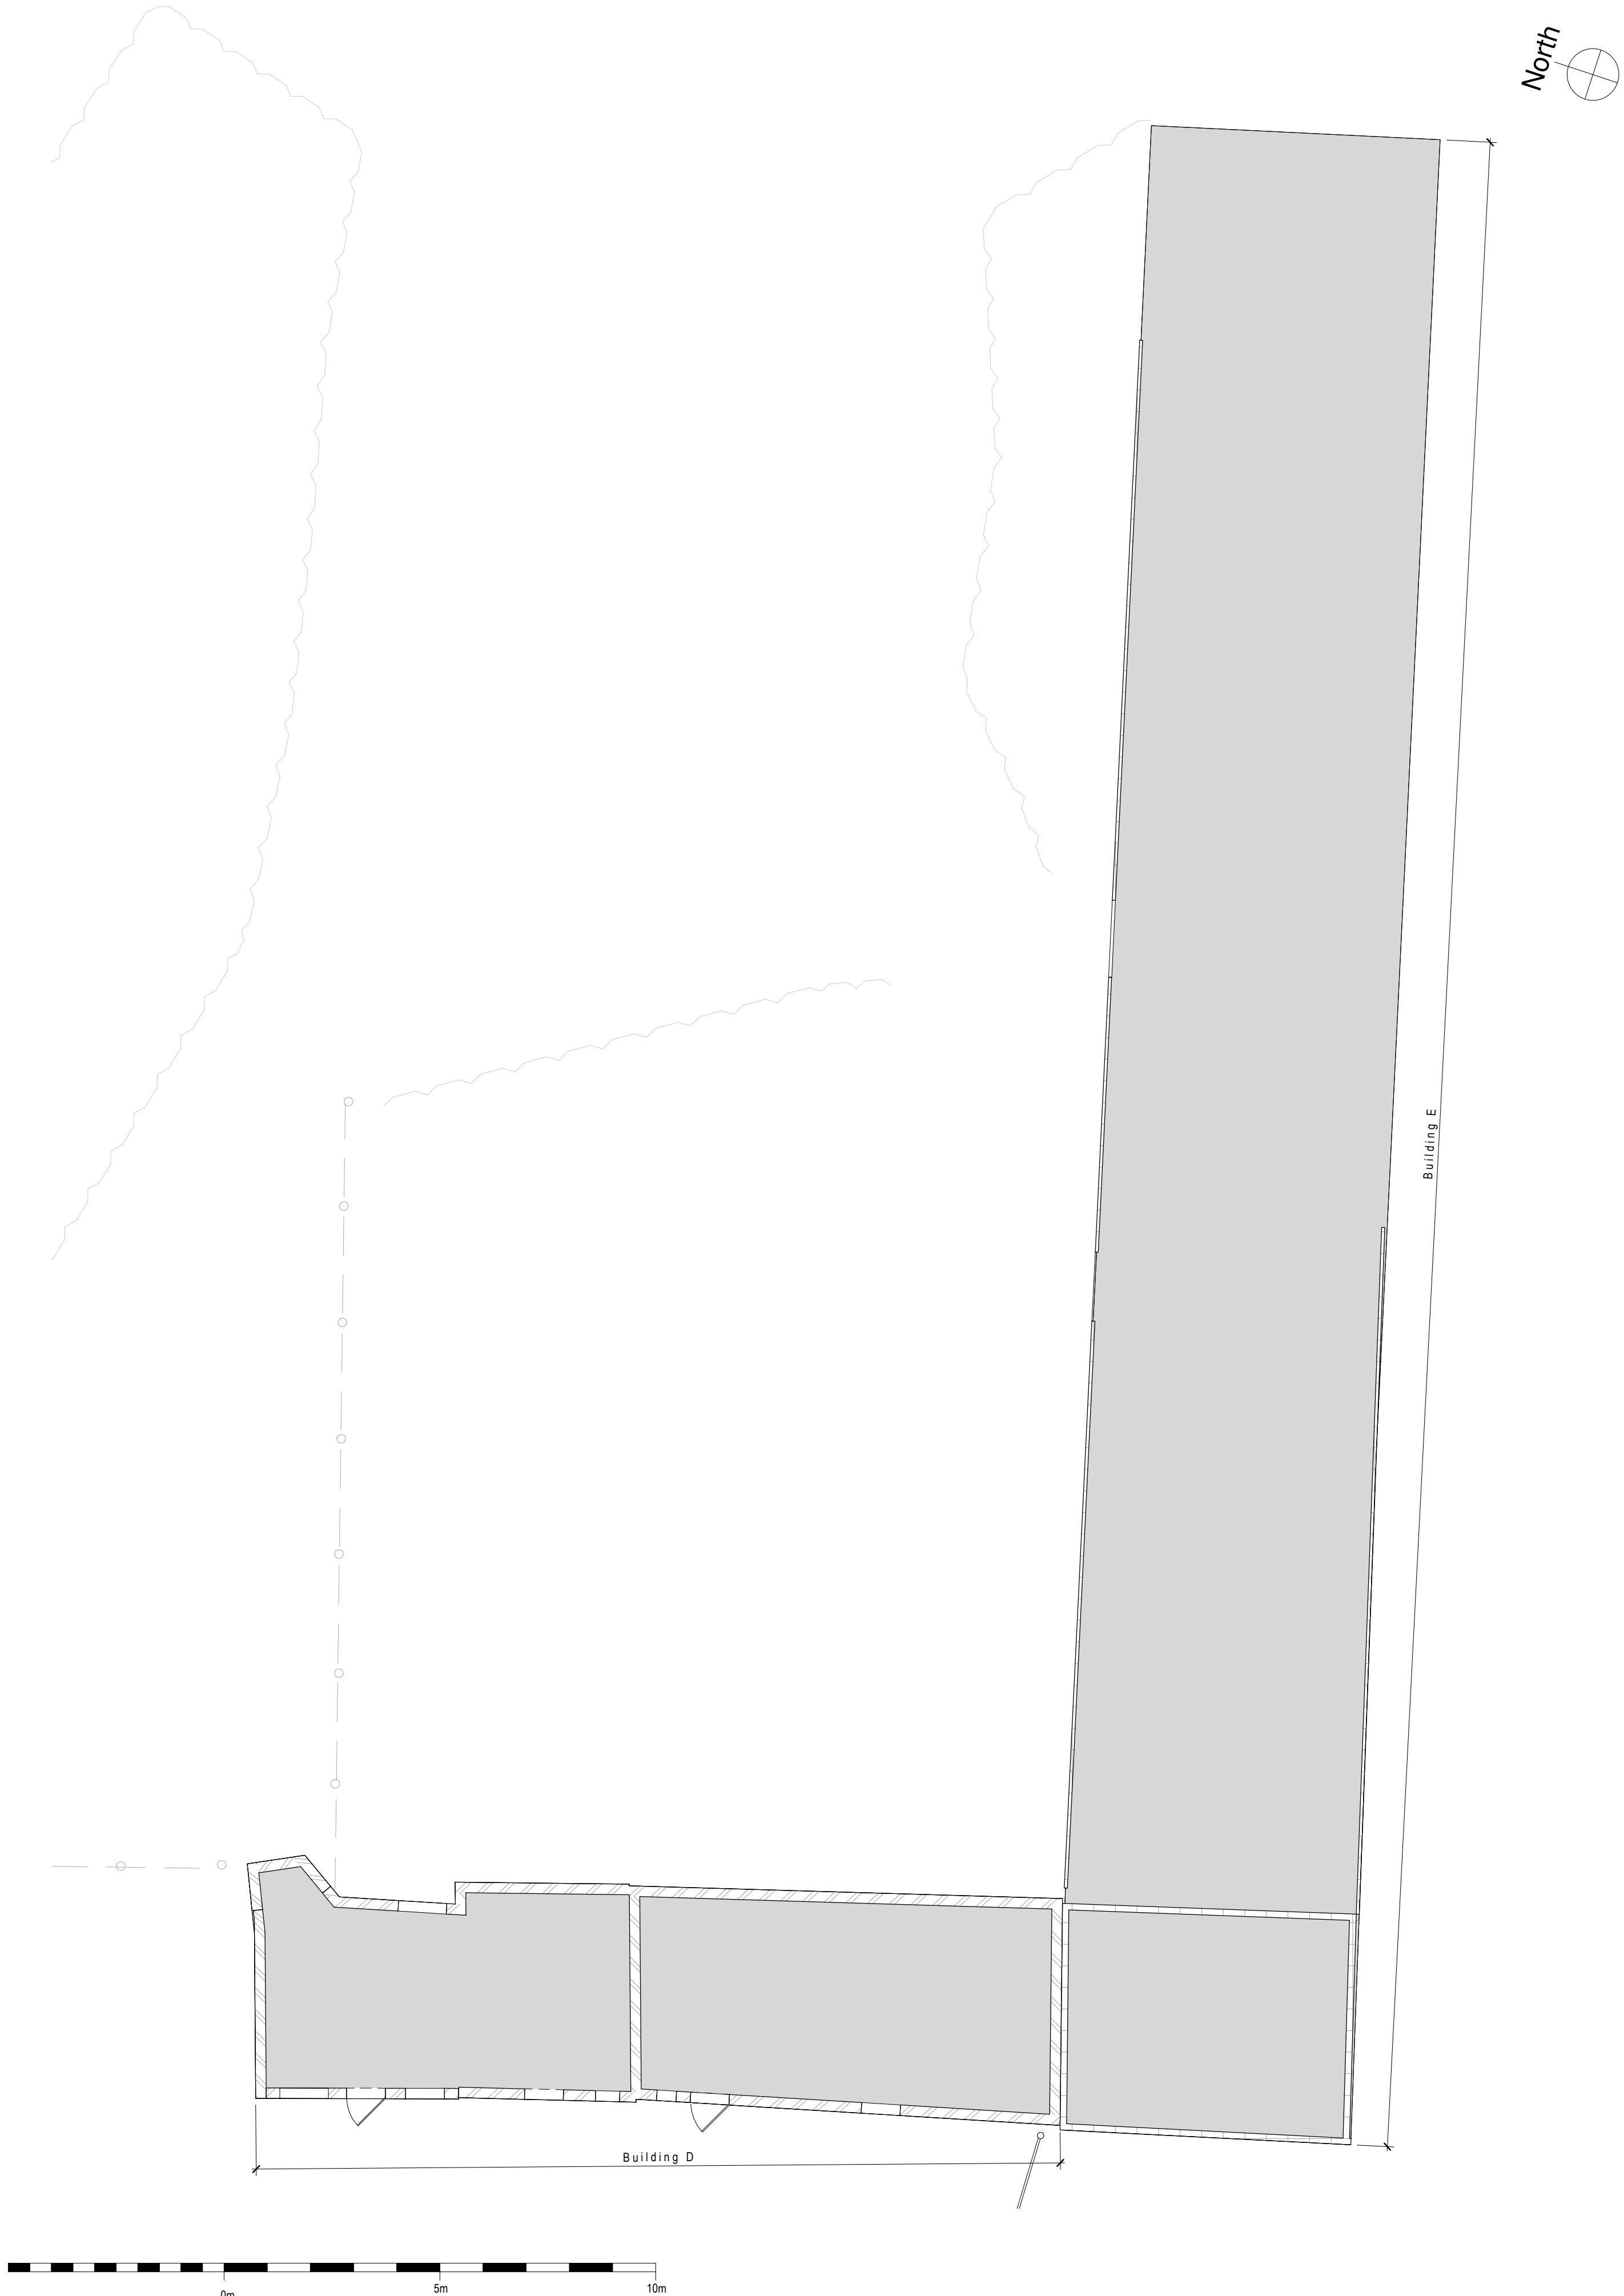

Rev	06/03/2024	SPM	Revisions after client meeting							
	Date	Drawn	Description							
Client			Project Hollins Farm Hollins Lane, KINGSLEY, Stoke-on-Trent, Staffordshire, ST10 2EW			Scale 1 : 100	Size A2	Drawn SPM	Chk'd KJH	Date 11/13/23
S. & L. Kirkham			Title Building D & E - Ground Floor as existing			Status PLANNING				
			Job No. 2317			Drawing No AL31		Rev. A		