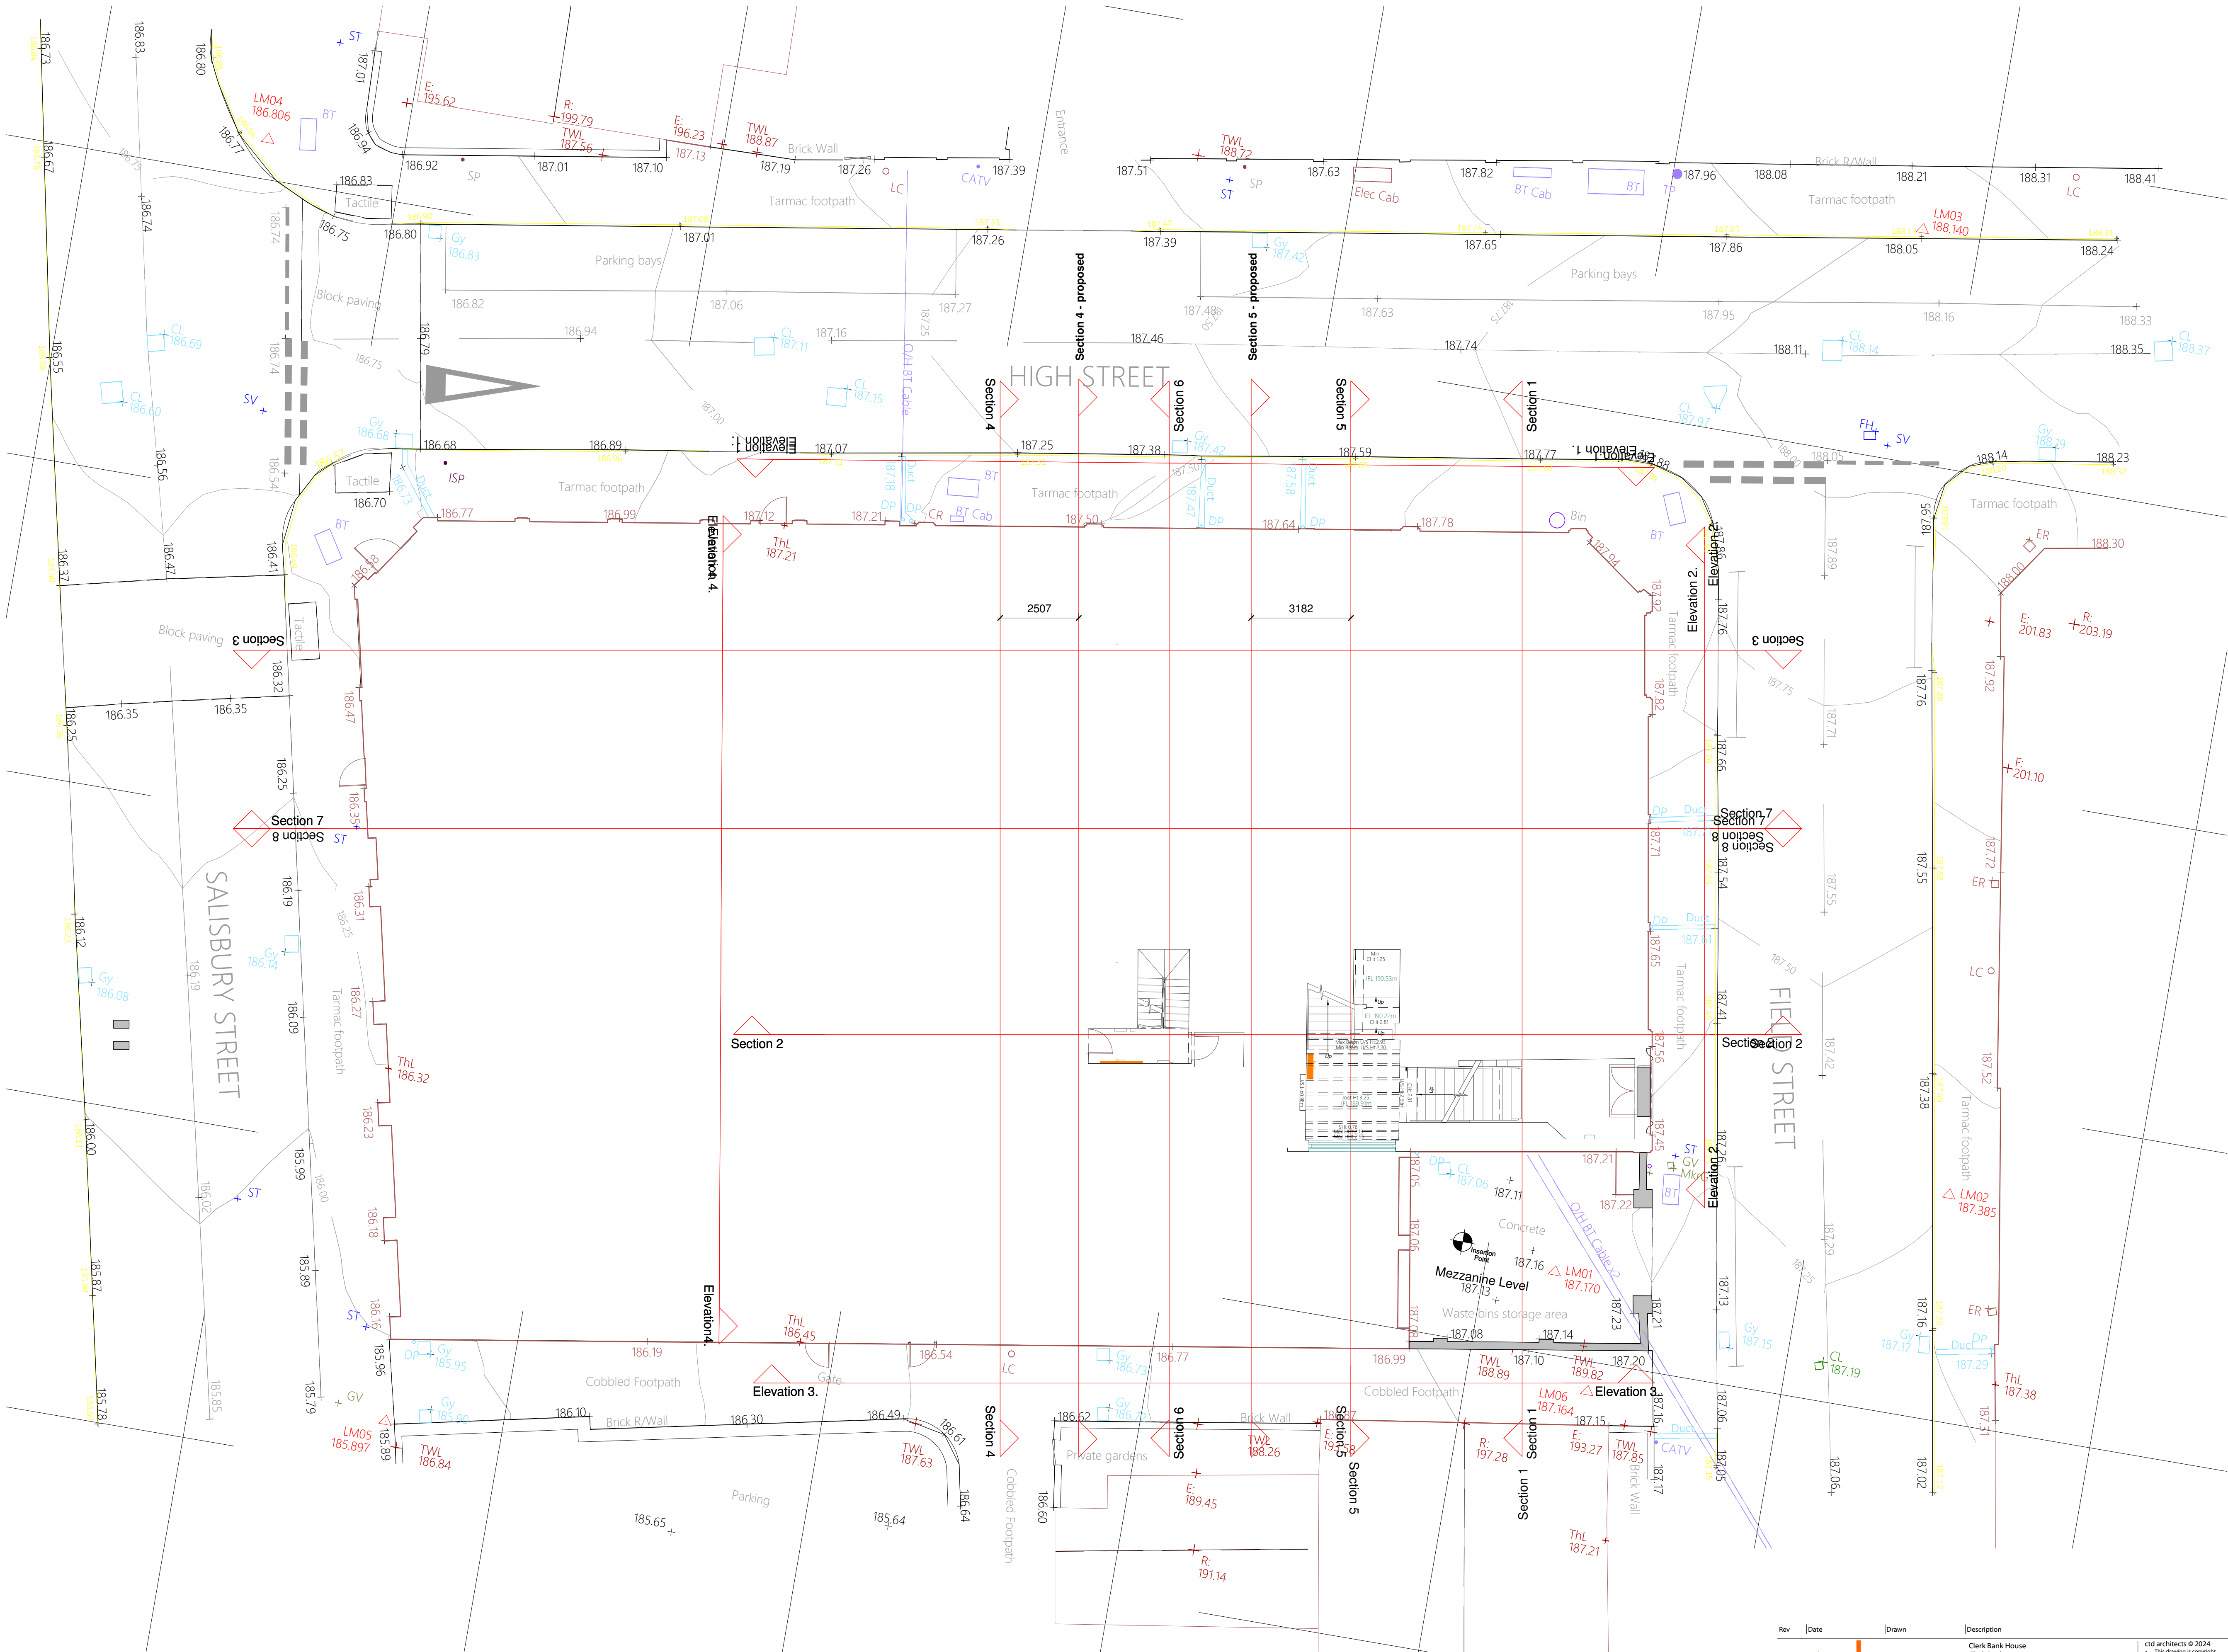
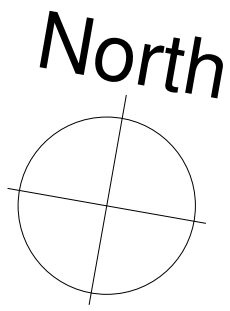


Rev	Date	Drawn	Description
ctd architects			
Clerk Bank House Clerk Bank LEEK Staffordshire ST13 5HE			
t: 01538 373477 f: 01538 386503 e: info@ctdarchitects.co.uk w: www.ctdarchitects.co.uk			
ctd architects © 2024 • This drawing is copyright. • All dimensions to be checked on site before proceeding. • Contractor must notify the architect of any discrepancies before proceeding. • Contractor to check/adjust dimensions of new work to suit existing conditions. Do not assume existing structure or details are plumb, square or level. • All drawings to be read in conjunction with all other consultants drawings and specs.			
Client		Project	Status
Andrew Yu		Residential Development The Old Court House, High Street, Leek	PLANNING
Title		Job No	Rev.
Site Survey Block Plan		2361	AL03