


Revision	Description	Date	Drawn	Checked
C01	Tender Issue.	20/03/24	AR	KJB

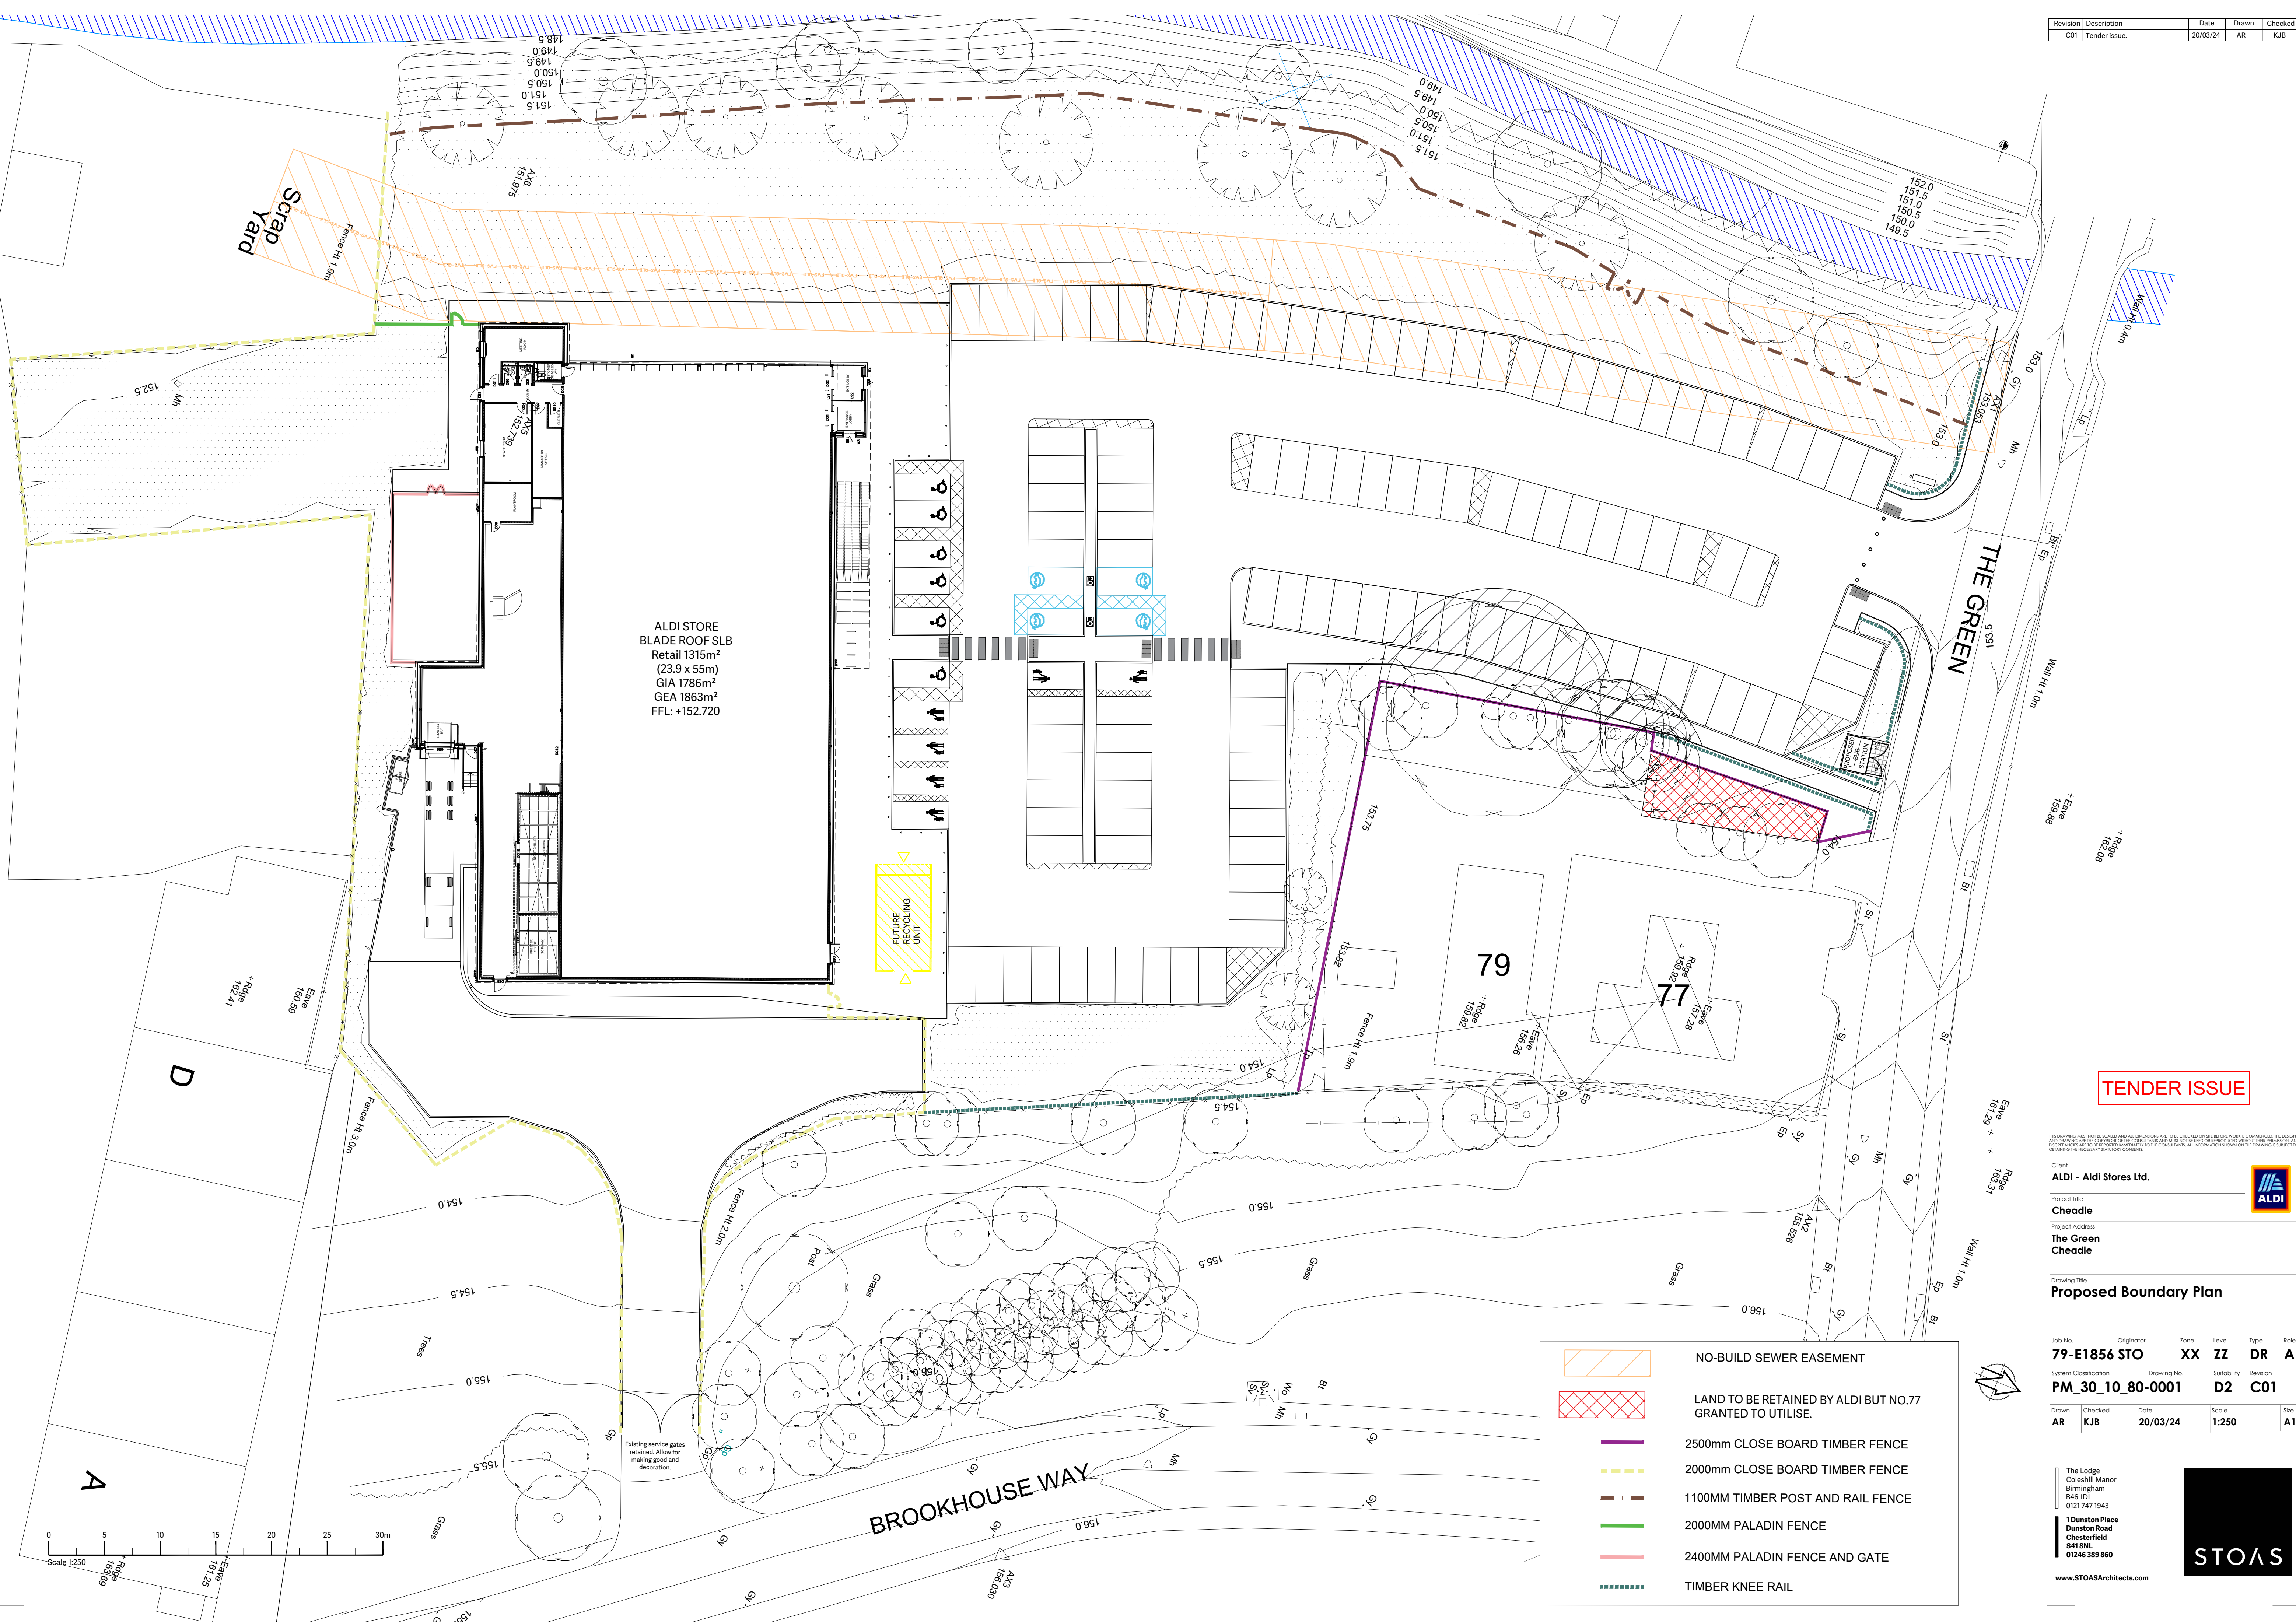

ALDI STORE
BLADE ROOF SLB
Retail 1315m²
(23.9 x 55m)
GIA 1786m²
GEA 1863m²
FFL: +152.720

FUTURE
RECYCLING
UNIT

Scrap
Yard

THE GREEN

BROOKHOUSE WAY

TENDER ISSUE

THIS DRAWING MUST NOT BE SCALED AND ALL DIMENSIONS ARE TO BE CHECKED ON SITE BEFORE WORK IS COMMENCED. THE DESIGN AND DRAWINGS ARE THE COPYRIGHT OF THE CONSULTANT AND MUST NOT BE USED OR REPRODUCED WITHOUT THEIR PERMISSION. ANY OPERATIONS AND SITE MODIFICATIONS MUST BE APPROVED BY THE CONSULTANT. ALL INFORMATION SHOWN ON THE DRAWING IS SUBJECT TO THE NECESSARY STATUTORY CONSENTS.

Client

ALDI - Aldi Stores Ltd.

Project Title

Cheadle

Project Address


The Green
Cheadle



Drawing Title

Proposed Boundary Plan

Job No.	Originator	Zone	Level	Type	Role
79-E1856	STO	XX	ZZ	DR	A
System Classification	Drawing No.	Suitability	Revision		
PM_30_10_80-0001		D2	C01		
Drawn	Checked	Date	Scale	Size	
AR	KJB	20/03/24	1:250	A1	

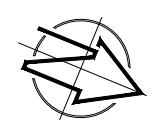

The Lodge
Coleshill Manor
Birmingham
B46 1DL
0121 747 1943

1 Dunston Place
Dunston Road
Chesterfield
S41 8NL
01246 389 860

www.STOASArchitects.com