


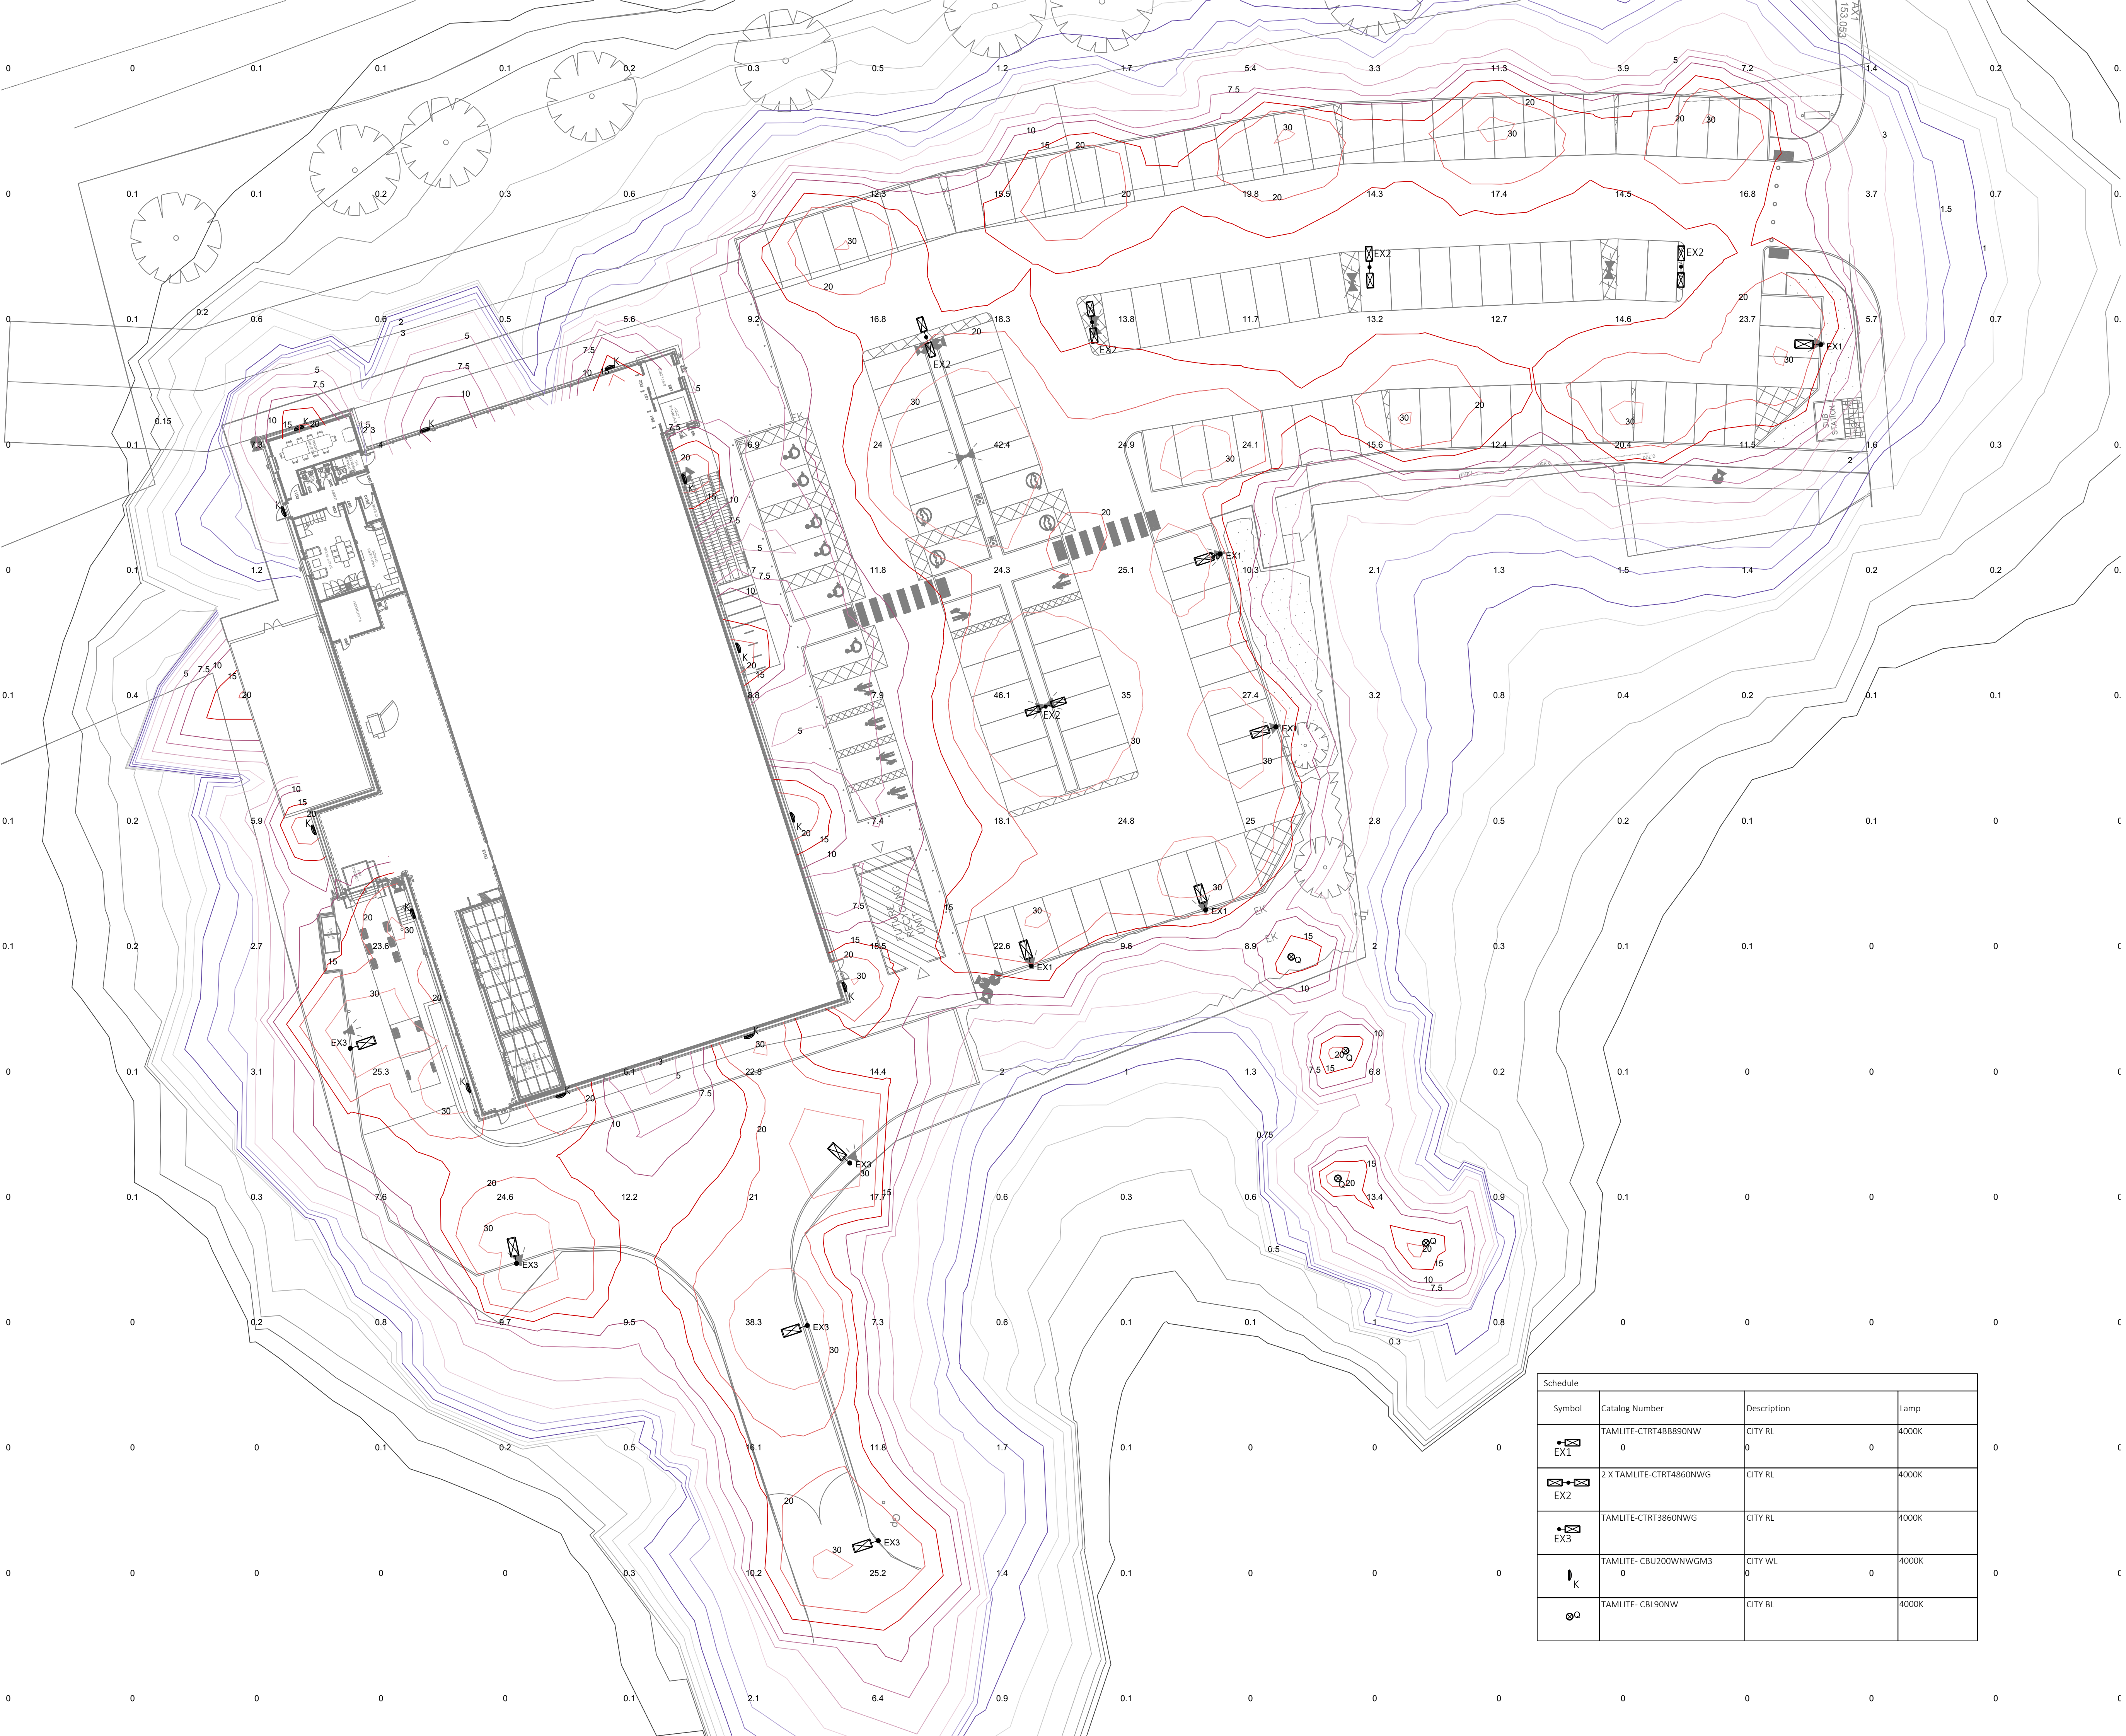

REV	DATE	DESCRIPTION	DRW	CHK
P01	12.05.2022	FOR PLANNING	RD	AG
P02	10.11.2022	FOR PLANNING	RD	AG
P03	19.06.2024	FOR PLANNING	RD	AG

NOTES

1. DUE TO THE PREVIOUS LIGHTING LEVELS NOT BEING READILY AVAILABLE AT THE TIME OF DESIGN WE HAVE HAD TO ESTIMATE THE PREVIOUS VALUES IN ORDER TO NOT EXCEED THESE WITH THE PROPOSED SCHEME.

Client
Aldi - Aldi Stores Ltd.

Project Title
Aldi CHEADLE

Project Address
THE GREEN
CHEADLE

ELECTRICAL ENGINEERING SERVICES EXTERNAL LIGHTING

Job No. 79-E0000 WGC Originator XX Zone XX Level XX Type DR E

System Classification Ss_70_80_25-0001 Drawing No. S01 Suitability P03 Revision

Drawn RD Checked AG Date 12.05.2022 Scale 1:250 Size A1