




Location Plan 1:2500 @ A1

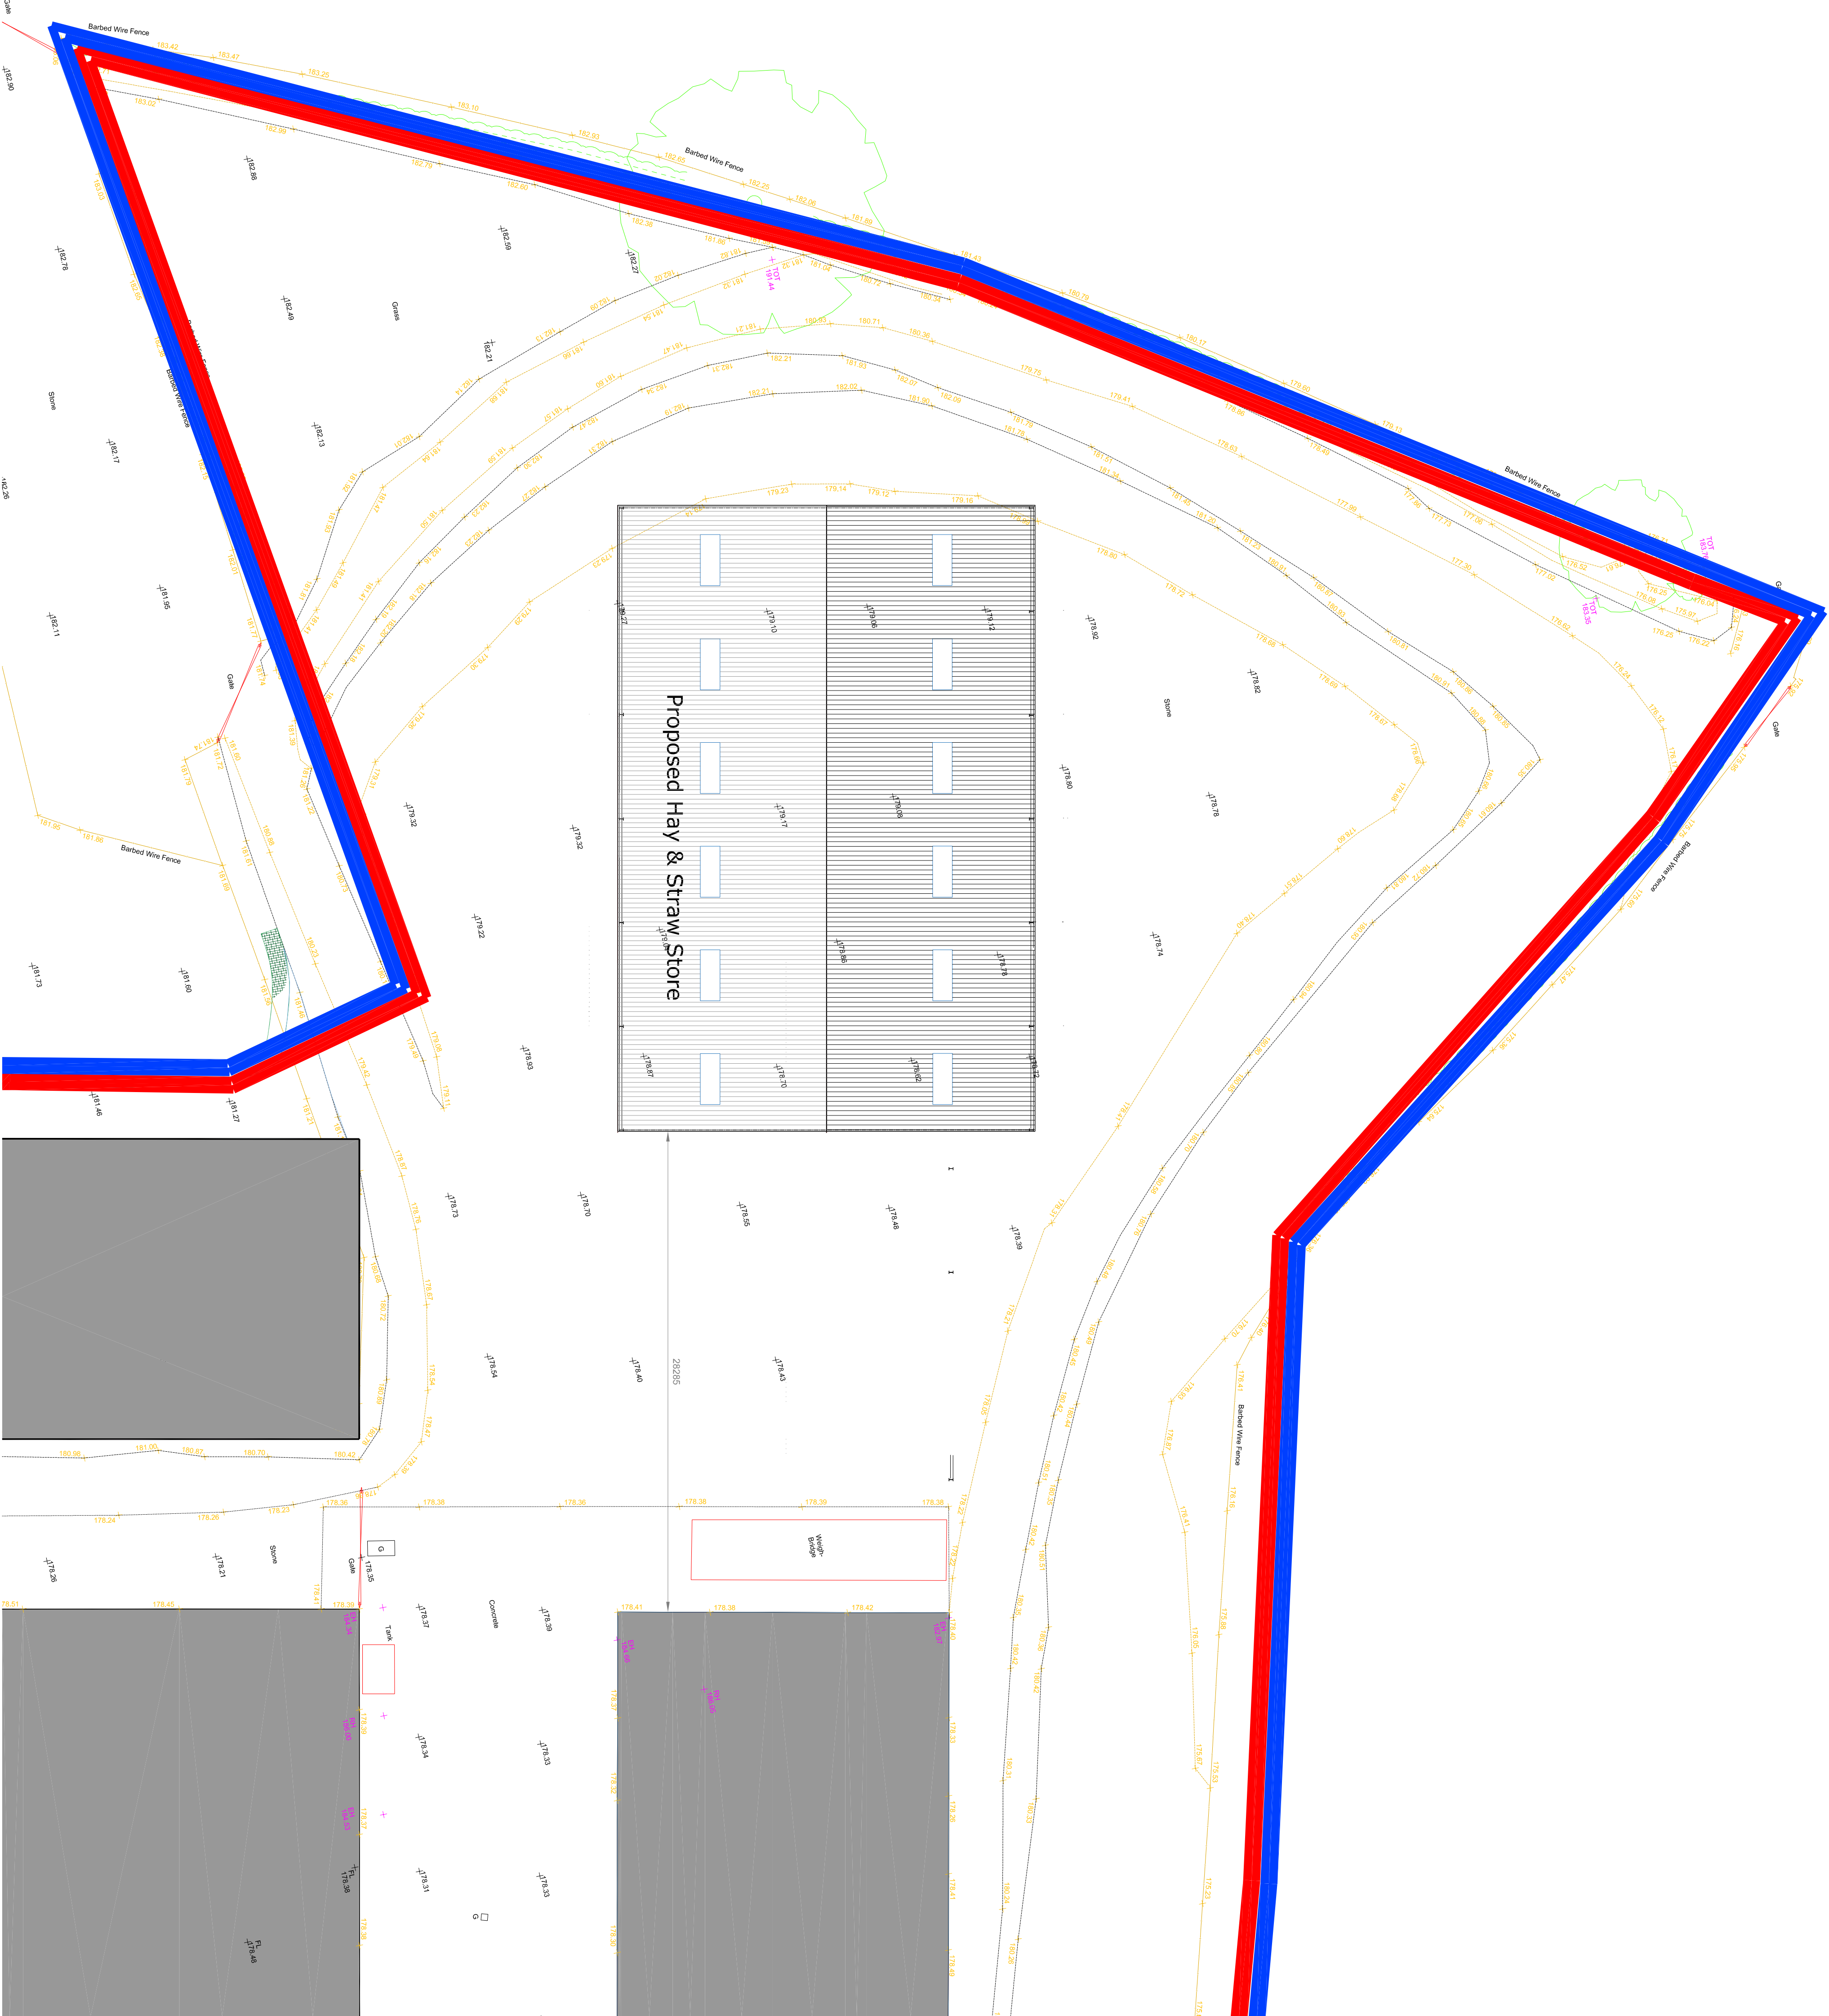

Site Plan 1:200 @ A1

MAC

ARCHITECTURAL DESIGN LTD

Moeland House, 123 Moeland Road, Burdell, ST6 4UJ.

T01782 503302 E:edwin@mac-arch.co.uk

Client:

Mr & Mrs J. Bloor

Project:

Proposed Hay & Straw Store
at Overton Farm, Hollington,
Near Tean, Stoke-on-Trent,
Staffordshire. ST10 4HW

Title:

Proposed Site Plan

Status:

Preliminary.

Paper Size A1: Date: July 2024 Drawing Ref: 1885-A1-04