


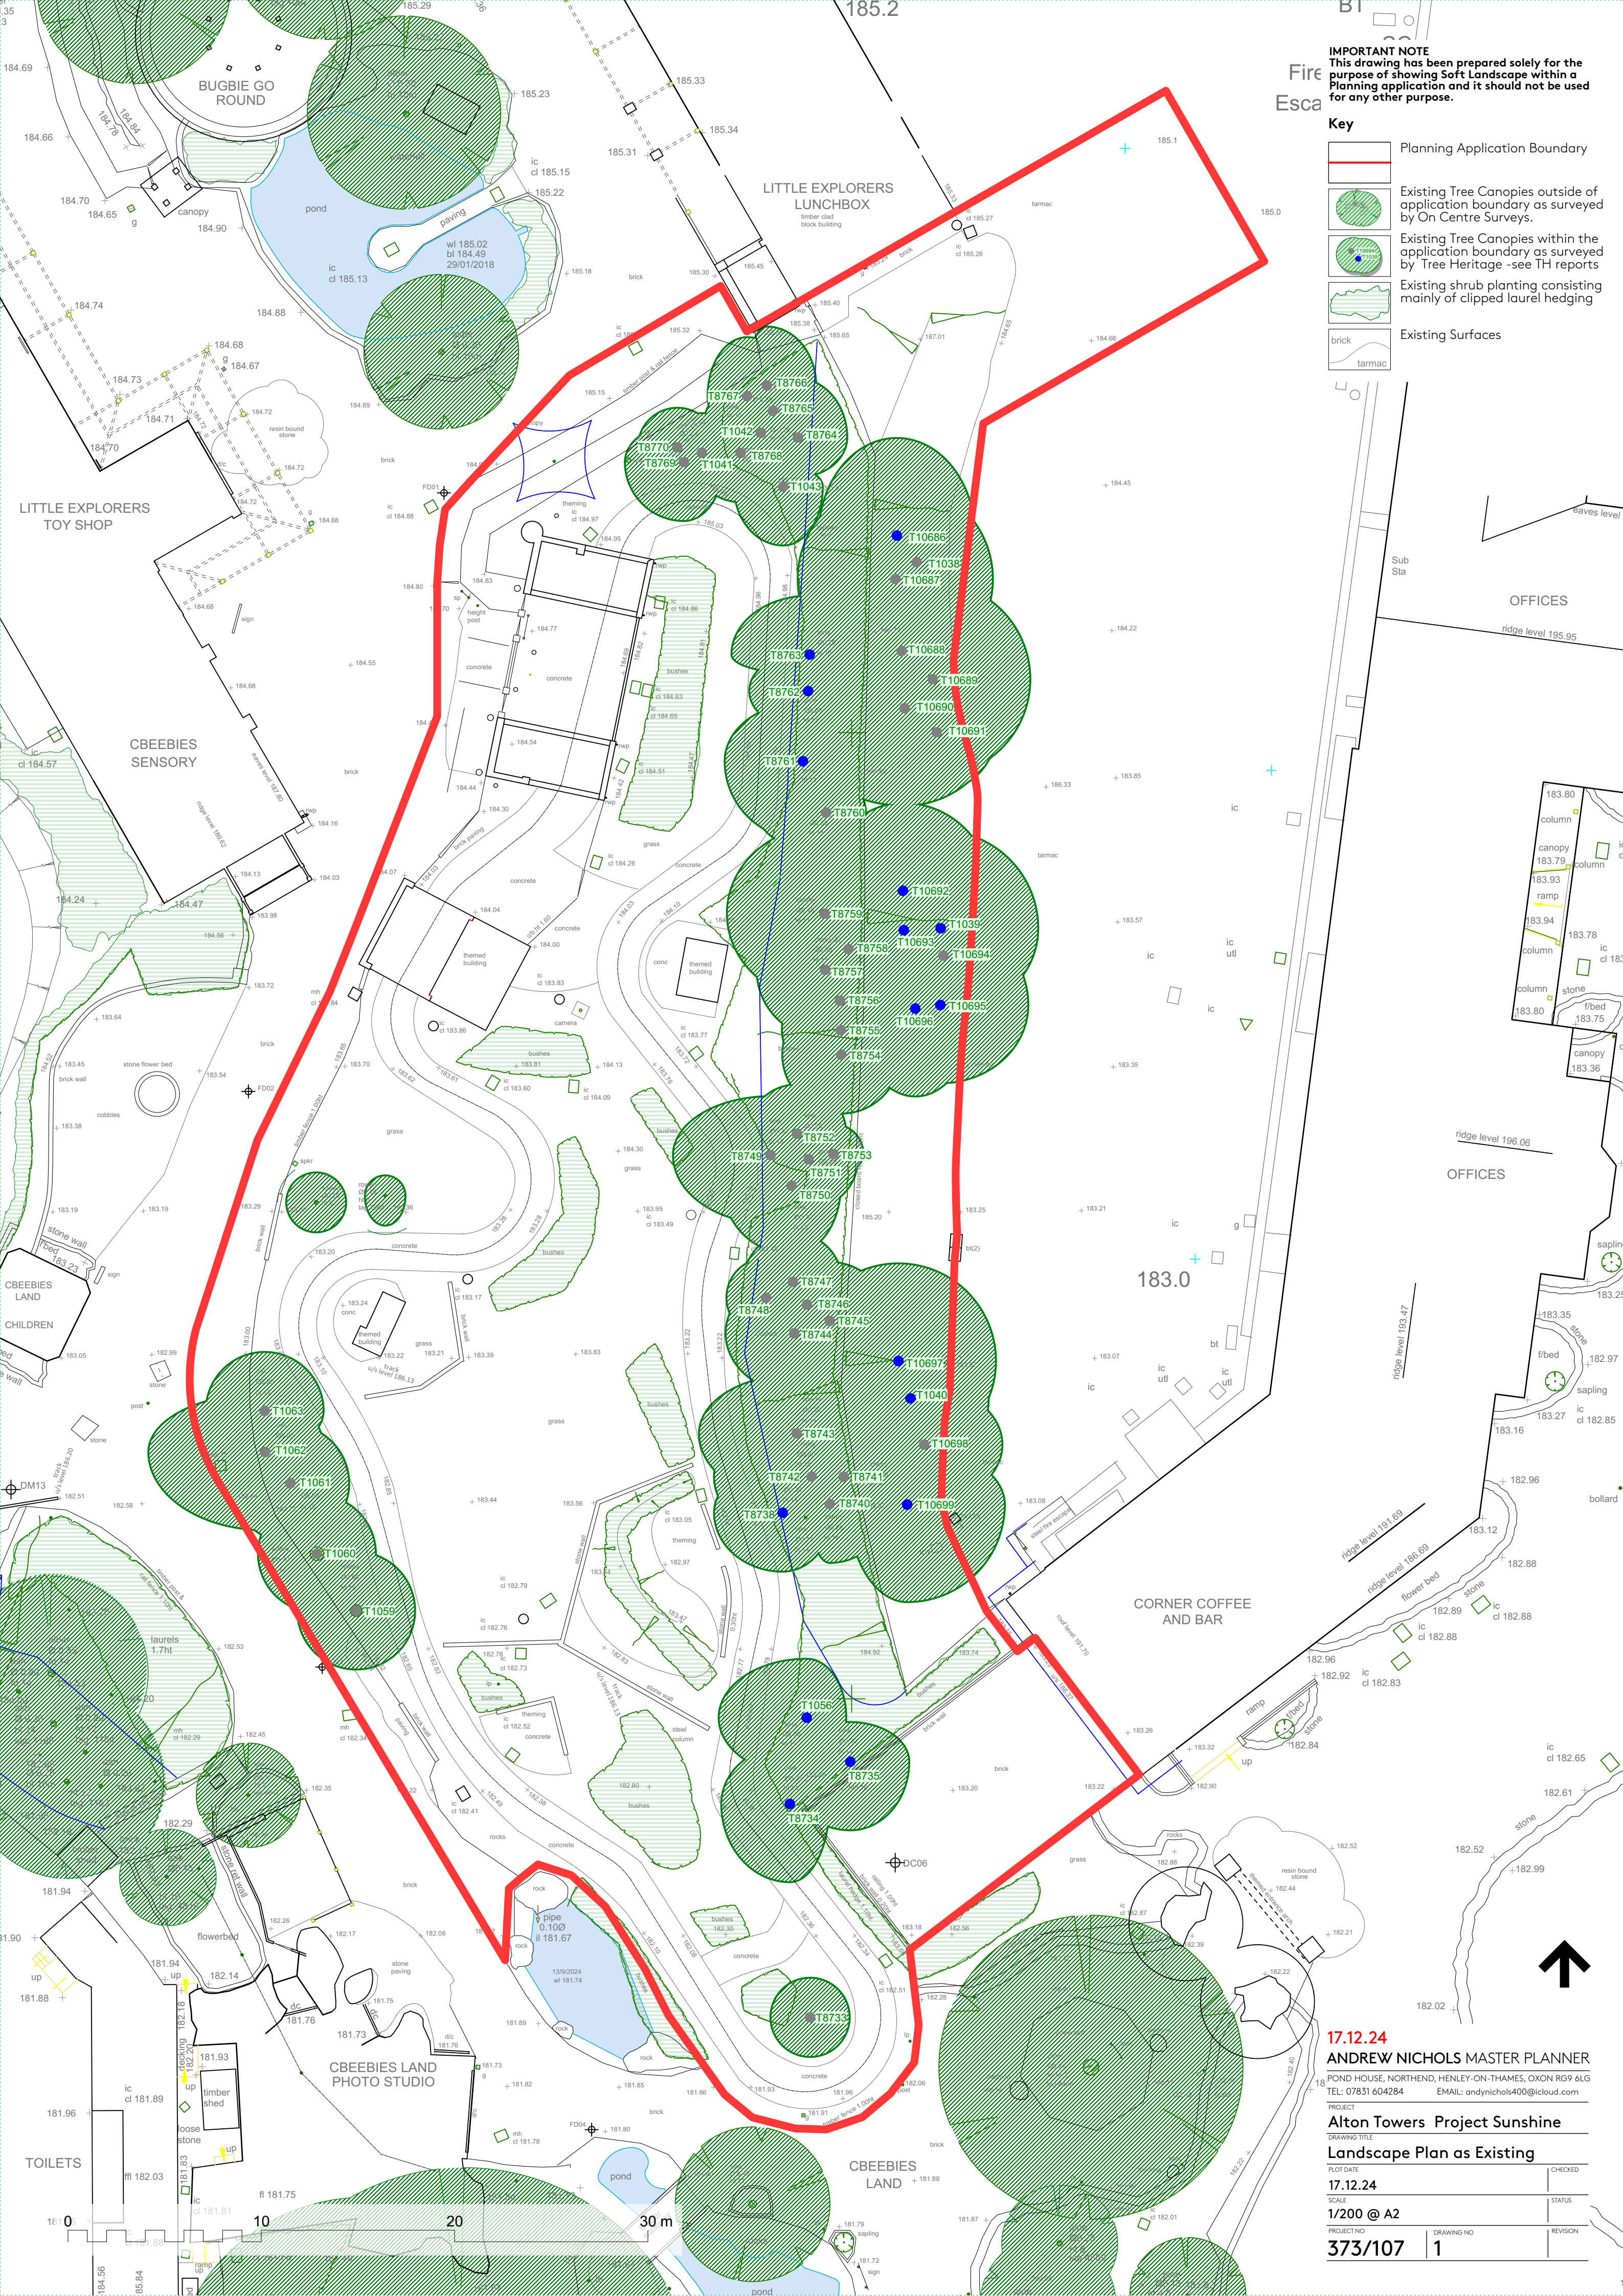

IMPORTANT NOTE
This drawing has been prepared solely for the purpose of showing Soft Landscape within a Planning application and it should not be used for any other purpose.

Fire
Esca

Key

- Planning Application Boundary
- Existing Tree Canopies outside of application boundary as surveyed by On Centre Surveys.
- Existing Tree Canopies within the application boundary as surveyed by Tree Heritage - see TH reports
- Existing shrub planting consisting mainly of clipped laurel hedging
- Existing Surfaces
 - brick
 - tarmac

17.12.24
ANDREW NICHOLS MASTER PLANNER
POND HOUSE, NORTHEND, HENLEY-ON-THAMES, OXON RG9 6LG
TEL: 07831 604284 EMAIL: andynichols400@icloud.com

PROJECT
Alton Towers Project Sunshine

DRAWING TITLE
Landscape Plan as Existing

DATE	CHECKED
17.12.24	
1/200 @ A2	
PROJECT NO	DRAWINGS NO
373/107	1