
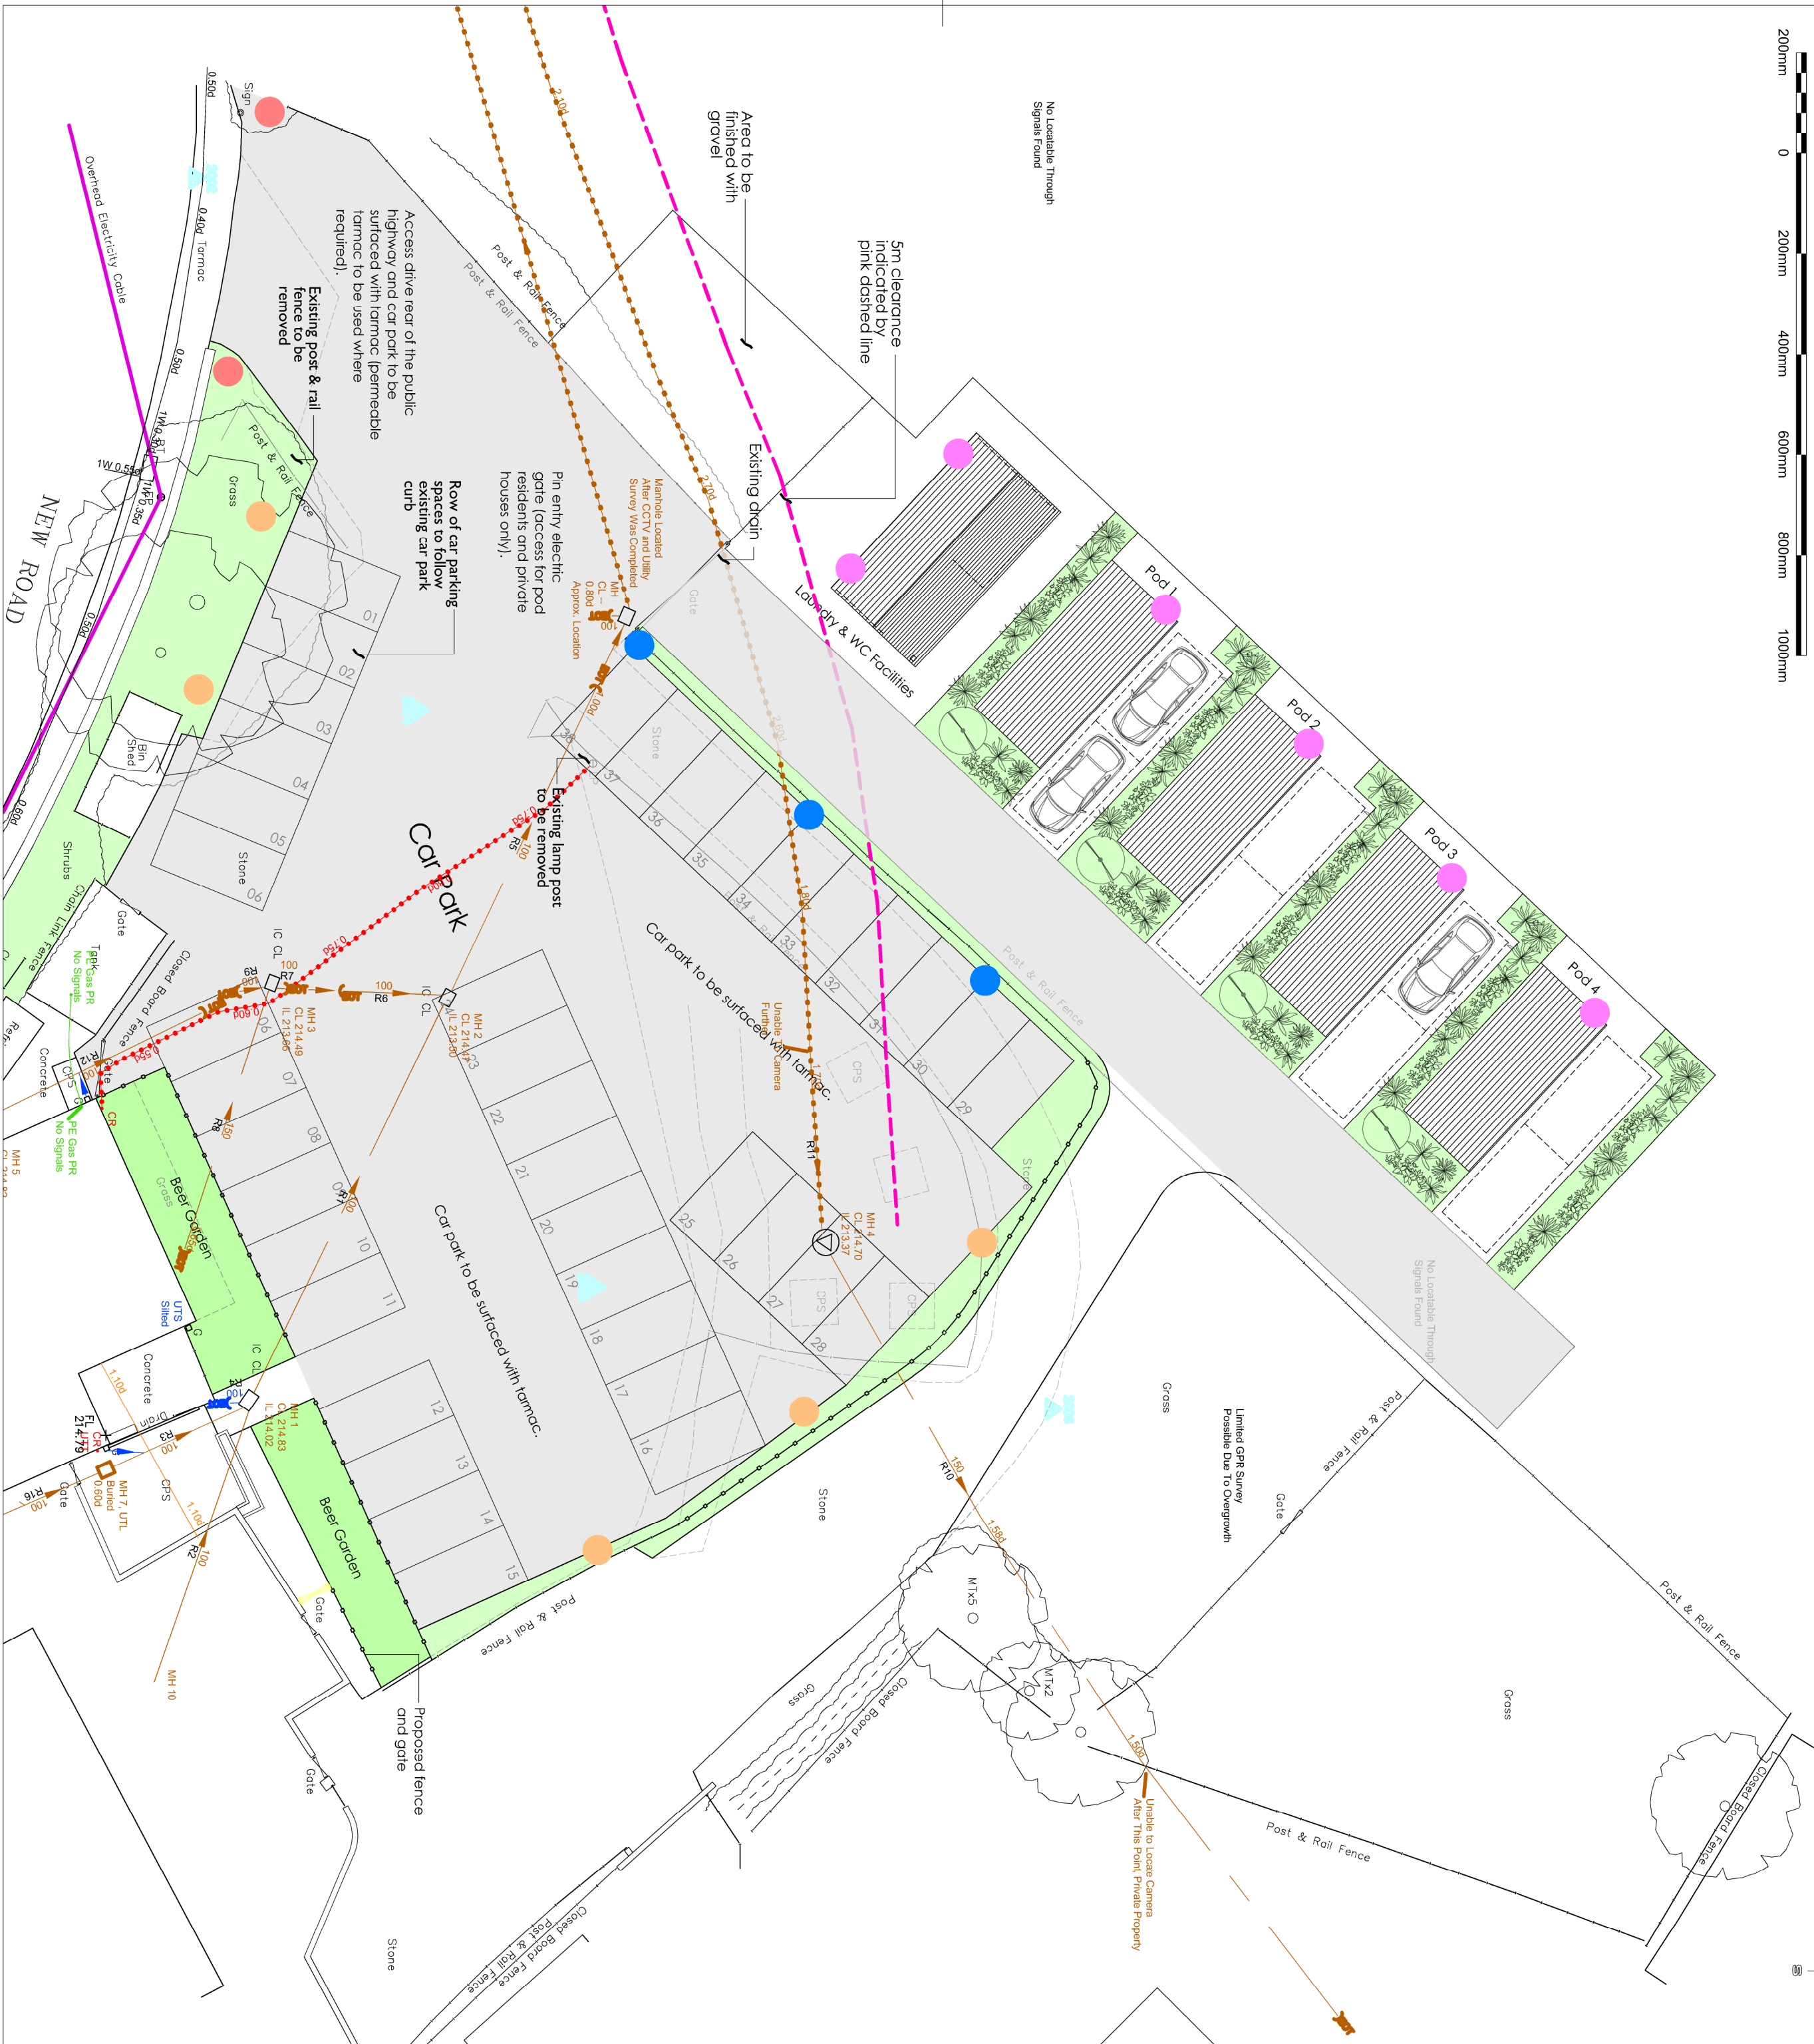


Limited GPR Survey
Possible Due To Overgrowth


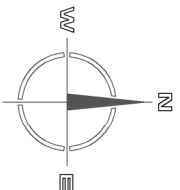


Copyright of this drawing is vested in the Architect and it must not be copied or reproduced in any form without the written consent of the Architect. The Architect's liability is limited to the design and construction of the works shown on this drawing. All contractors must visit the site and be responsible for taking and checking all dimensions relative to their work. Hewitt&Carr Architects Ltd and its subsidiaries shall not be held responsible for any errors or omissions. Clients are advised to clarify dimensions with the Architect prior to setting out and not to scale from the drawing.

Rev./ Down/ Comments

Date

© Ordnance Survey © Crown copyright 2024 All rights reserved. Licence number AC0000810055

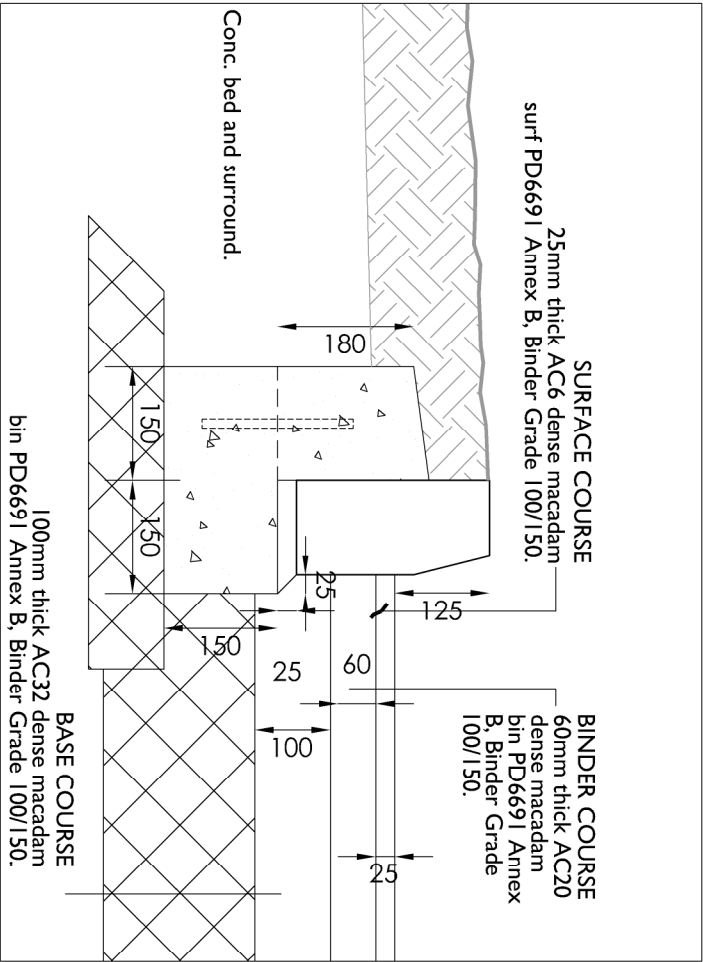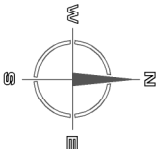

Access (Tarmac) detail 1:10

Note: 25mm gap to be left between kerbs at 3600mm cts to allow any excess surface water to drain into adjacent ground.

Lighting Key

- Victorian lamp posts 2.3m
- Louvre E27 Bolland IP44
- Matr Black
- Ledvance LED Floodlight Endura Spike Black 20V 1700lm - 850 Warm White
- LAP Outdoor LED Wall Light with PIR Sensor Charcoal Grey 9W 760LM

Surface Key

- Tarmac
- Planting/ Grass

Hewitt&Carr Architects

A: Daisybank House 11/19 Leek Road L10 1JE
T: 01538 756888
E: enquiries@hewittcarrarchitects.co.uk
W: www.hewittcarrarchitects.co.uk

Client
Mr A Cunningham

Project
Proposed holiday lodges on land adjacent The Royal Oak, Dilhorne

Title
Proposed Site Plan

Status
Planning

Date
February 2024

Scale
@A2 As Stated

Project No
01287 AL(0)21

Rev

Proposed Site Plan 1:200