
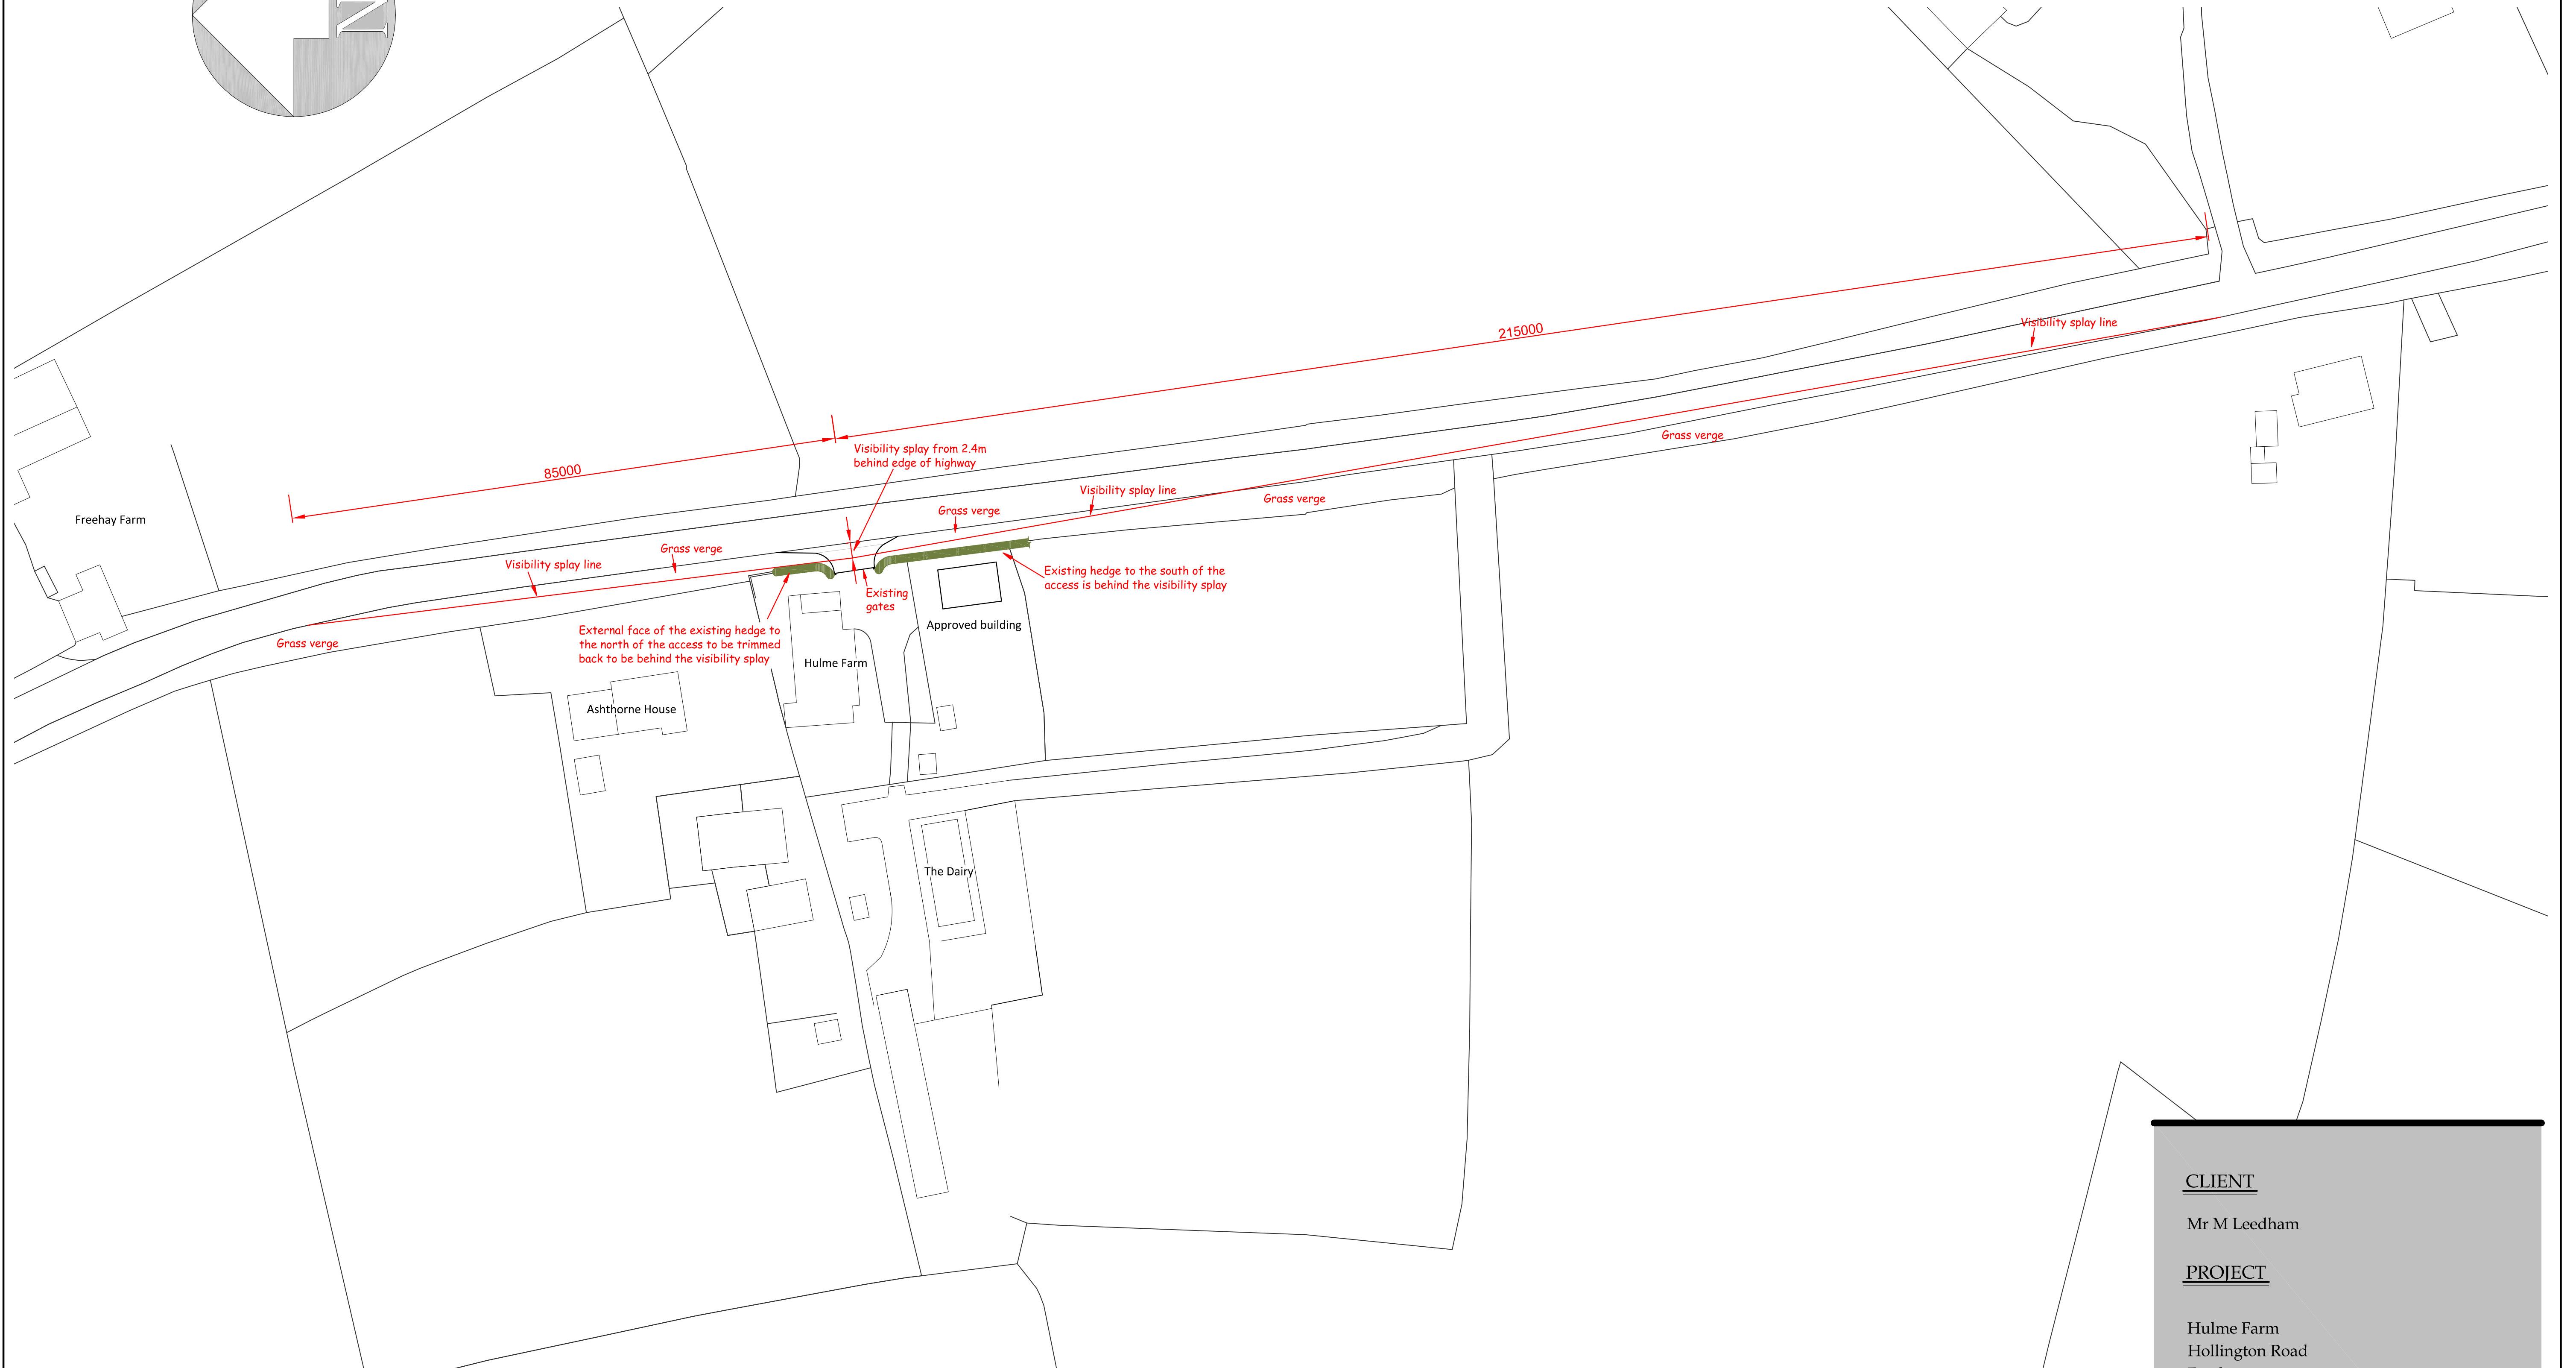
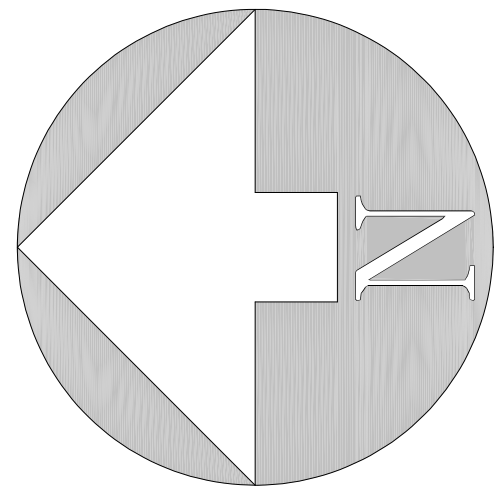


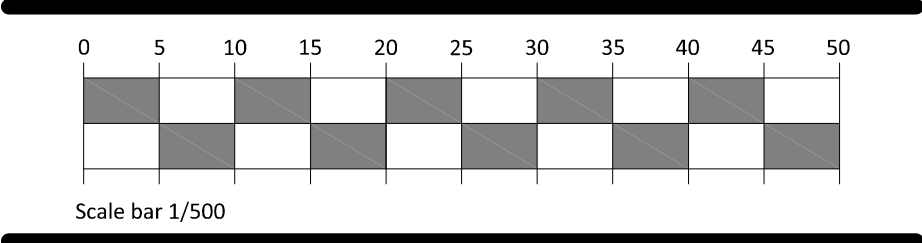

CLIENT

Mr M Leedham

PROJECT

Hulme Farm
Hollington Road
Freehay
ST10 1RE

DRAWING NUMBER

Visibility splays

SCALES

1/500 @ A1