


Copyright of this drawing is vested in the Designer and it must not be copied or reproduced without consent.
Contractor to check site for any utility locations that may affect any proposals prior to commencement on site.
Contractor to check any site dimensions prior to commencement on site.

Rev.	Drawn	Comments	Date
A	ME	Render colour amended & brickwork shown below render line	Sep 24
B	ME	Glazing reduced to master bedroom	Sep 24
C	ME	Dormer finishes noted	Jan 25

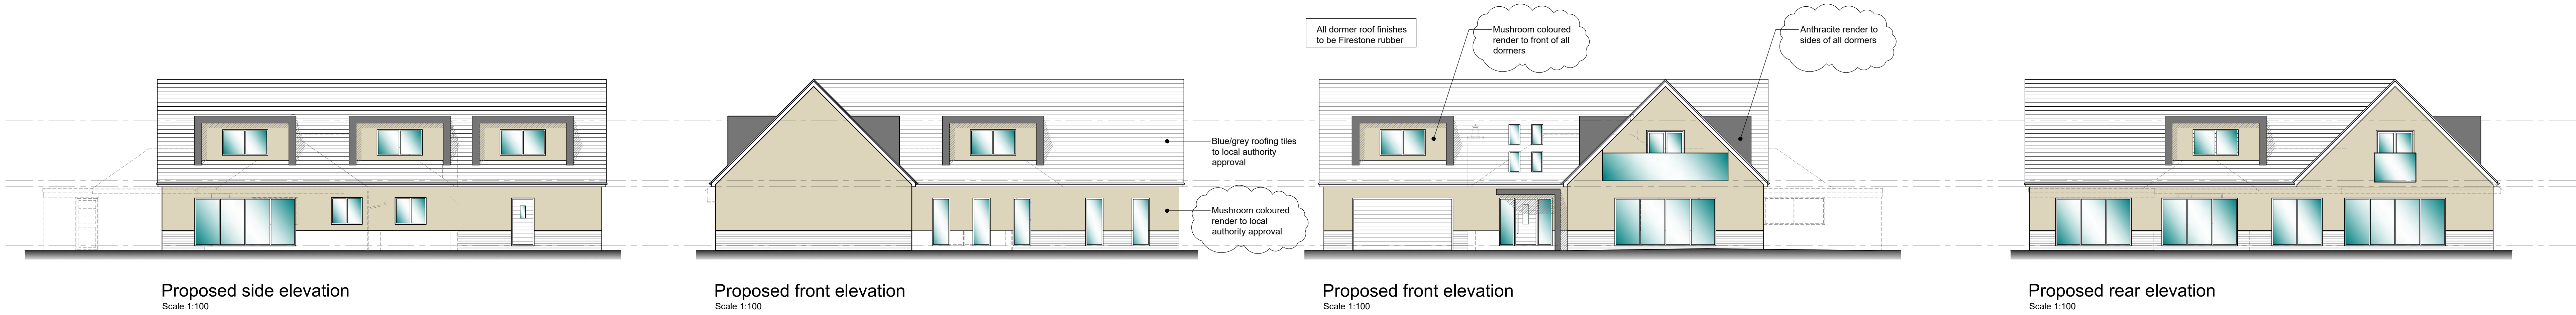

Reproduced from the Ordnance Survey map with the permission of Ordnance Survey on behalf of The Controller of Her Majesty's Stationery Office.
Licence No. AL 100001834



Client	MR & MRS		
Project	PROPOSED ALTERATIONS & EXTENSION TO NEERHESPEN, ASH BANK, ST2 9ED		
Title	PROPOSED PLANS		
Status	PLANNING PERMISSION		
Date	JULY 2024	Drawn	ME
Scale	AS SHOWN	Checked	
Project No	100-02C	Drawing No.	
		Rev	
Copyright ©ME Design Sol. 2019. All rights reserved.			

