



Appendix E Swept Path Analysis

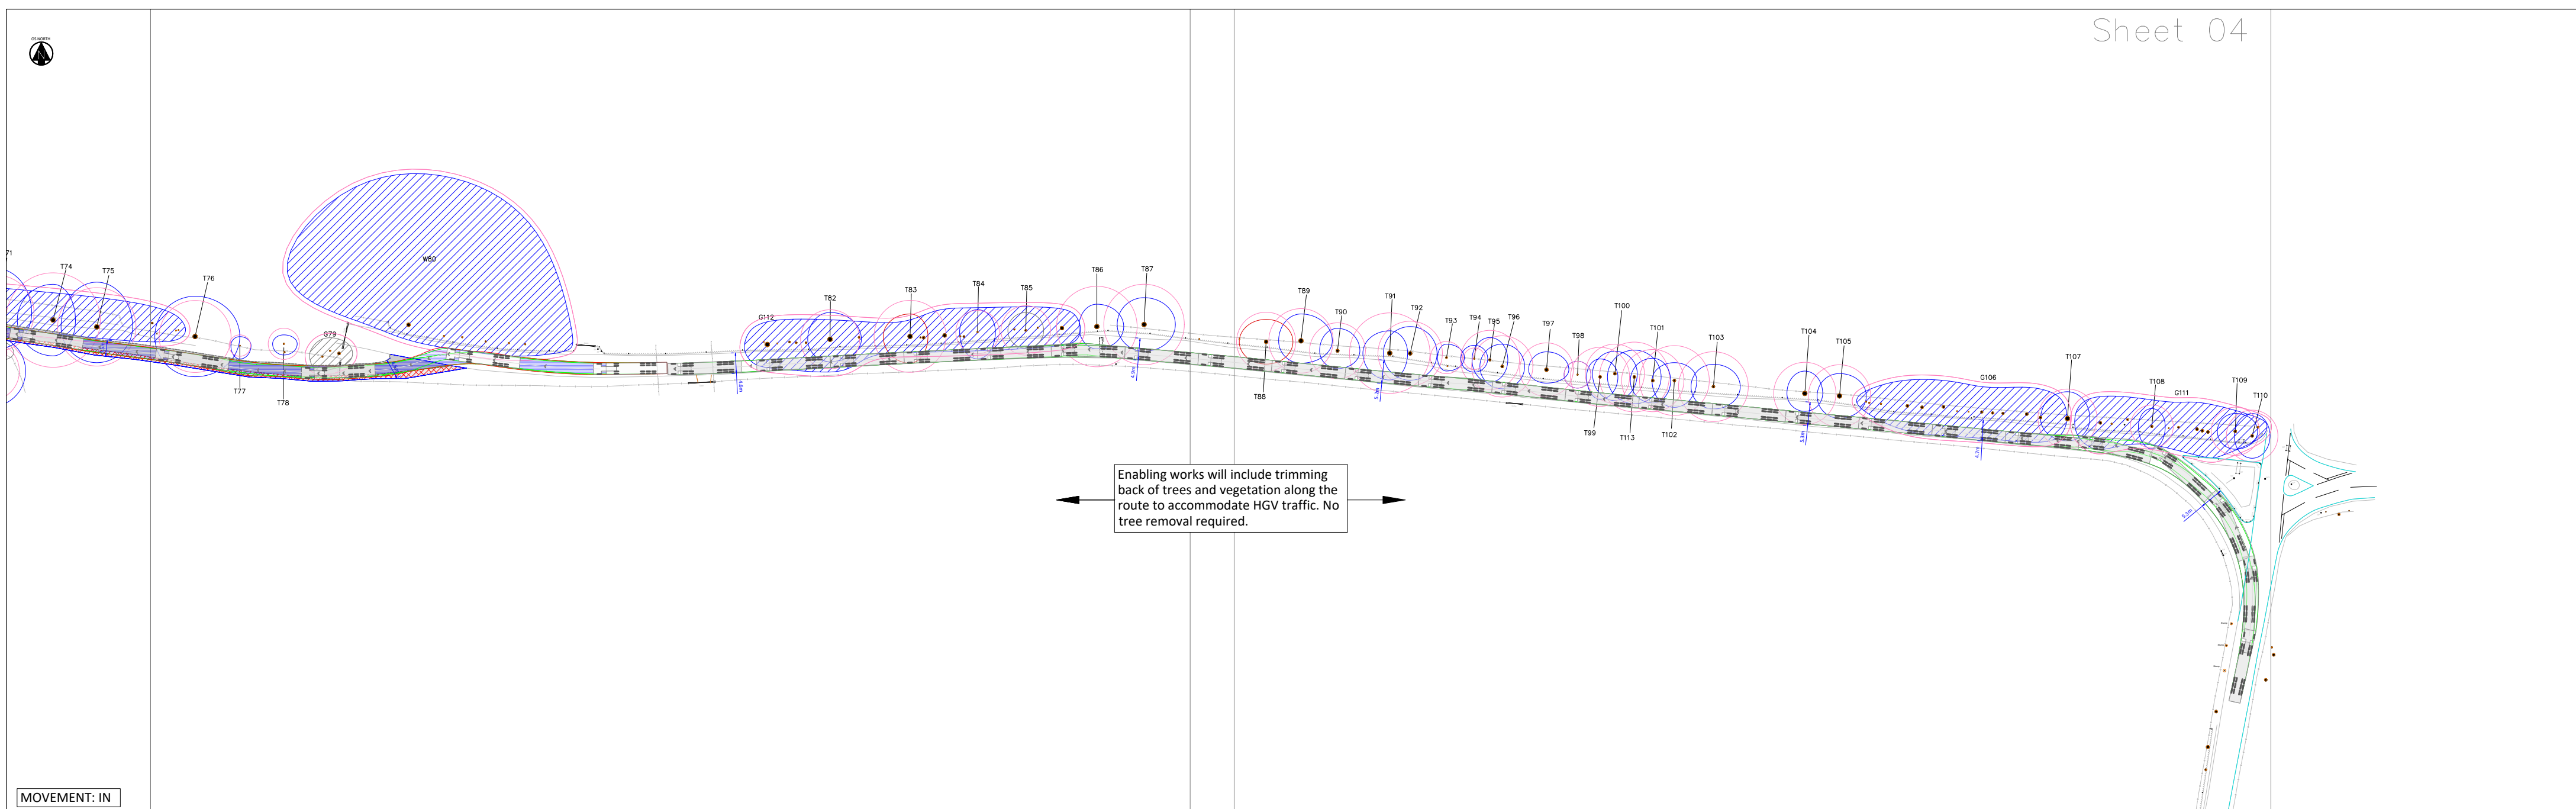


MOVEMENT: IN

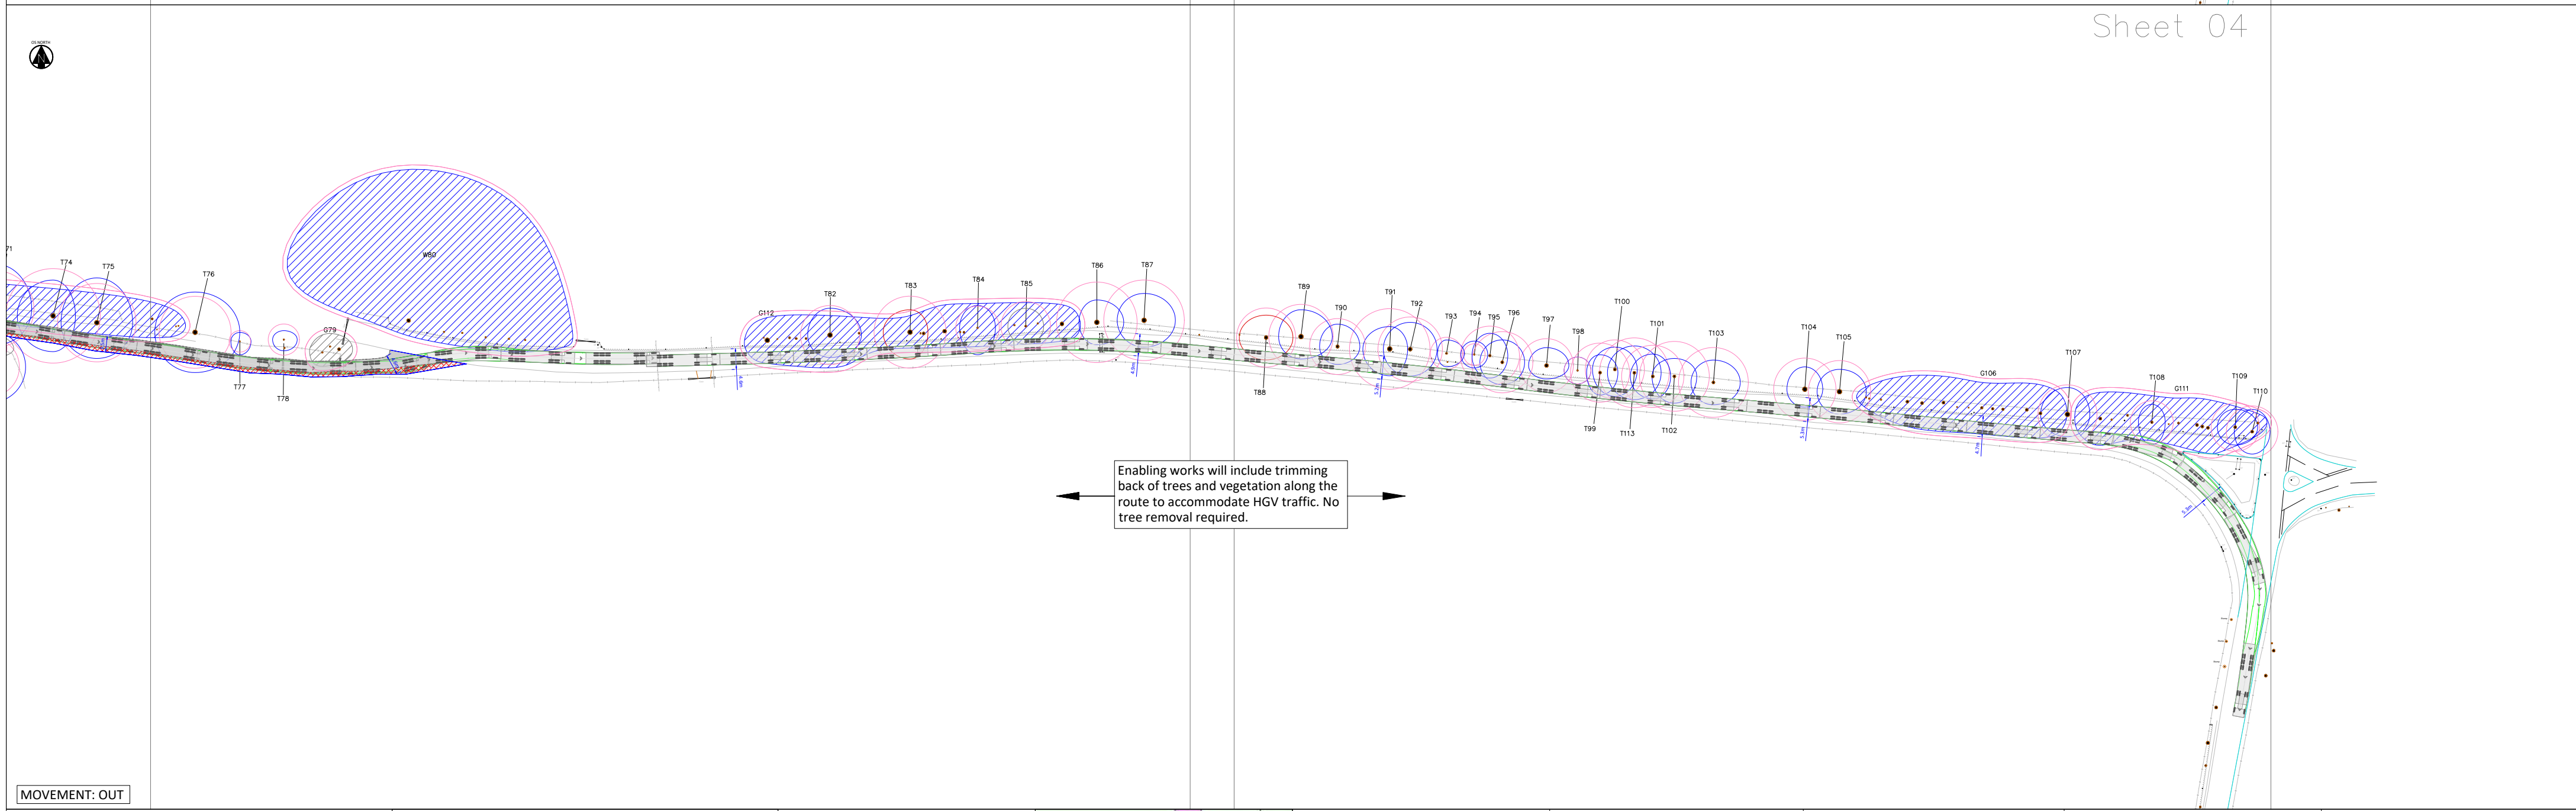

MOVEMENT: OUT

SCALE BAR

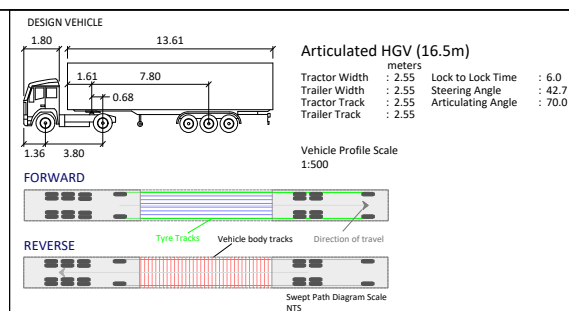

- NOTES
1. General Arrangement drawing suitable for planning purposes only. This drawing is not suitable for construction.
 2. The content of this drawing will be subject to detailed design considerations such as ground conditions, drainage and signage.
 3. Drawing is based on topographical survey information provided by Parish Land Surveys Ltd and OS mapping data. Ordnance Survey, (c) Crown Copyright 2021. All rights reserved (Licence number 100022432).
 4. Extent of Public Highway ownership has been based on information provided by SCC.
 5. Please do not scale from this drawing.



NOTES (CONTINUED)

REVISIONS (CONTINUED)

REVISED		REVISED		REVISED	
Rev	Date	Description	By	App	
P01	23/11/23	Final	GP	DC	
P02	10/03/22	Final	GP	DC	
P01	17/01/22	First Issue	GP	DC	

Apex TRANSPORT PLANNING		11-13 PENHILL ROAD CARDIFF CF11 9PQ	101 VICTORIA STREET BRISTOL BS1 6PU
CLIENT NEWFIELDS FARM BESS LTD		PROJECT NEWFIELDS FARM BESS DEVELOPMENT	

TITLE SWEPT PATH ANALYSIS USING A 16.5M LONG ARTICULATED HGV ACCESS AND EGRESS - VIA ROWNALL ROAD		PROJECT NO. C21-133	SCALE @ A2 1:1000
STATUS DESCRIPTION INFORMATION		STATUS S2	
DRAWING NO. C21133-ATP-DR-TP-003			