


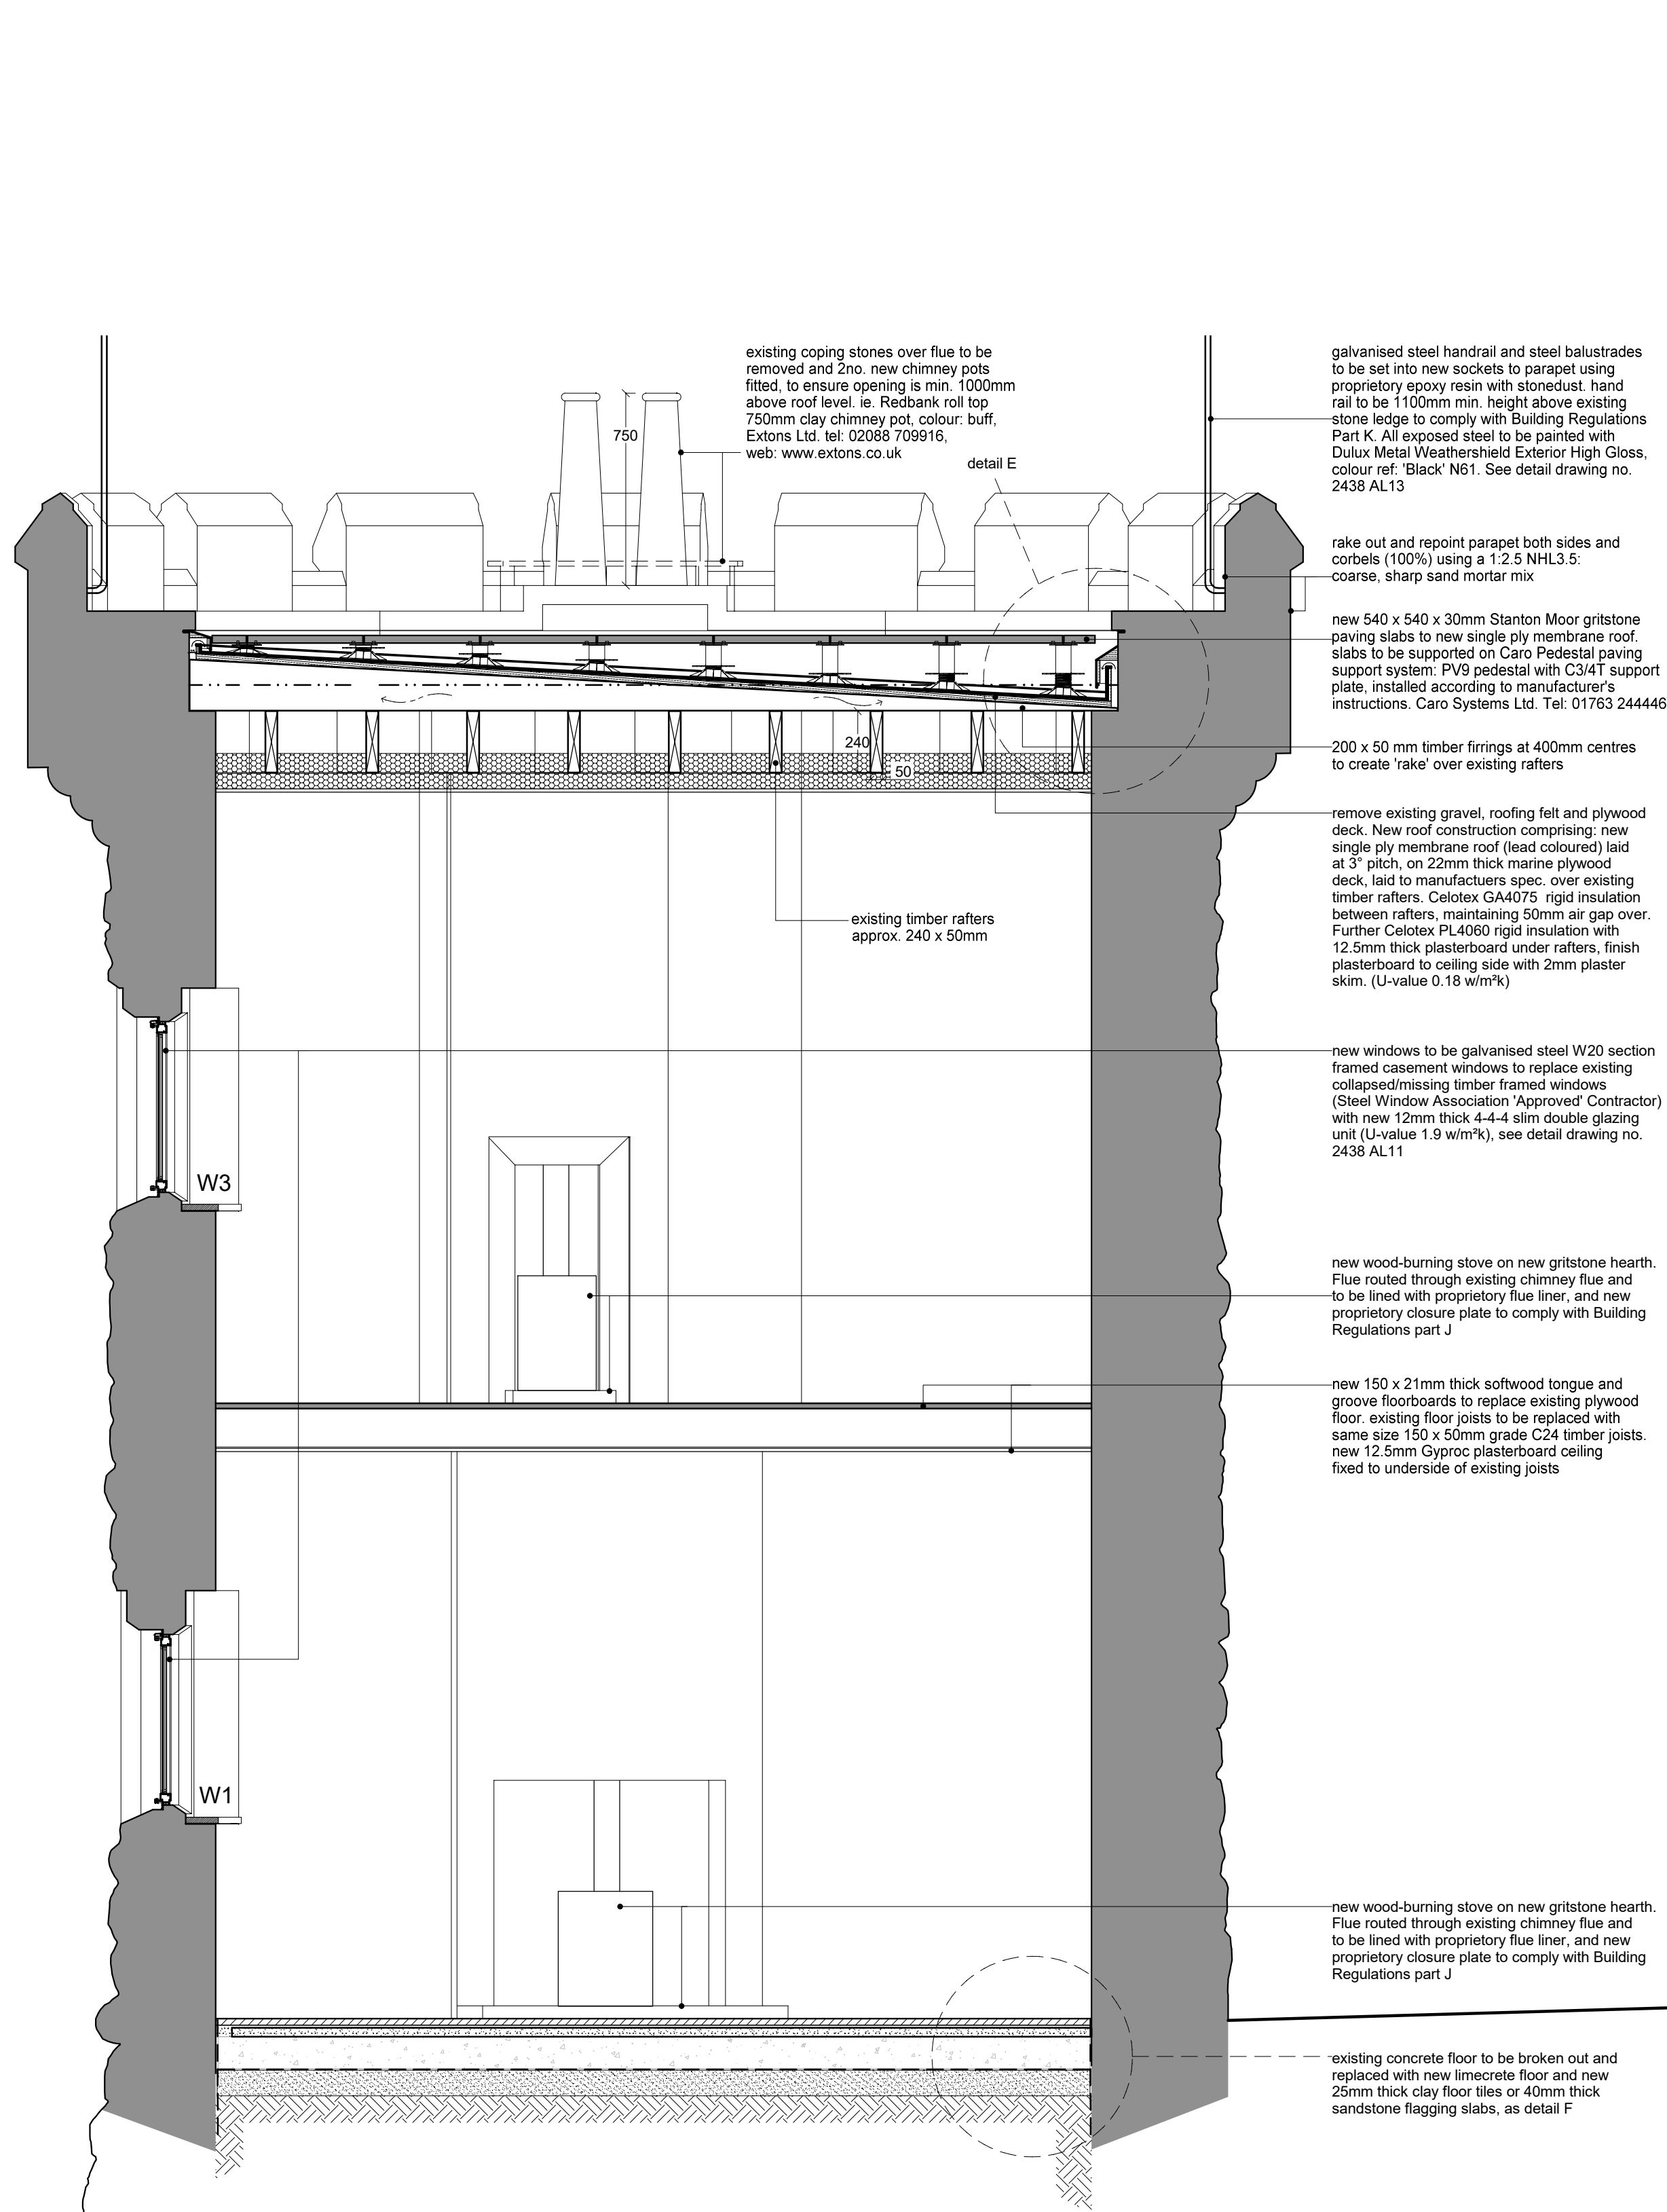


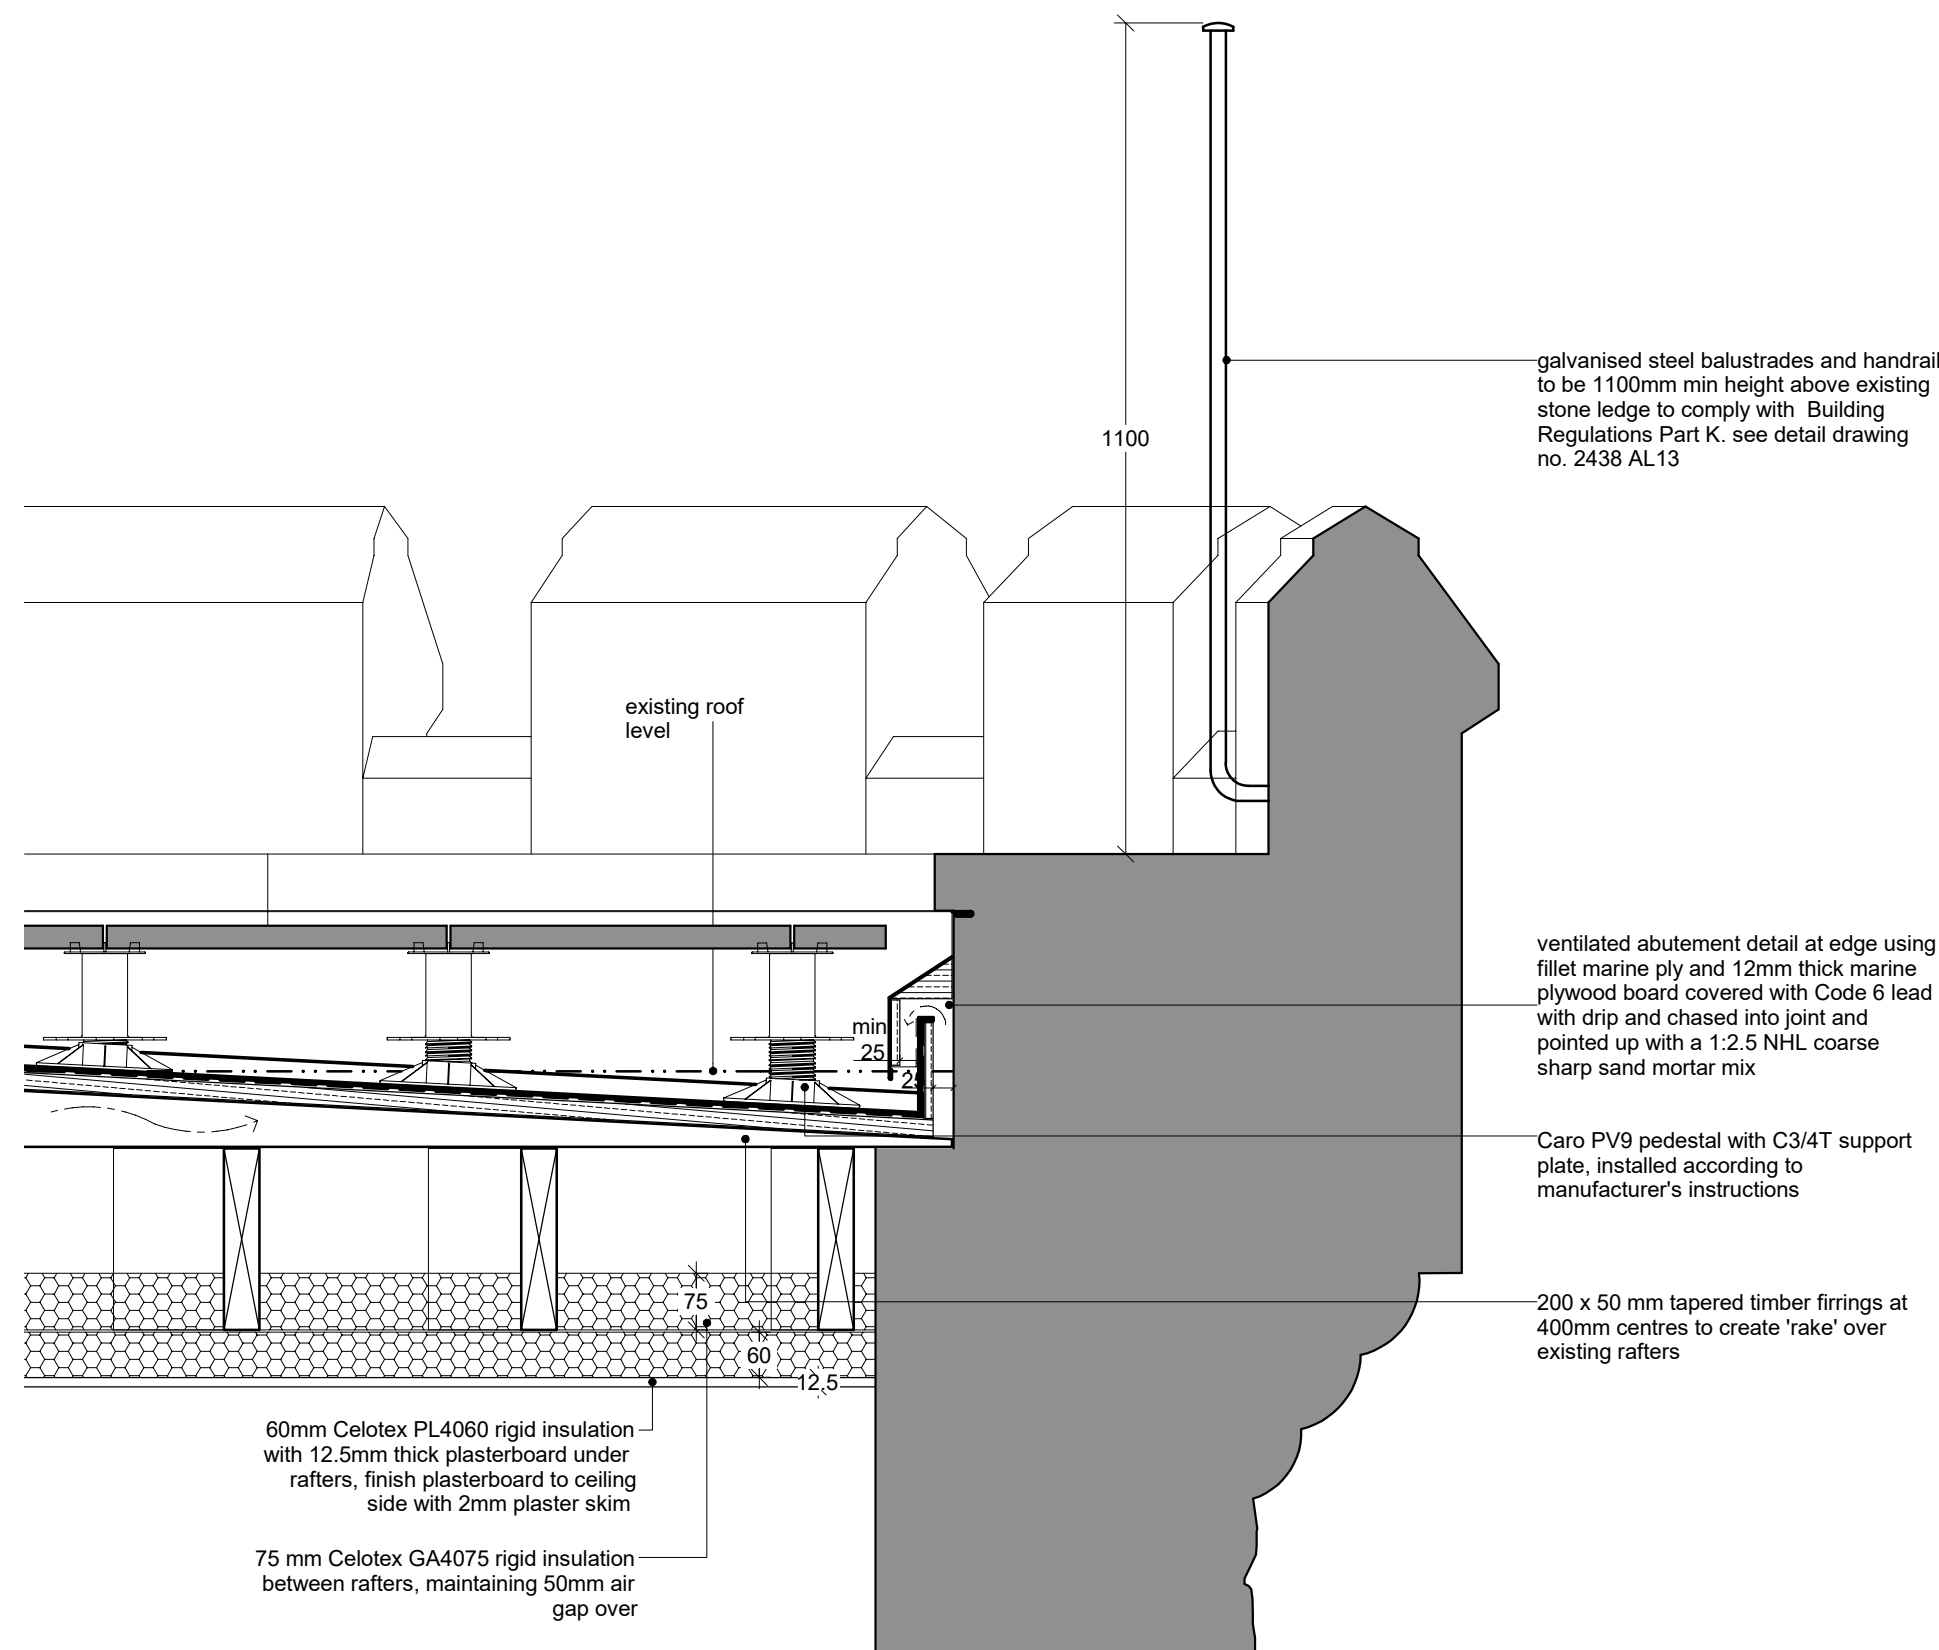

Section A-A1 facing South-West

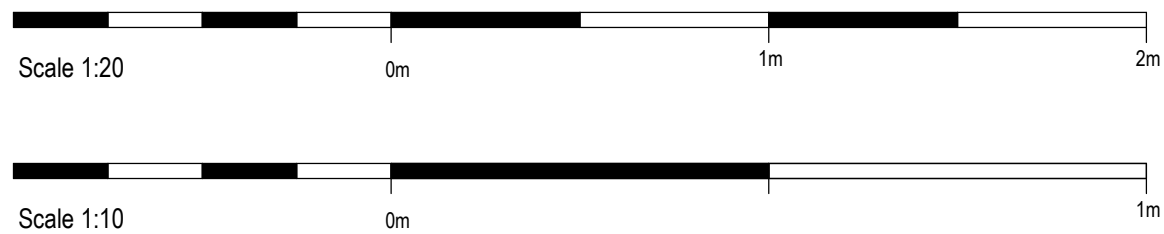

detail E
1:10

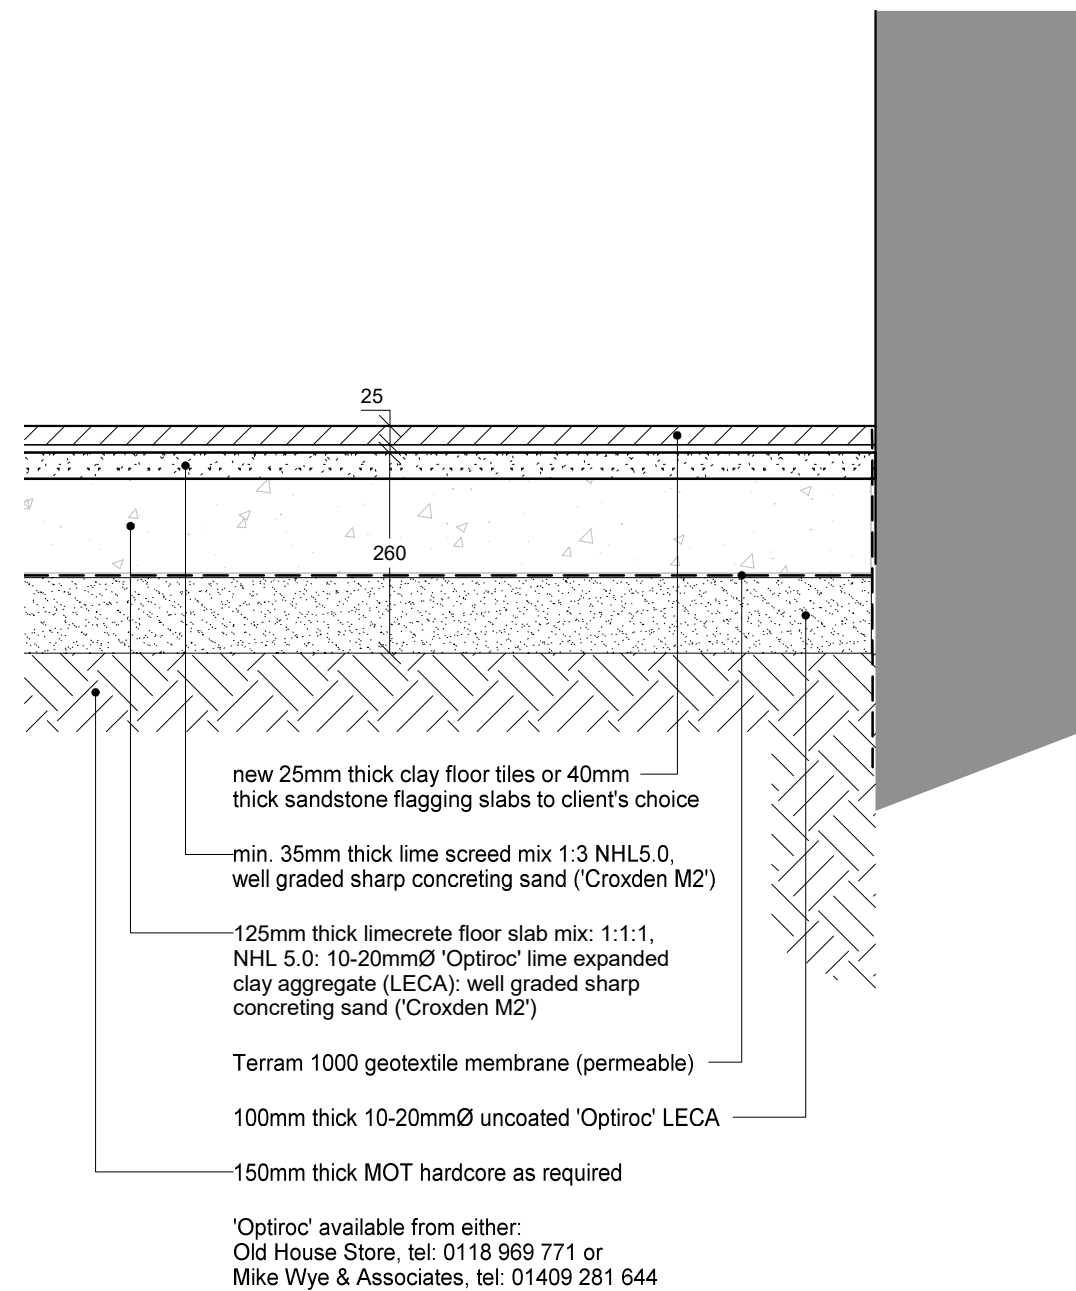

detail F - limecrete floor
1:10

Rev	Date	Drawn	Description
-	-	-	-
Clerk Bank House Clerk Bank LEEK Staffordshire ST13 5HE			ctd architects © 2024 • This drawing is copyright. • All dimensions to be checked on site before proceeding. • Contractor must notify the architect of any discrepancies before proceeding. • Contractor to check/adjust dimensions of new work to suit existing conditions. Do not assume existing • drawings or details are correct, square or level. • All drawings to be read in conjunction with all other consultants drawings and specs.
Client Mr. W. Scott-Moncrieff			Project Folly Tower Basford Green Road, Cheddleton, Staffordshire, ST13 7ER Title Section A - A1 'proposed'
Scale 1:20/10 Size A1 Drawn CgH Chk'd KL Date 14/10/24			Status PLANNING / LBC Job No. 2438 Drawing No. AL10 Rev. -