

	BARBED WIRE FENCE
	POST & RAIL FENCE
	CLOSE BOARD FENCE
	RAILINGS
	CHAIN LINK FENCE
	OTHER FENCE
	KERB
	DROPPED KERB
	GULLY CHANNEL
	TOP / BOTTOM OF BANK
	FOLIAGE
	DITCH
	VERGE
	OVERHEAD CABLES
	GATE
	HEDGE
	TREE - BROAD LEAVED
	TREE - CONIFEROUS
	BUSH
	BUILDING
	BOREHOLE
	SURVEY STATION
	ORDNANCE SURVEY BENCH MARK

A/C	AIR CONDITIONING UNIT	KC	KERB OFFSET
AV	AIR VALVE	LC	LIGHTING COLUMN
BOL	BOLLARD	LP	LAMP POST
BSH	BOREHOLE	NP	NAME PLATE
BL	BELM MARK	NB	NOTICE BOARD
BT	BETWEEN LEVEL	NR	PIPE RISER
BT	BRITISH TELEPHONE	RP	RODDING POINT
CTV	CABLE TV	RS	ROAD SIGN
CL	COVER LEVEL	SP	SIGN POST
CR	CABLE RISER	SV	STOP VALVE
DP	DOWN PIPE	TL	TRAFFIC LIGHT
ER	EARTH ROD	TP	TELEGRAPH POLE
EM	ELC MOUNTING POLE	TOP	TOP OF FENCE
EE	ELECTRICITY METER	TOF	TOP OF HEDGE
FB	FUSE BOX	TOR	TOP OF RAILINGS
FH	FIRE HYDRANT	TOS	SERVICE LEVEL
FP	FENCE POST	TOW	TOP OF WALL
FL	FLOOR LEVEL	UTL	UNABLE TO LIFT
GV	GRASS VALVE	VM	VALVE MARKER
GM	GAS MANHOLE	VN	VENT PIPE
GU	GULLY	WL	WATER LEVEL
HM	HYDRANT MARKER	WM	WATER MARKER
IL	INVERT LEVEL	WO	WASH OUT

This survey has been prepared with a scaling accuracy for a plot at a scale of 1:200.

All tree heights and spreads are approximate. We have tried to identify tree types, however if tree species are critical specialist advice should be gained.

Drainage pipe sizes have been measured from the surface. Chamber access has not been gained for safety reasons, therefore sizes should be regarded as approximate.

Some detail may have been omitted due to parked vehicles.

Coordinates related to OS National Grid from ST01 by GPS (No scale factor added)
Levels related to GPS.

 4no. Bird Nesting Boxes.
Boxes should be sited away from prevailing wind and fitted at various heights, ranging between 2 and 4m above ground level

4no. Bat Boxes.
Boxes should be sited at a height of 4 - 5m above ground level in a location where there are no branches beneath the bat box that could restrict the flight path into and out of the bat box



A wooden birdhouse with a dark roof and a circular entrance hole, mounted on a tree trunk. The birdhouse is made of light-colored wood and has a dark, possibly metal, roof. It is attached to a tree trunk with a metal bracket. The background shows green foliage.

Close-Fronted Bird Nesting Boxes in Woodland



Open-Fronted Bird Nesting Boxes in Woodland

Bat Boxes in Woodland

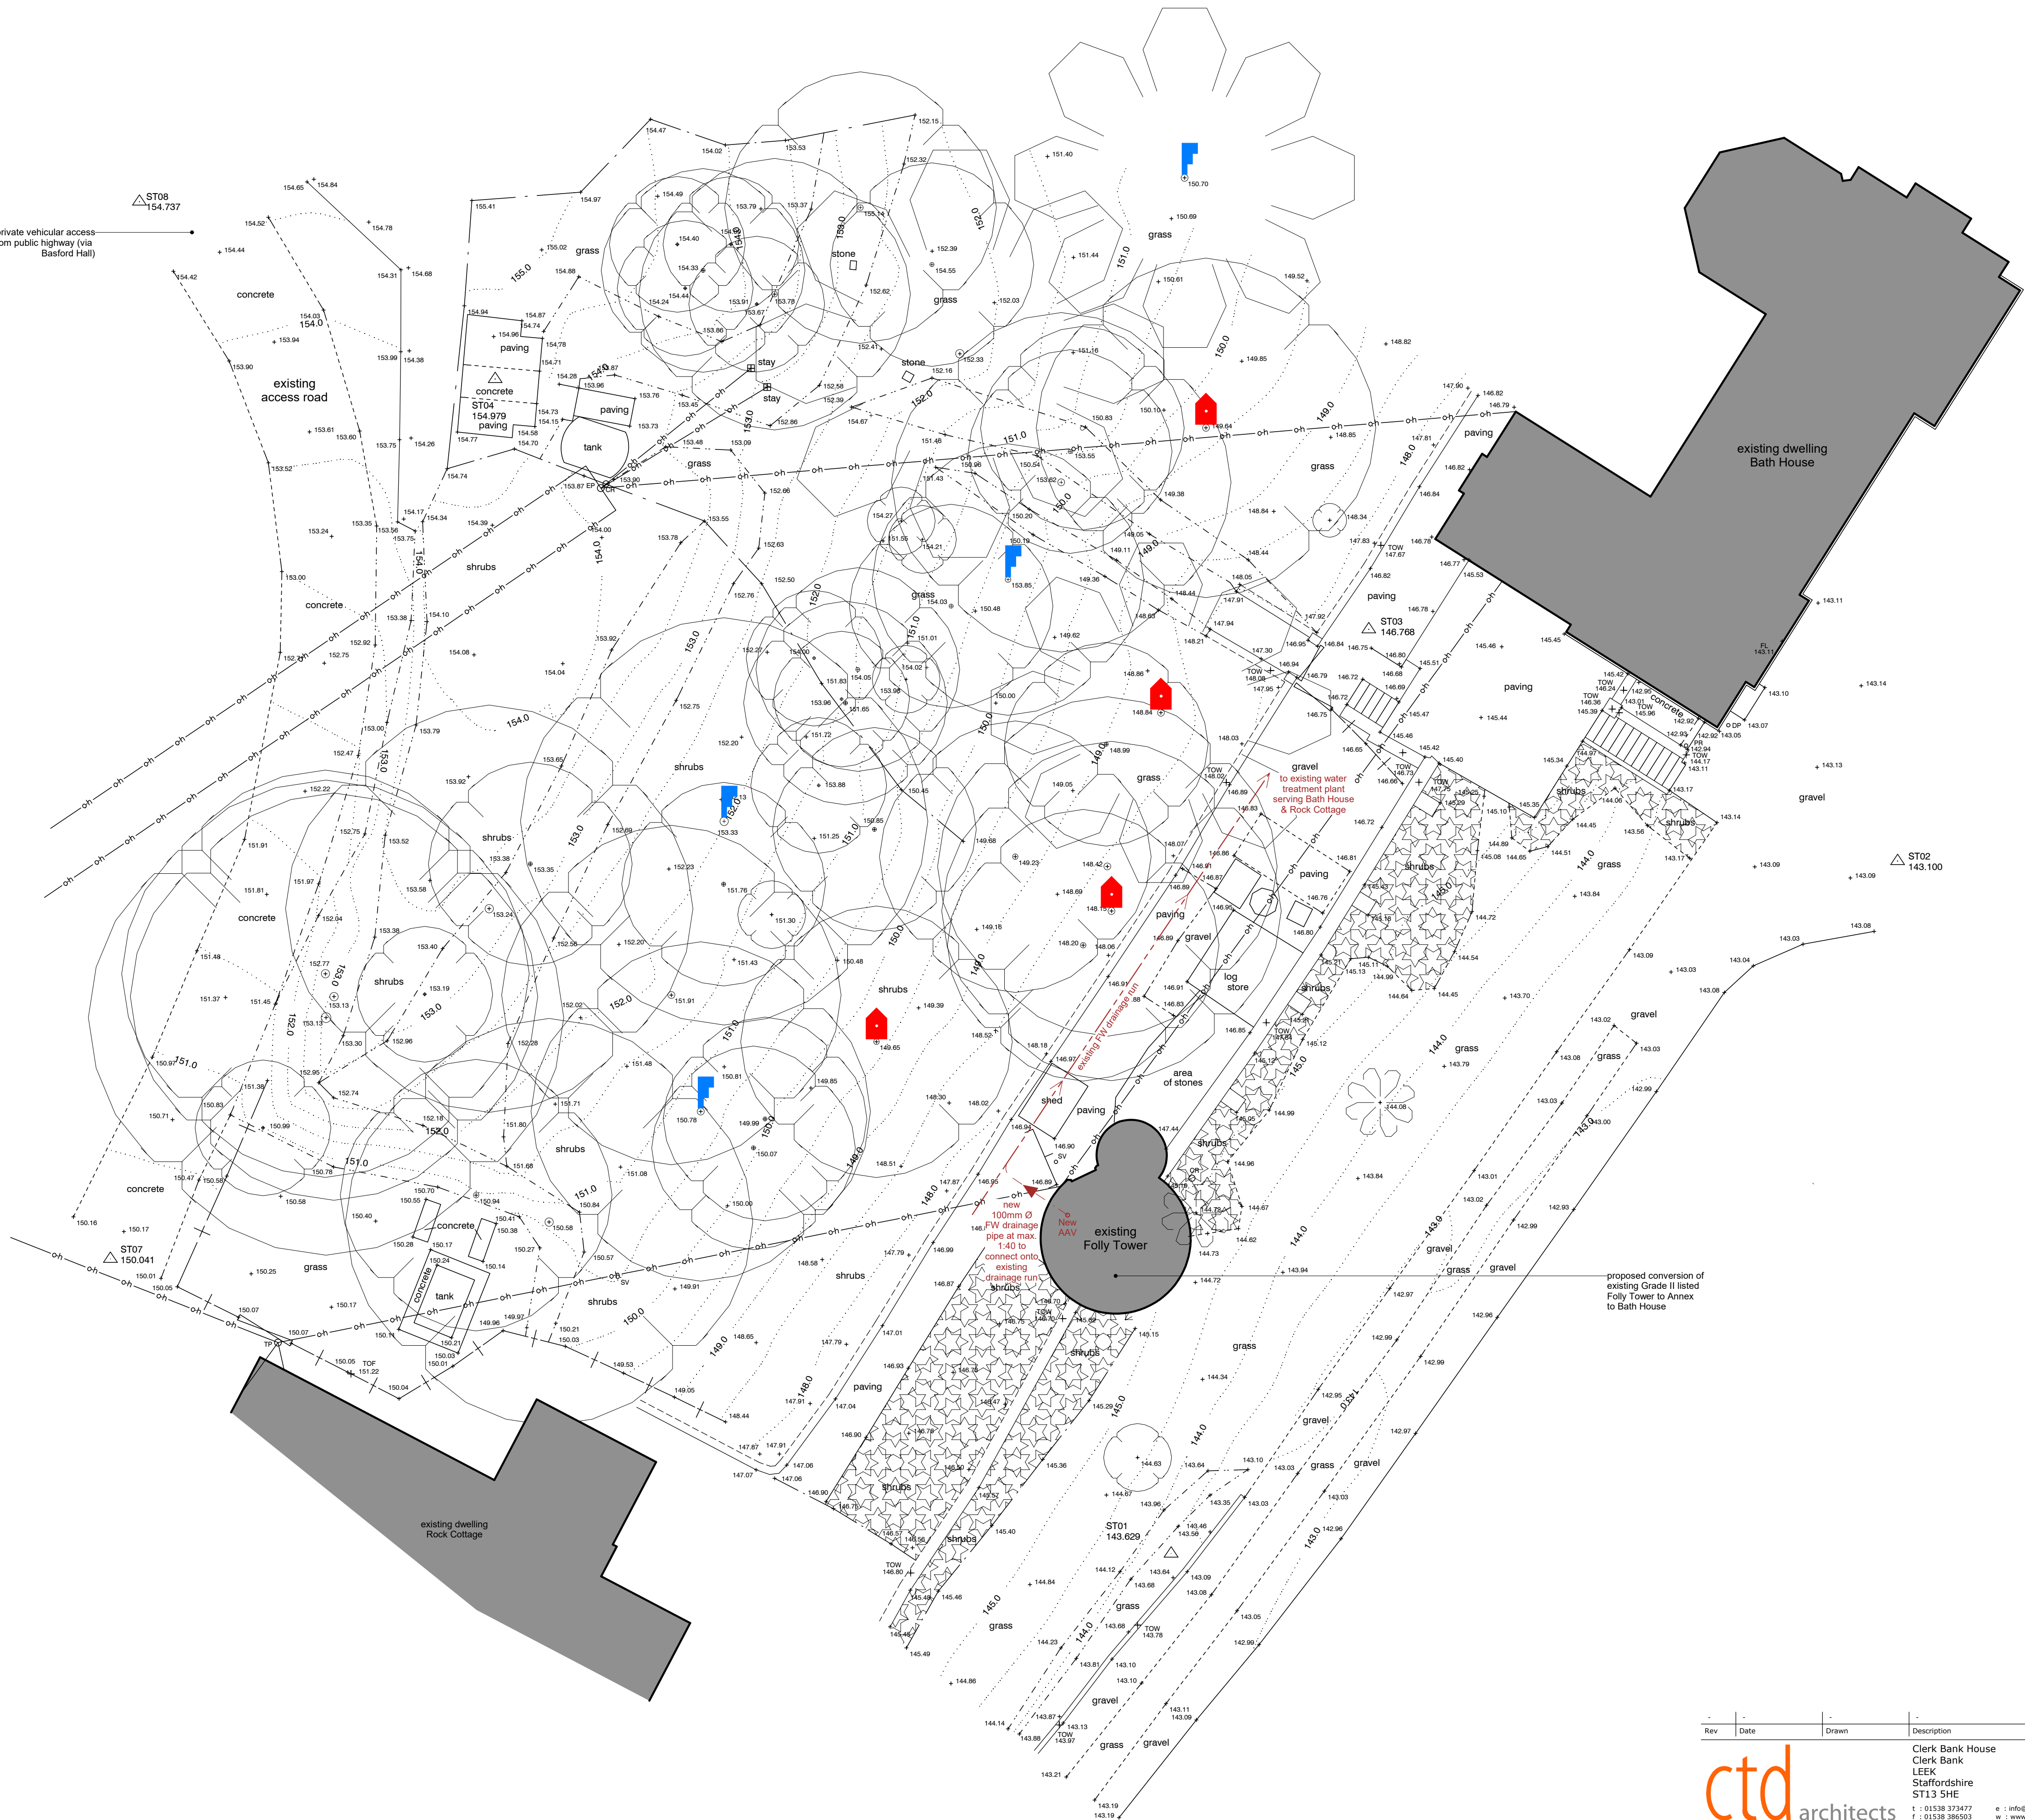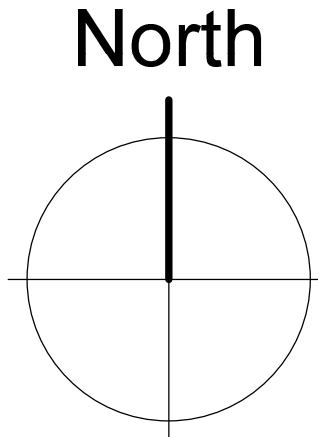

Rev	Date	Drawn	Description										
 Clerk Bank House Clerk Bank LEEK Staffordshire ST13 5HE t : 01538 323477 e : info@cdaarchitects.co.uk w : www.cdaarchitects.co.uk				cda architects © 2024 This drawing is copyright All dimensions to be checked on site before proceeding. Contractor must notify the architect of any discrepancies before proceeding. Consent to check/hold dimensions of new work to suit existing conditions. Do not assume existing structure or details are square, plumb, level etc. All drawings to be read in conjunction with all other consultants drawings and agents.									
Client	Project			Scale		1:100	Size	A1	Drawn	CHV	CHK	KL	Date
Mr. W. Scott-Moncrieff	Folly Tower Basford Green Road, Cheddleton, Staffordshire, ST13 7ER			Status		P L A N N I N G / L B C							
Title				Job No		2438		Drawing No		AL07		Rev.	-