


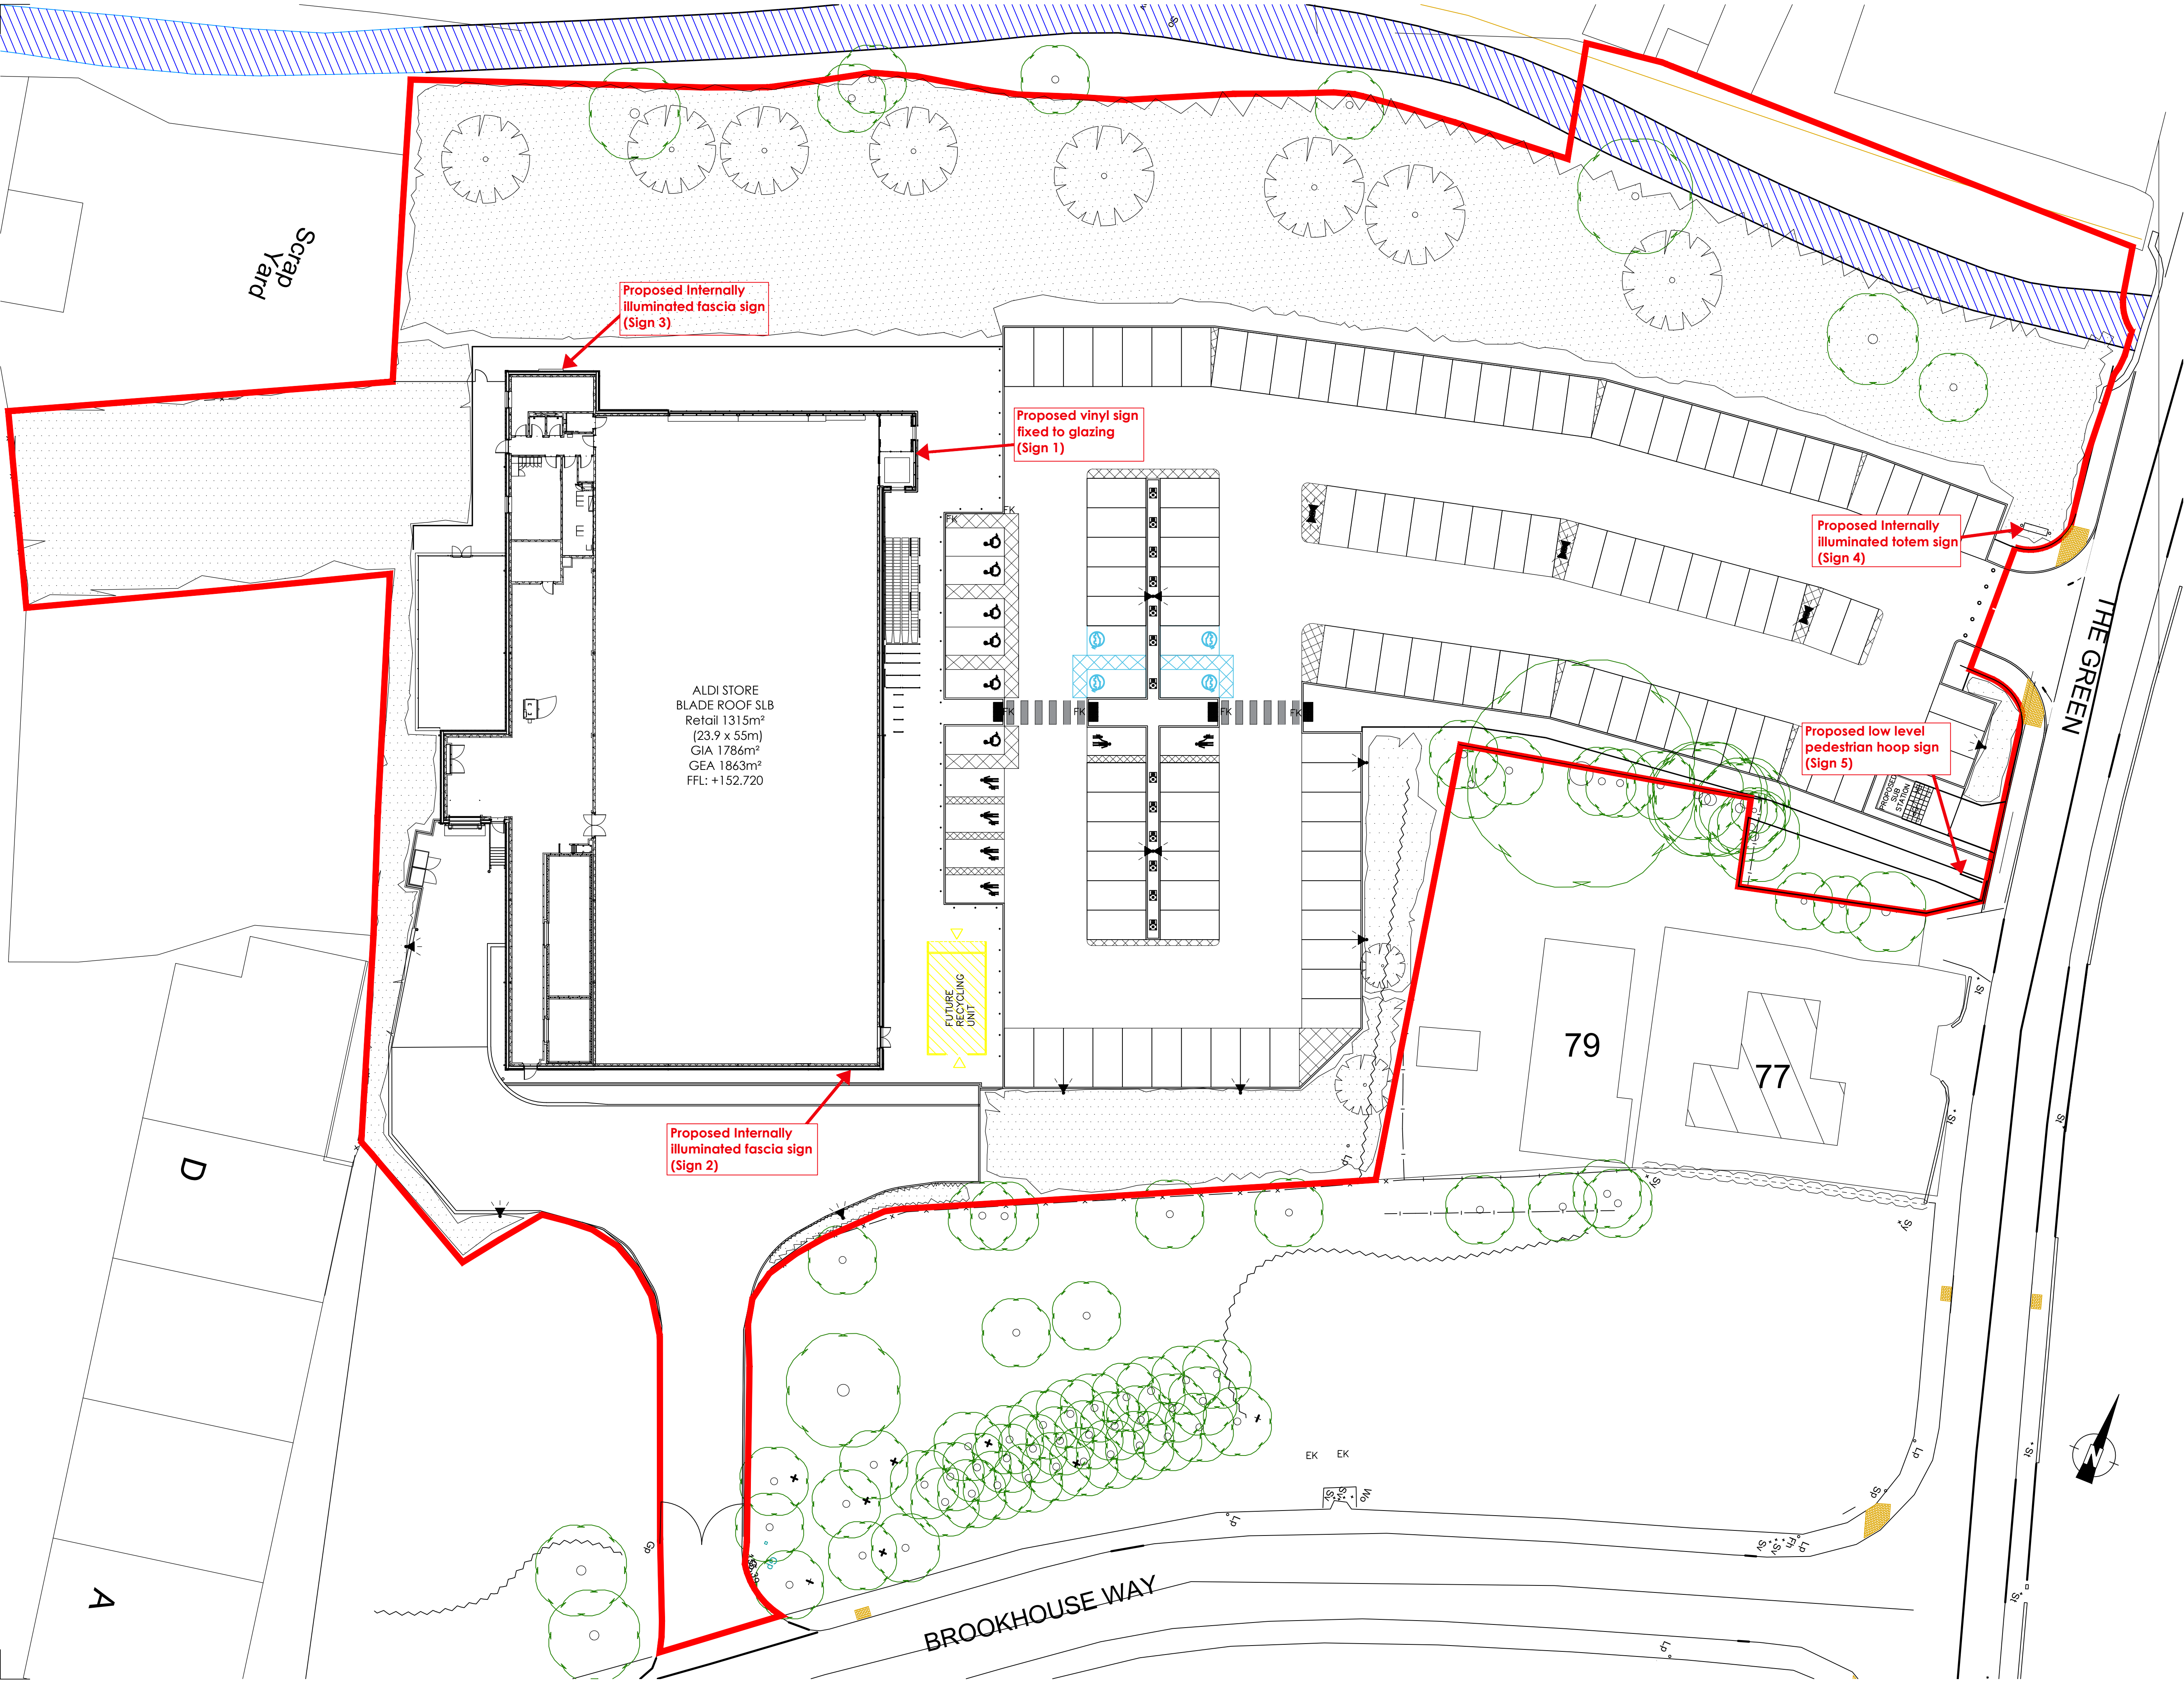

Proposed Internally
illuminated fascia sign
(Sign 3)

Proposed vinyl sign
fixed to glazing
(Sign 1)

Proposed Internally
illuminated totem sign
(Sign 4)

Proposed low level
pedestrian hoop sign
(Sign 5)

Proposed Internally
illuminated fascia sign
(Sign 2)

ALDI STORE
BLADE ROOF SLB
Retail 1315m²
(23.9 x 55m)
GIA 1786m²
GEA 1863m²
FFL: +152.720

FUTURE
RECYCLING
UNIT

79

77

BROOKHOUSE WAY

THE GREEN

Rev	Date	Description	Drawn	CHK'd
001	08/01/25	First issue	DCM	DCM

0 2.5 5 7.5 10 12.5m
SCALE 1:250

THE
HARRIS
PARTNERSHIP

Architecture
Masterplanning
Interior Design

www.harrispartnership.com

Client
ALDI STORE LTD



Project Title
Proposed New Store

The Green
Cheadle
Stoke

Drawing Title
Proposed Signage Plan

Drawn	Checked	Scale	BA1	BIM Status	Date
DCM	DCM	1:250	N/A	N/A	01/25
Project No.	Originator	Volume	Level	Type	Role
E1856	THPW	00	XX	DR	A
Project No.	Originator	Volume	Level	Type	Role
E1856	THPW	00	XX	DR	A

PS02