


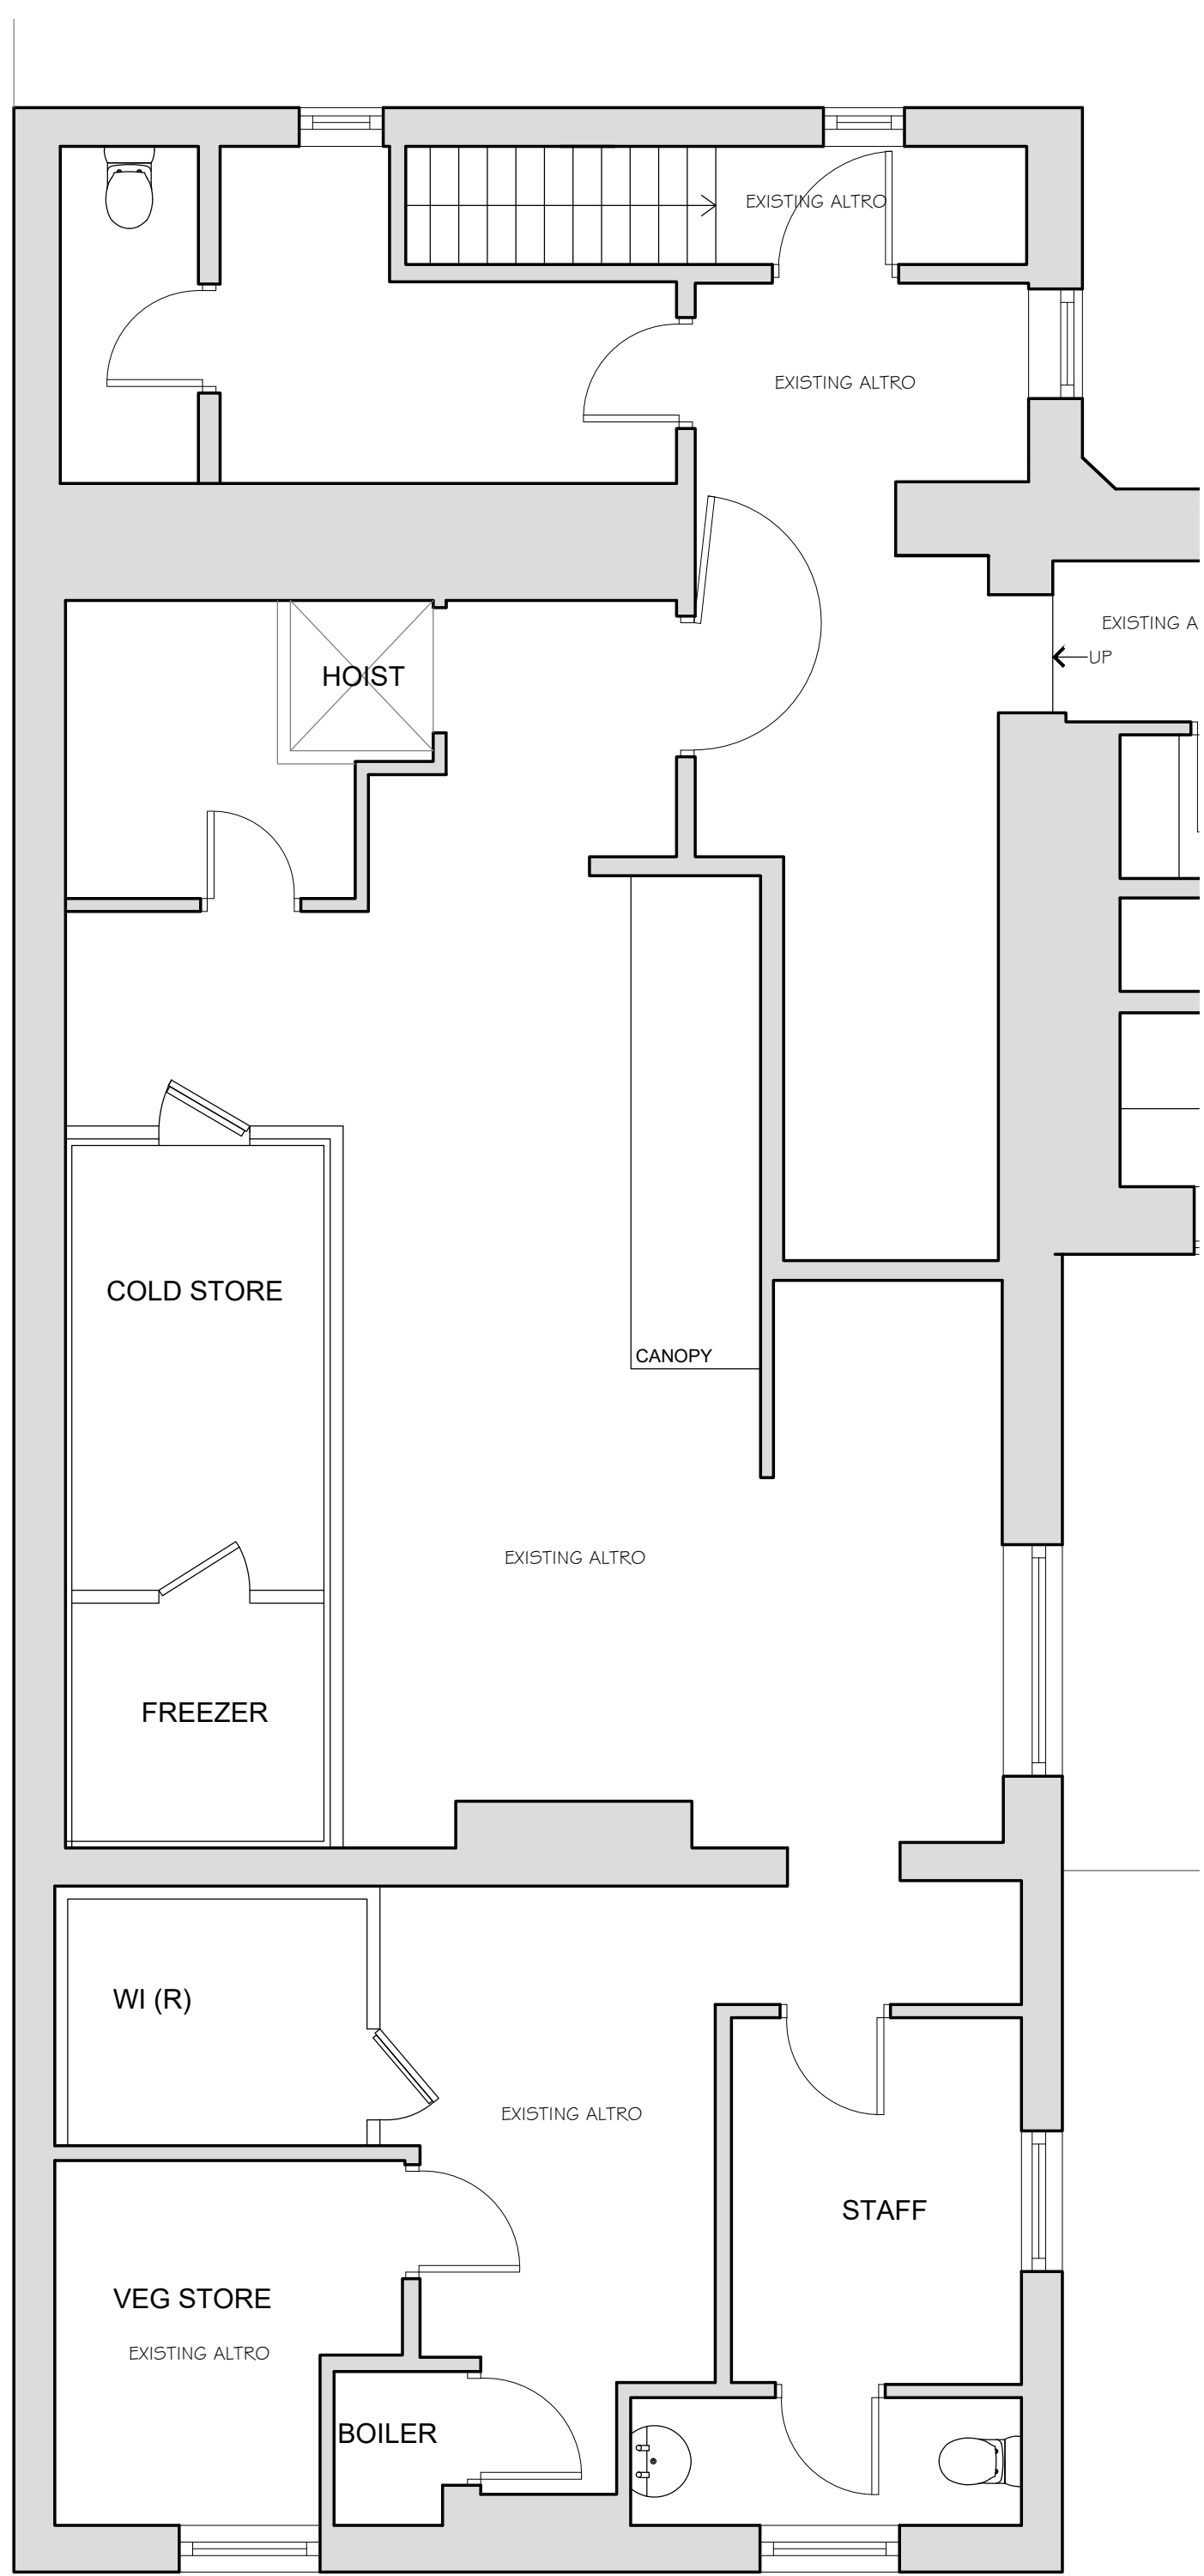

FIRST FLOOR KITCHEN

