



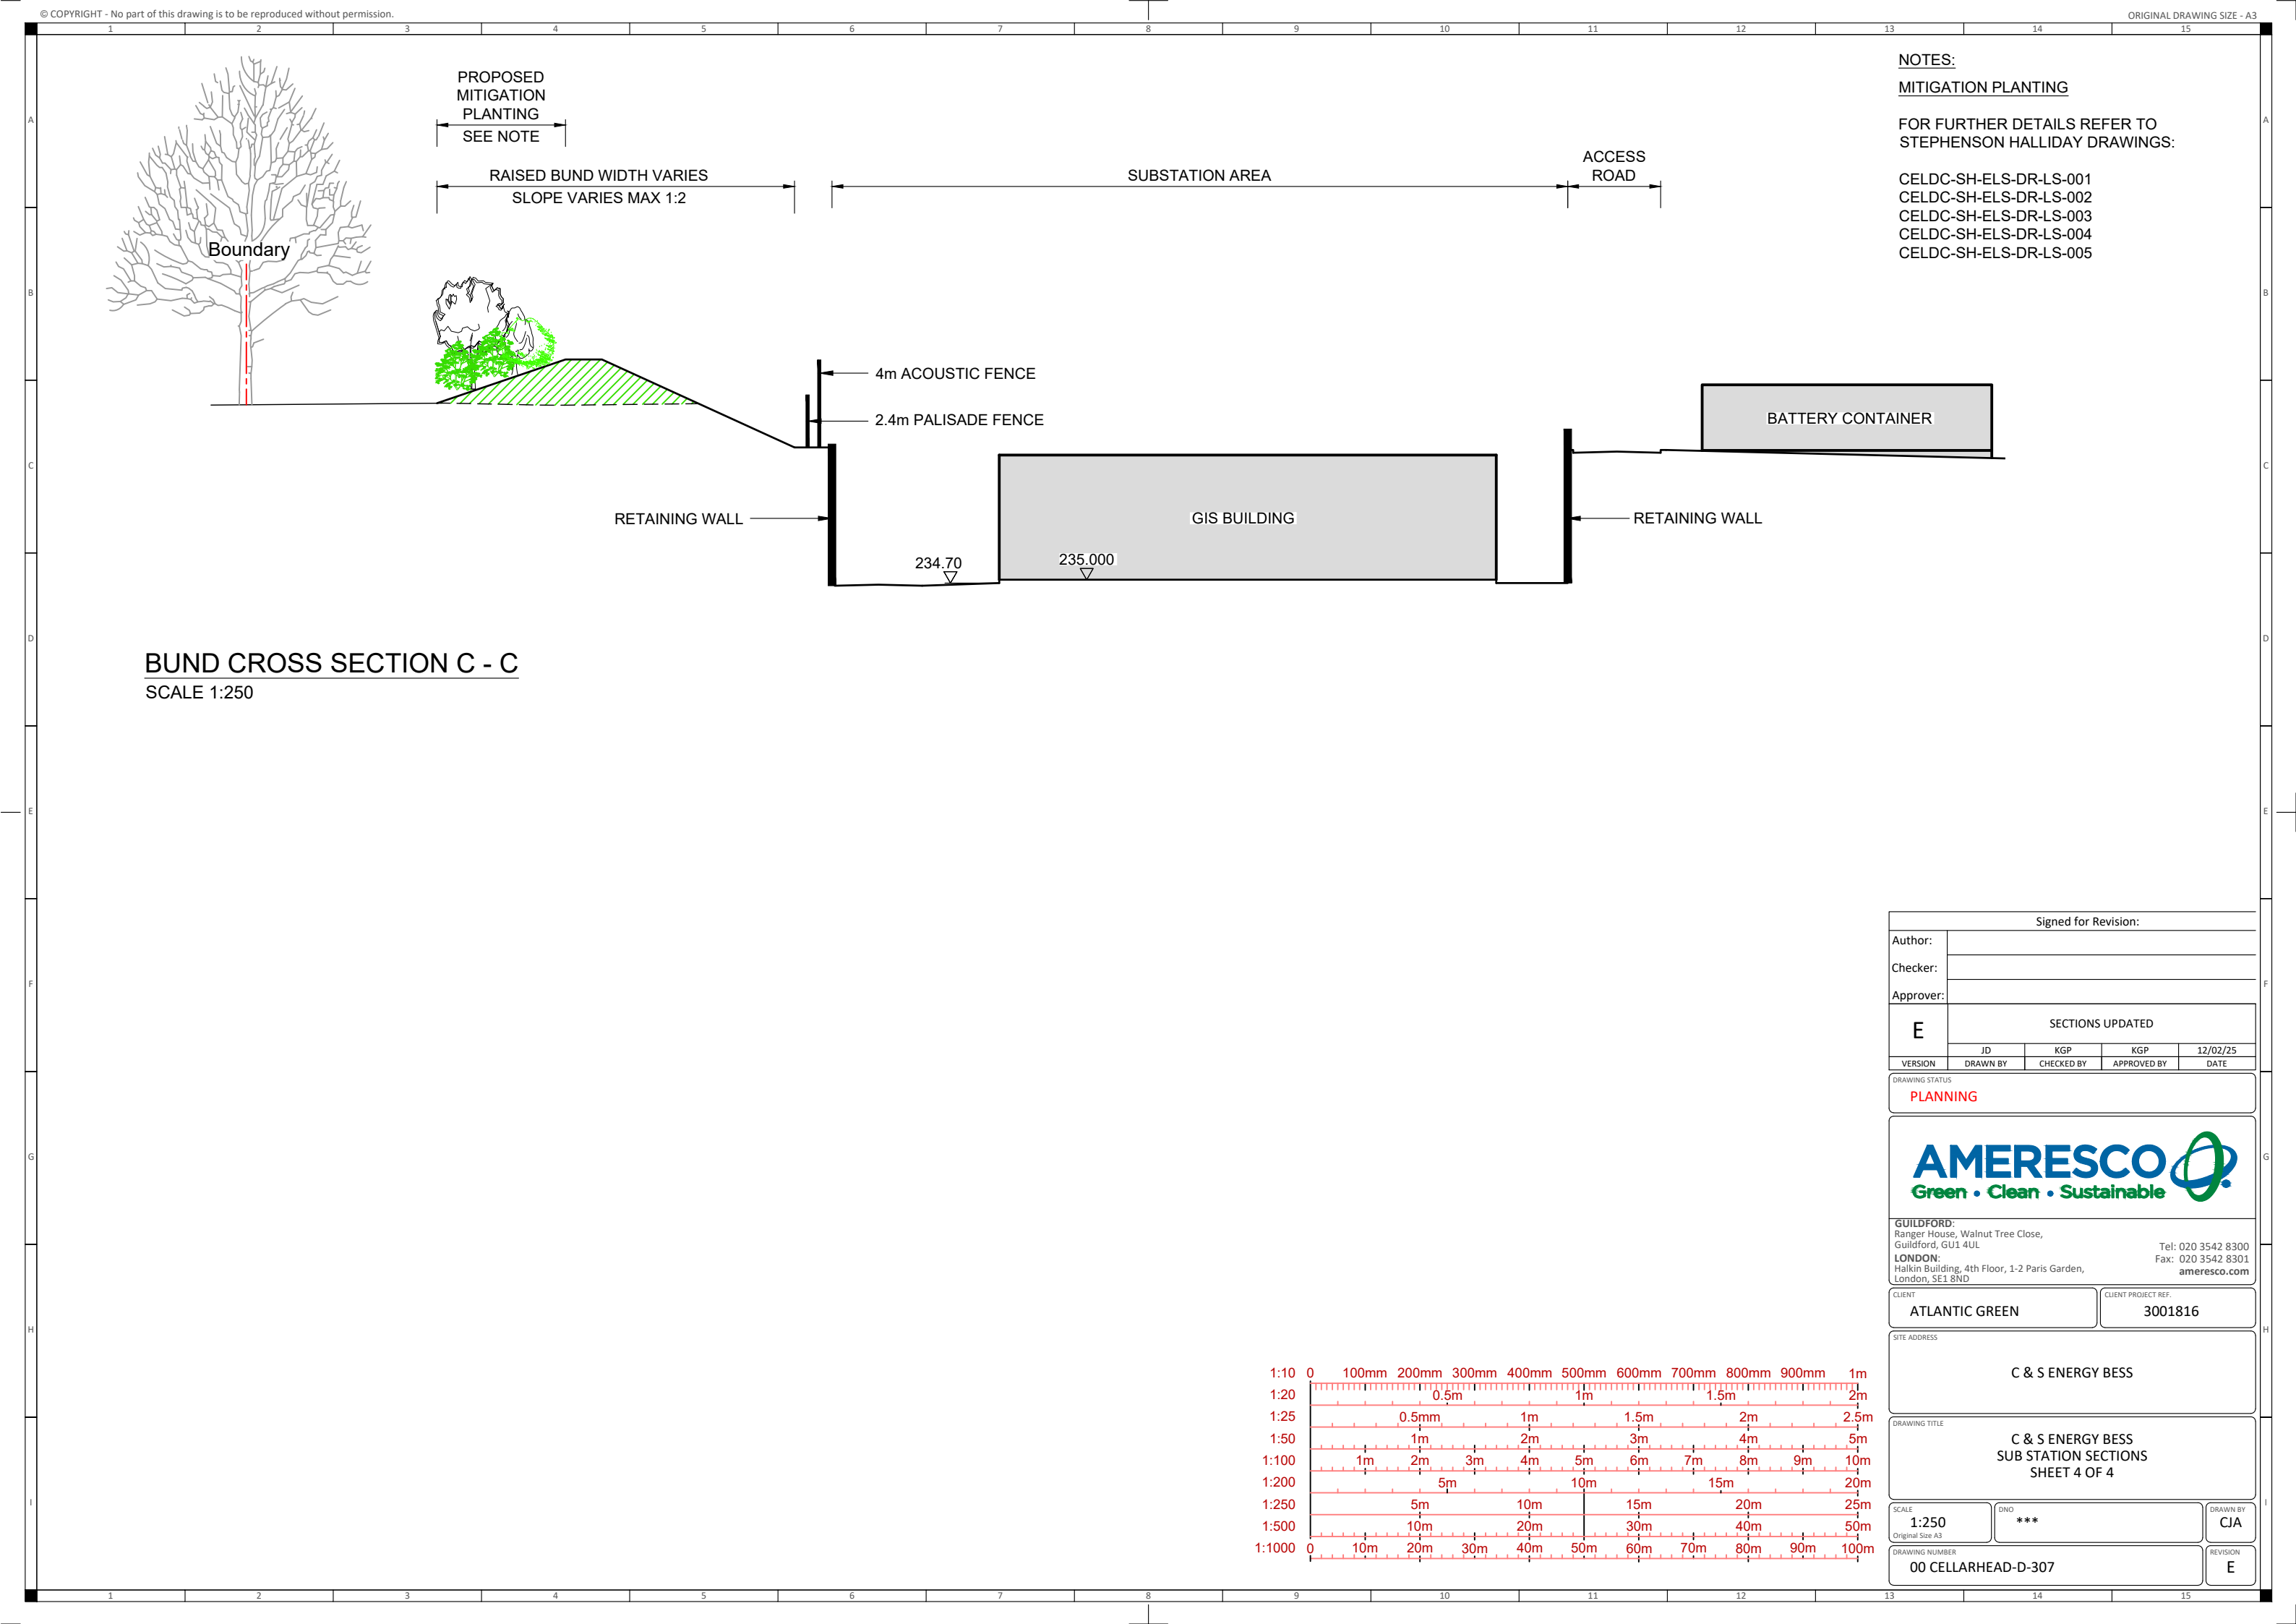

NOTES:
MITIGATION PLANTING
FOR FURTHER DETAILS REFER TO
STEPHENSON HALLIDAY DRAWINGS:
CELDC-SH-ELS-DR-LS-001
CELDC-SH-ELS-DR-LS-002
CELDC-SH-ELS-DR-LS-003
CELDC-SH-ELS-DR-LS-004
CELDC-SH-ELS-DR-LS-005

BUND CROSS SECTION C - C
SCALE 1:250

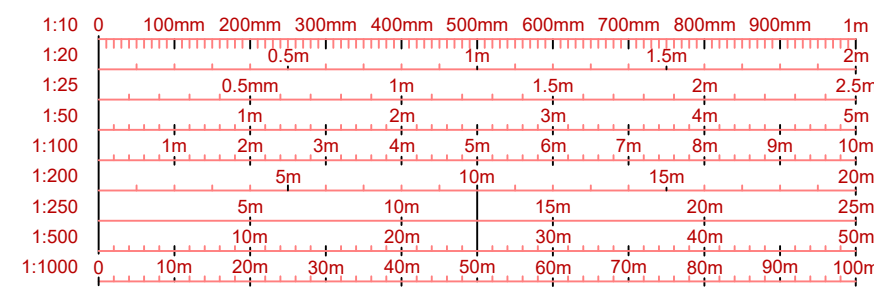

Signed for Revision:

Author:

Checker:

Approver:

E

SECTIONS UPDATED

VERSION	DRAWN BY	CHECKED BY	APPROVED BY	DATE

PLANNING

AMERESCO

Green • Clean • Sustainable

GUILDFORD:
Ranger House, Walnut Tree Close,
Guildford, GU1 4UL
LONDON:
Halkin Building, 4th Floor, 1-2 Paris Garden,
London, SE1 8ND

Tel: 020 3542 8300
Fax: 020 3542 8301
ameresco.com

CLIENT

ATLANTIC GREEN

CLIENT PROJECT REF.

3001816

SITE ADDRESS

C & S ENERGY BESS

DRAWING TITLE

C & S ENERGY BESS
SUB STATION SECTIONS
SHEET 4 OF 4

SCALE

1:250
Original Size A3

DWG

DRAWN BY

CJA

DRAWING NUMBER

00 CELLARHEAD-D-307

REVISION

E