


D


C

B


A

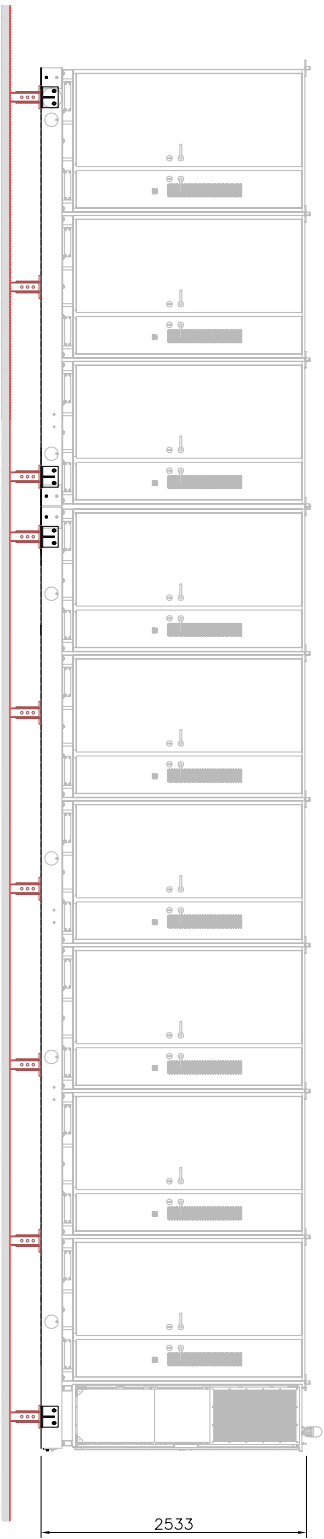


Installation diagram on the front of BankA&B

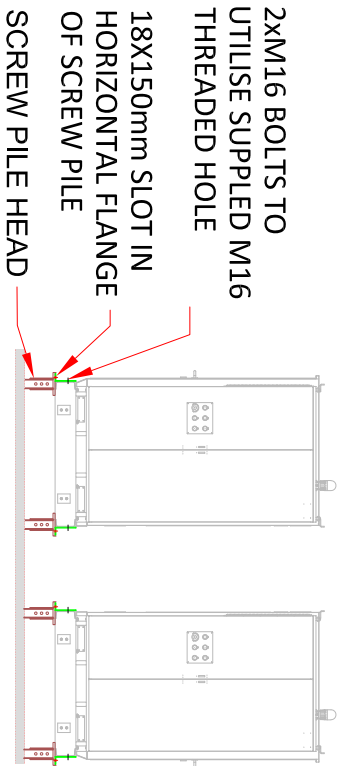

Installation diagram on the side of BankA&B/BankC&D

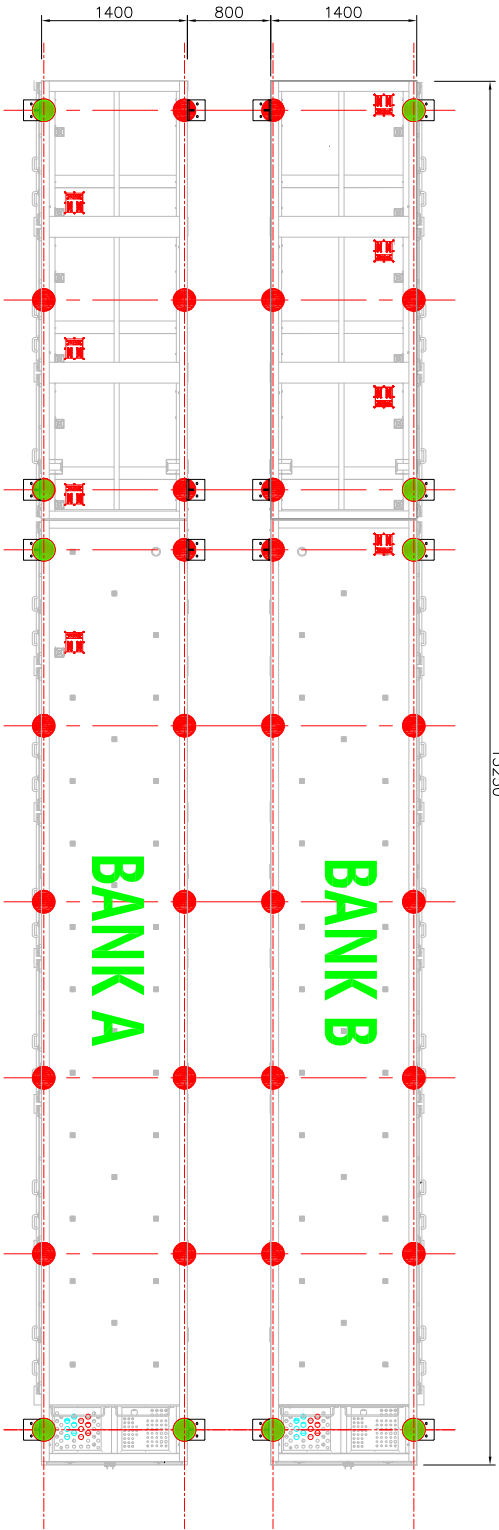

Installation diagram on the TOP VIEW of BankA&B

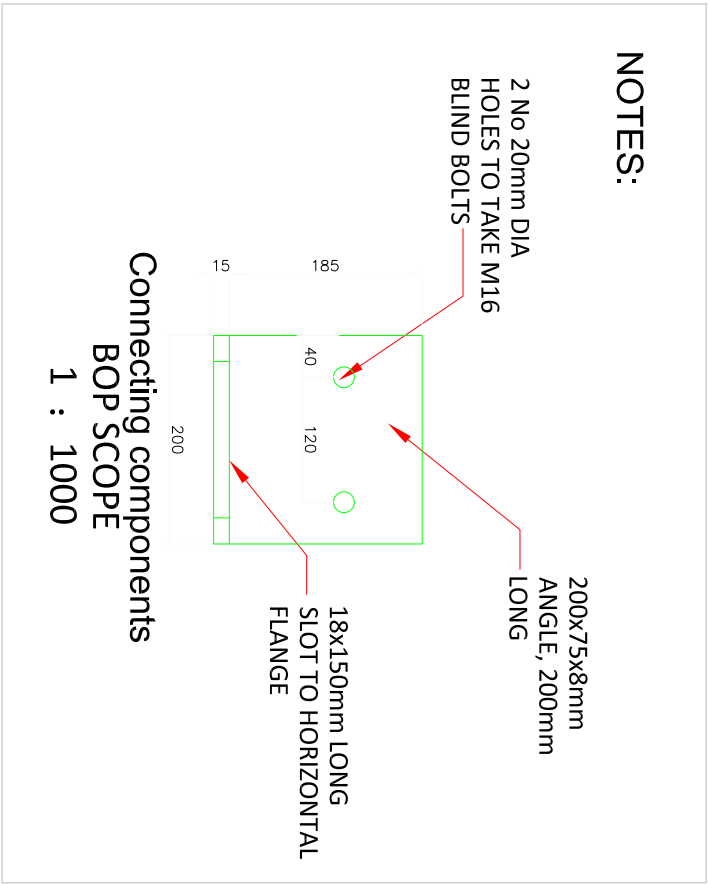

NOTES:

- This picture is a foundation solution recommended by ENVISION.
- The design of the foundation can be adjusted according to the device.
- ENVISION can help review the adjusted foundation design.
- Make sure there is no cable interference after the device is installed.
- The connecting parts of equipment and foundation are not within the scope of ENVISION and need to be provided by the construction unit.
- This picture shows the recommended foundation and is for reference only. It needs to be adjusted according to the on-site cable layout and cable.
- This diagram only represents a layout of 2x (9BANK+9BANK).



Envision Energy LTD.

CELLARHEAD

Print size A4

??????????

???

???

???

???

??/???

???

???

???

???

1?100

??

??

??

??

2024/08/02

??

??

??

??

ENV-BE-XX-DR-ST-04

??

??

??

??

Version

??

??

??

??