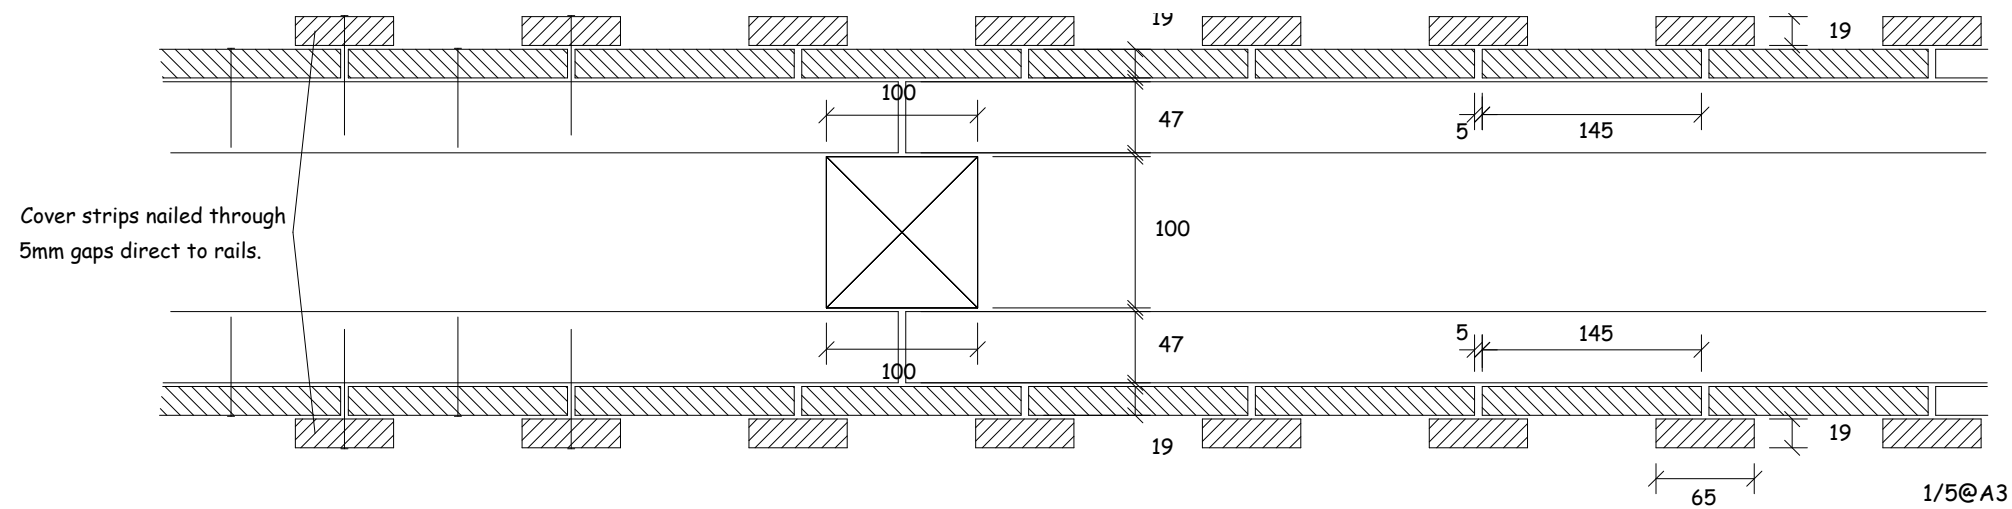
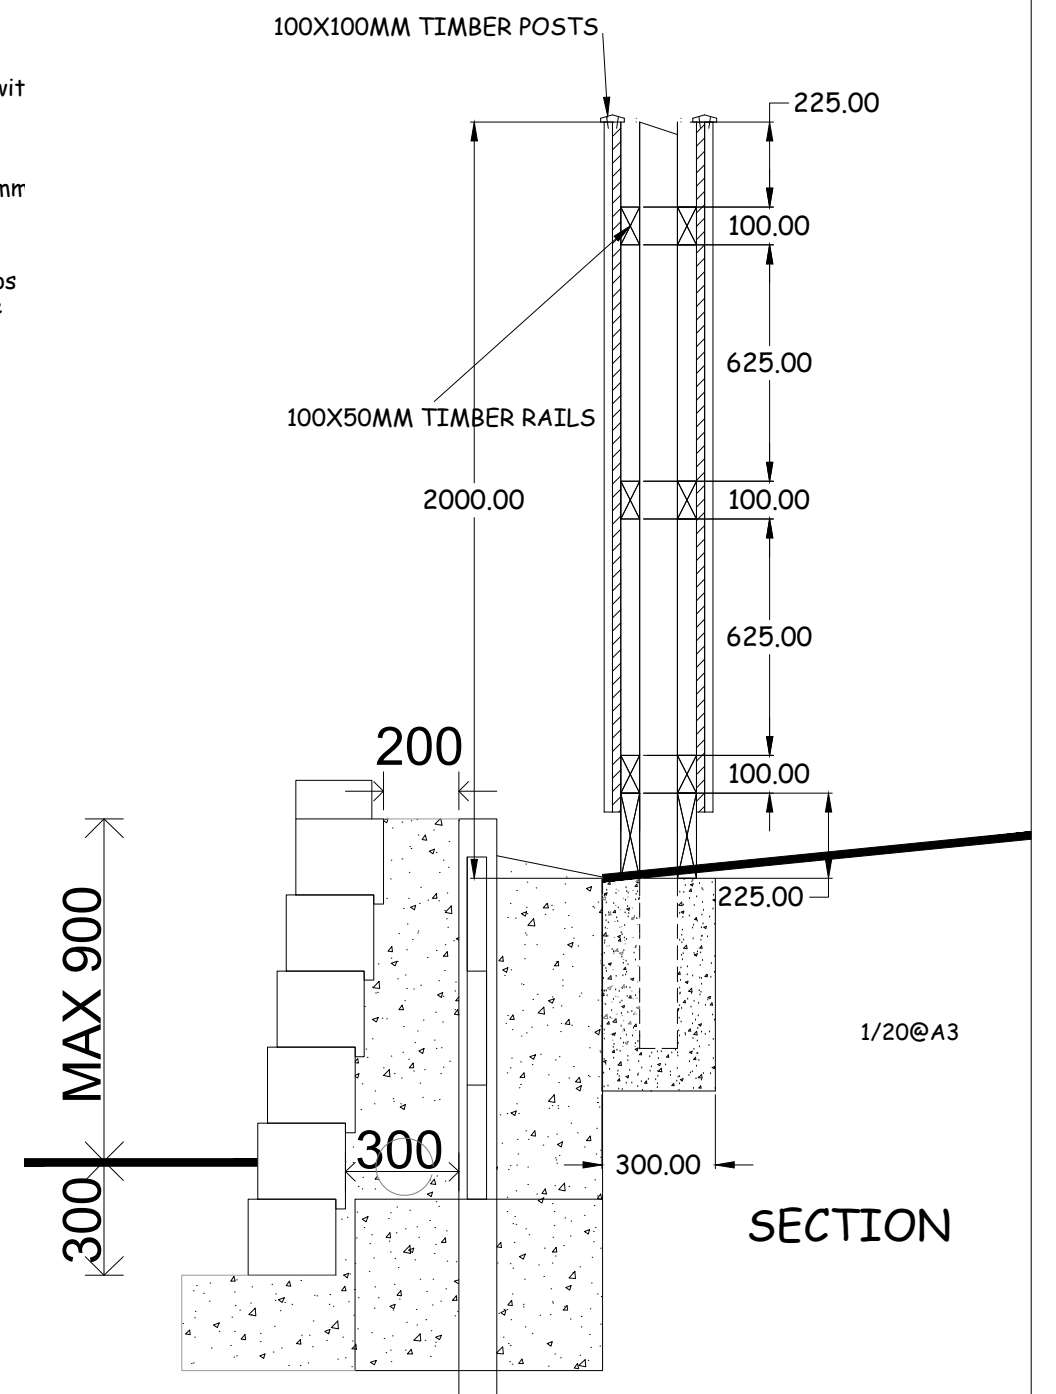
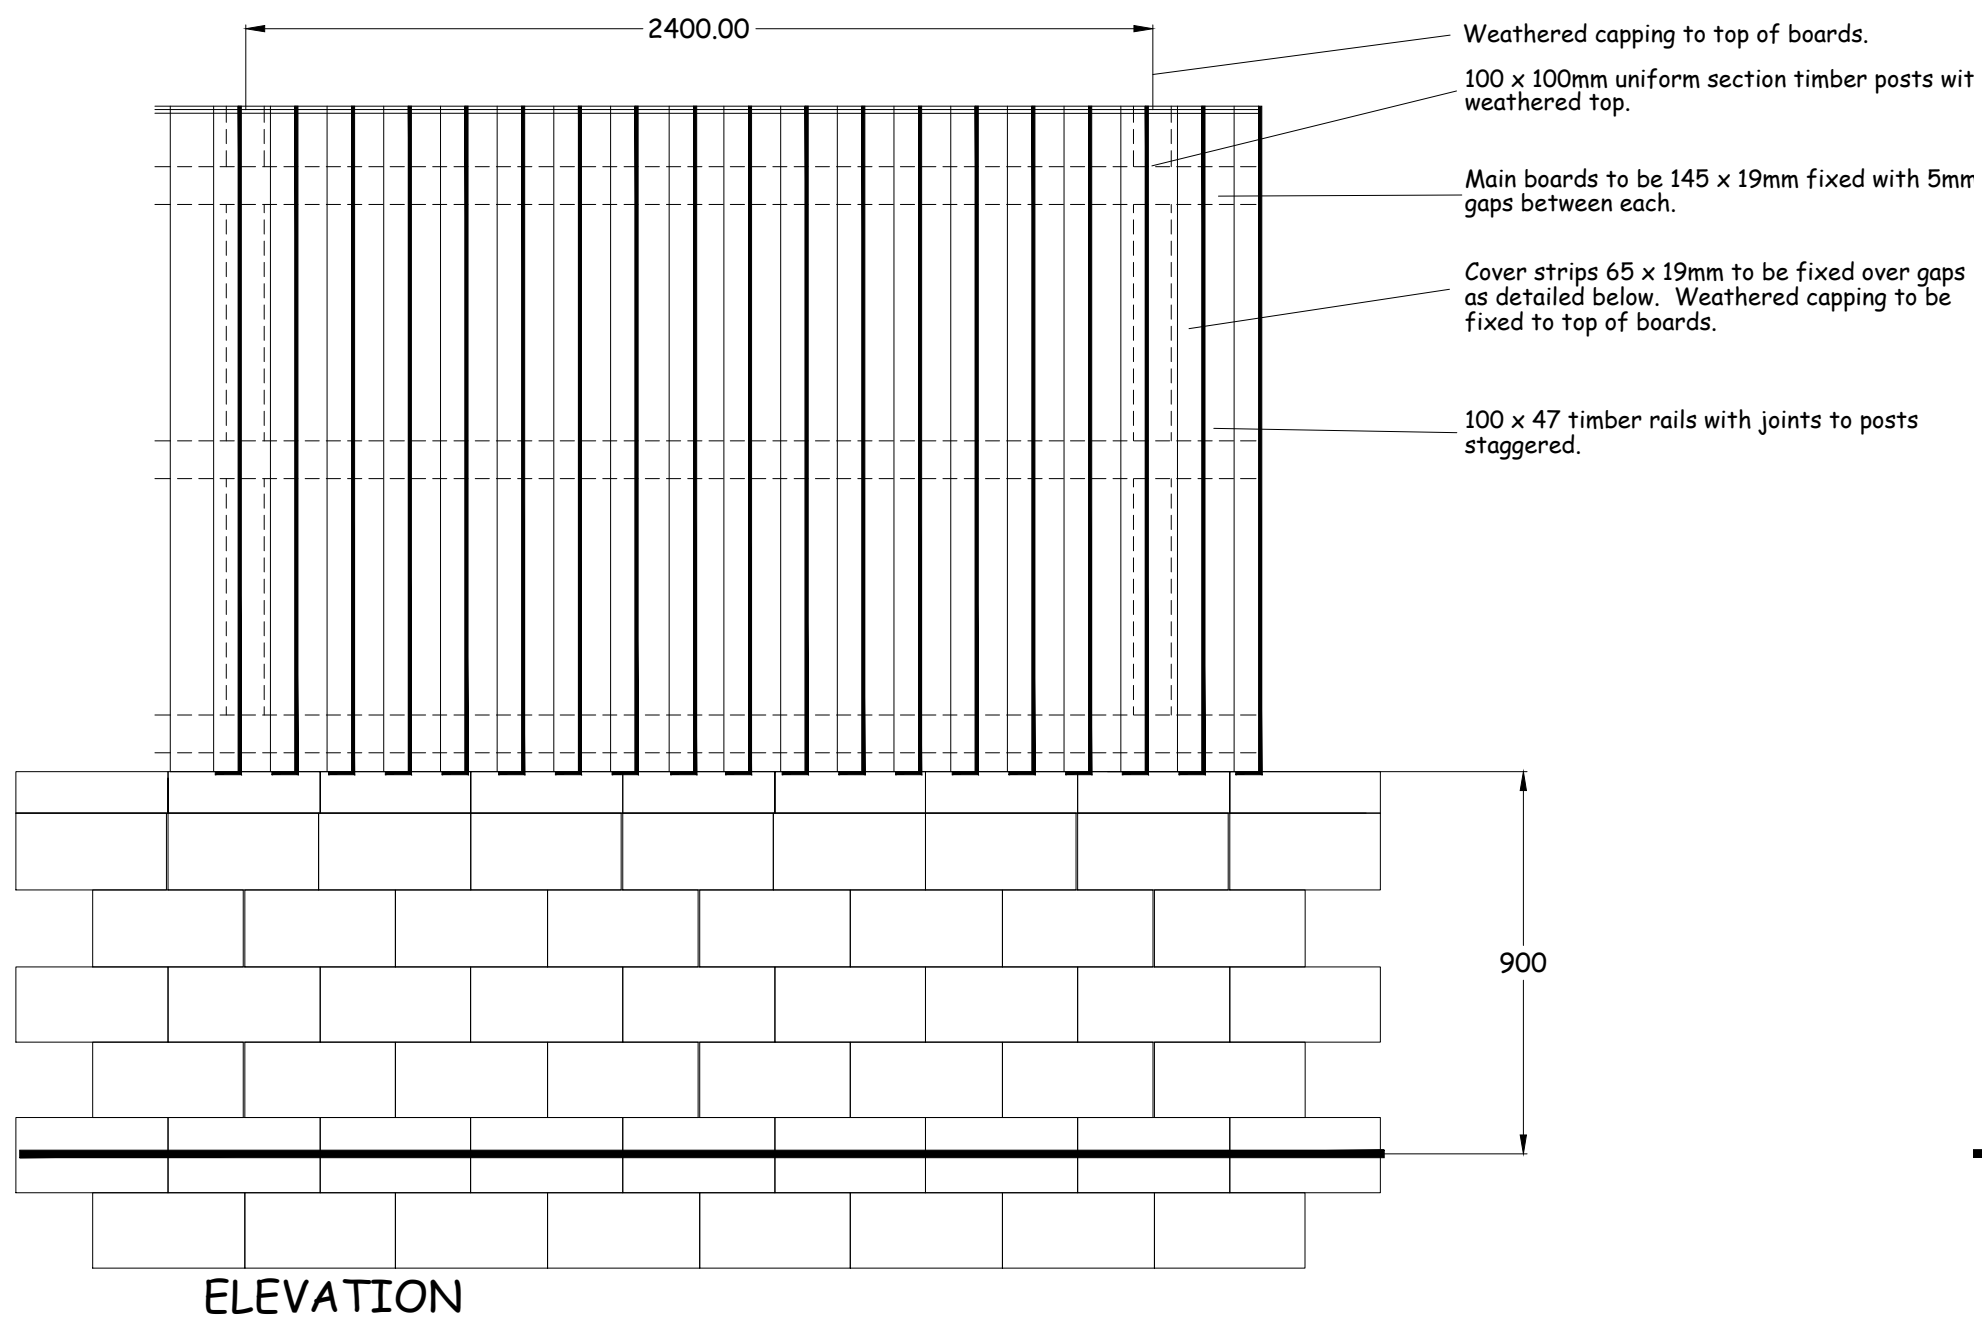


PERSIMMON
HOMES

Charles Church

Group Core Housetypes

Superstructure Detail

2m Double Sided Acoustic Fence/Wall

Drawing Number
PHNW-AF-02(02)

Date
04/11/2024

Scales 1/20@A3
1/5@A3

rev A