


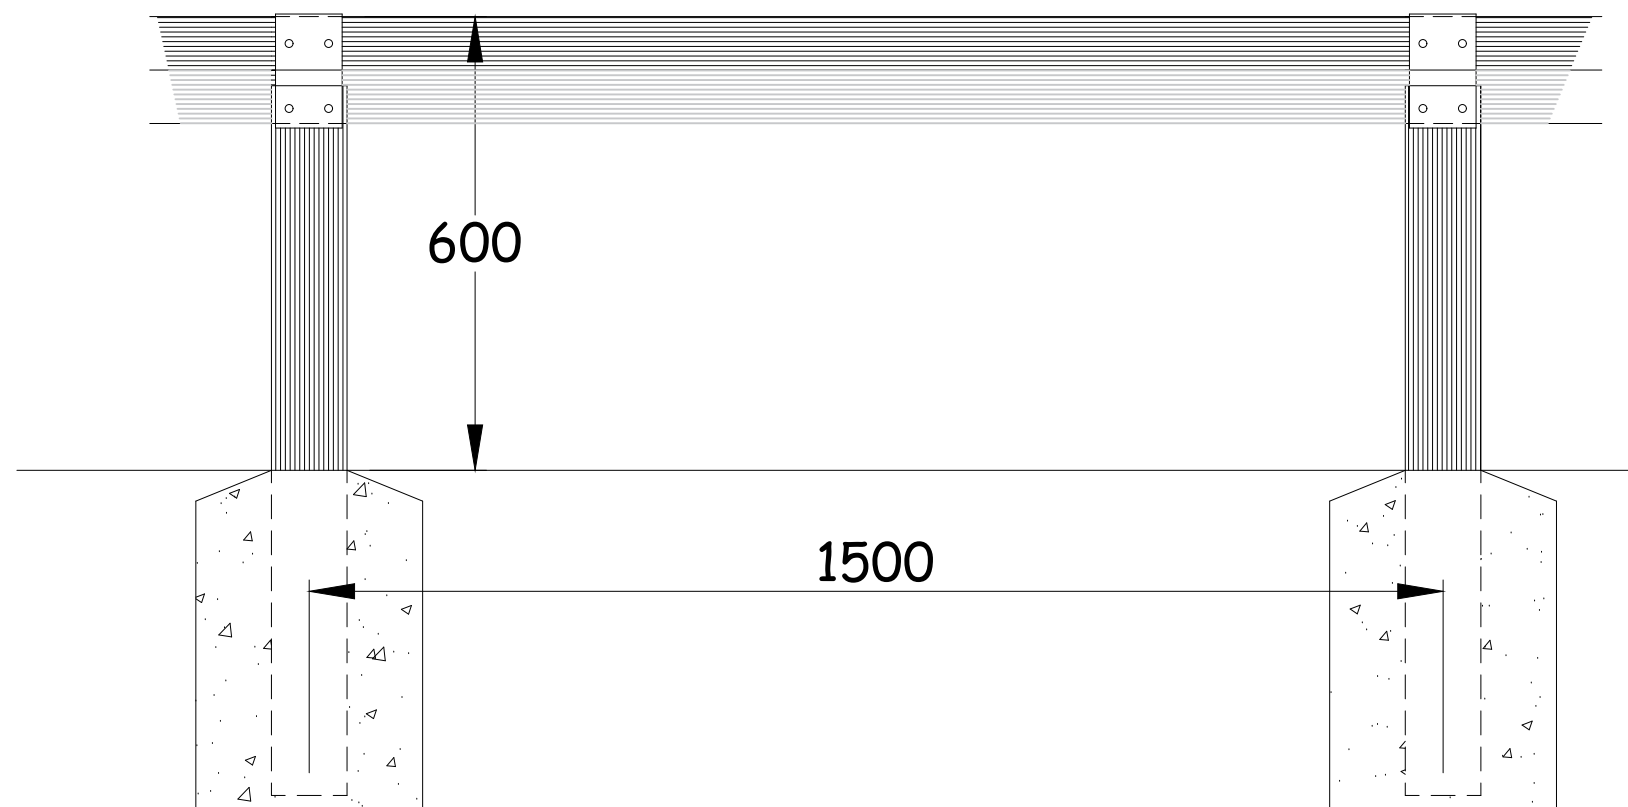


100mm square pressure treated softwood rail with joists centred on posts


Galvanised strap 100mm wide fixed with clout nails

100mm square pressure treated softwood posts at 1500mm centres

300 x 300 x 450mm deep concrete base

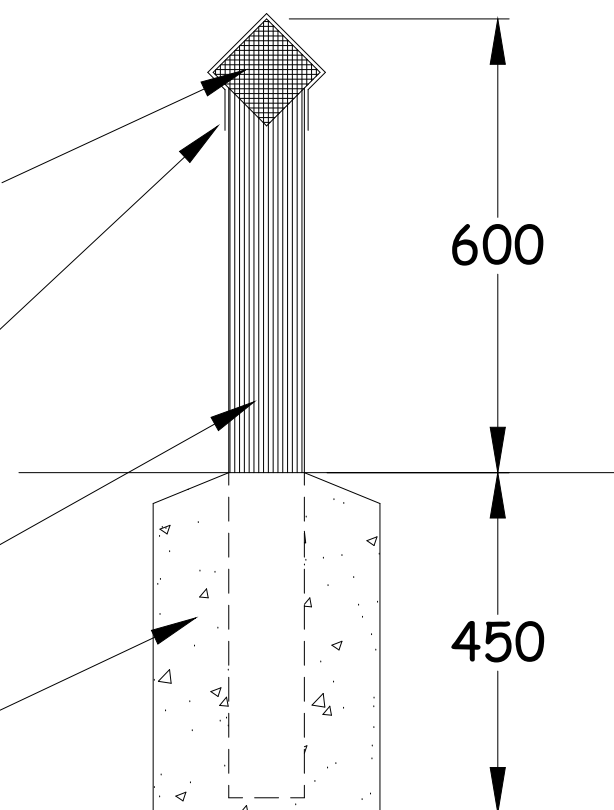

Charles Church

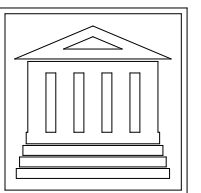

PERSIMMON
HOMES

Group Core Housetypes

Superstructure Detail

600mm Knee Rail

Drawing Number
PHNW-KR-01

Date
07/09/2016

Scale
1/10@A3

rev