


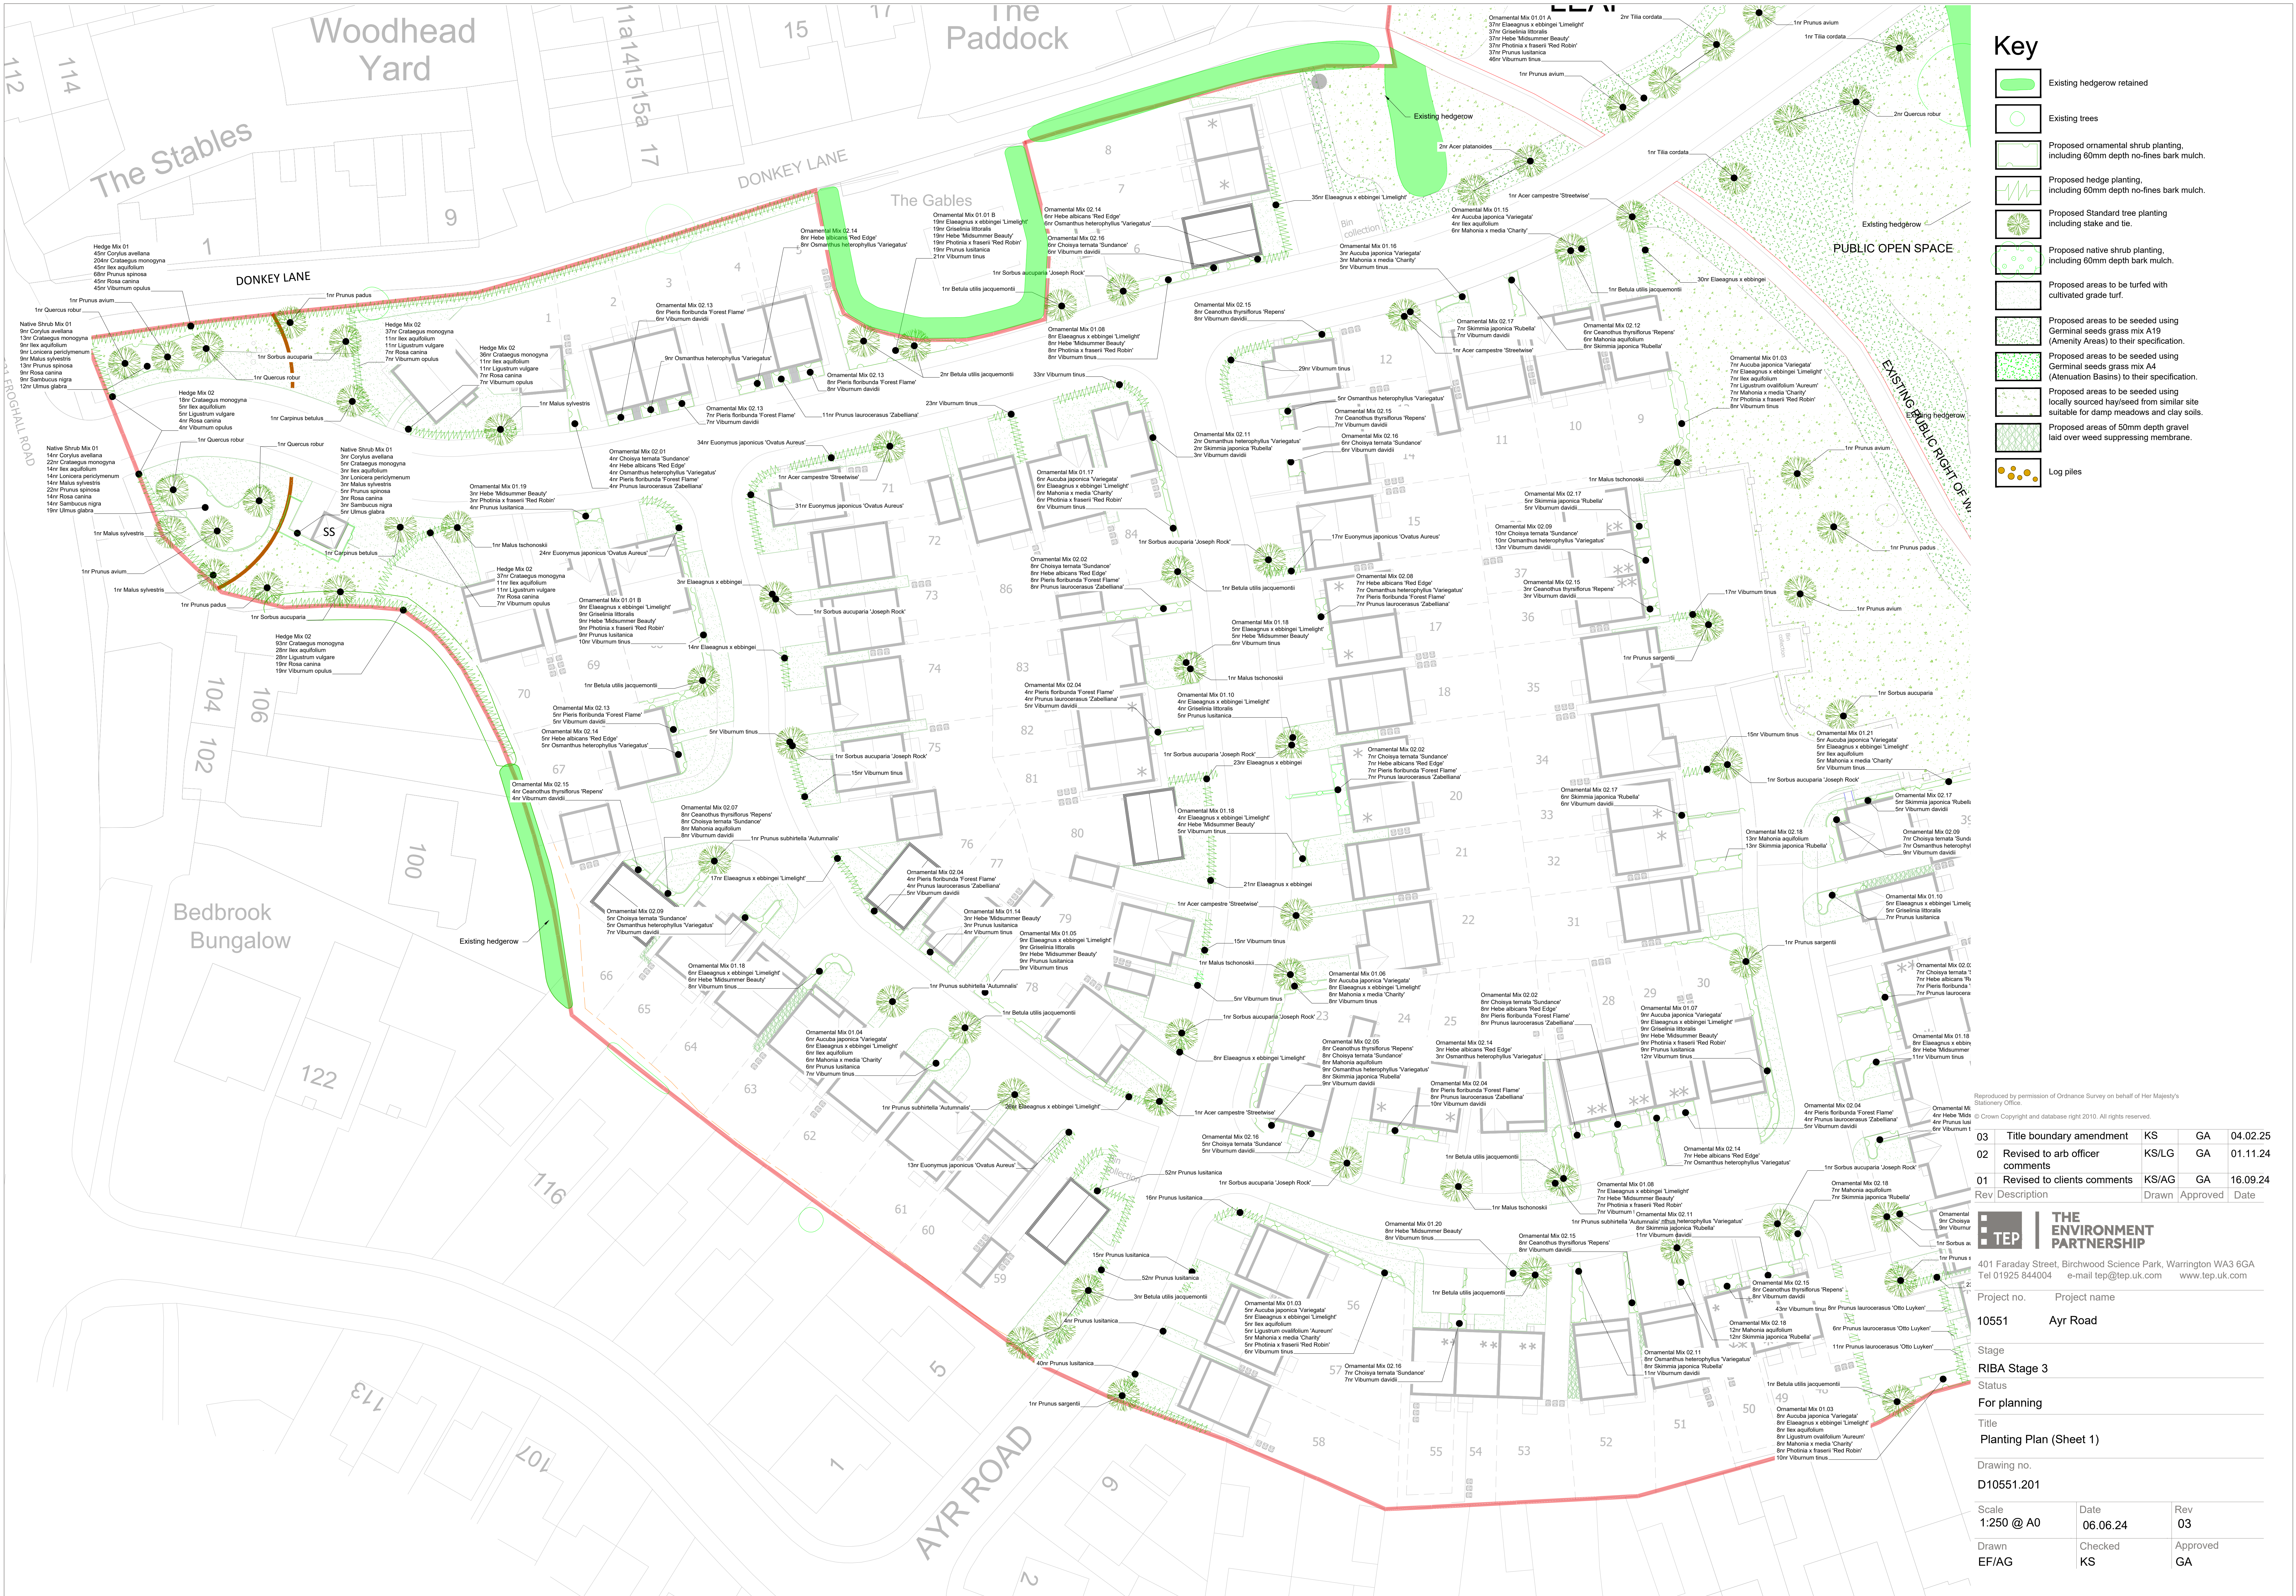

## Key

- Existing hedgerow retained
- Existing trees
- Proposed ornamental shrub planting, including 60mm depth no-fines bark mulch.
- Proposed hedge planting, including 60mm depth no-fines bark mulch.
- Proposed Standard tree planting including stake and tie.
- Proposed native shrub planting, including 60mm depth bark mulch.
- Proposed areas to be turfed with cultivated grade turf.
- Proposed areas to be seeded using Germinall seeds grass mix A19 (Amenity Areas) to their specification.
- Proposed areas to be seeded using Germinall seeds grass mix A4 (Attenuation Basins) to their specification.
- Proposed areas to be seeded using locally sourced hay/seed from similar site suitable for damp meadows and clay soils.
- Proposed areas of 50mm depth gravel laid over weed suppressing membrane.
- Log piles

Reproduced by permission of Ordnance Survey on behalf of Her Majesty's Stationery Office.

© Crown Copyright and database right 2010. All rights reserved.

| Rev | Description                     | Drawn | Approved | Date     |
|-----|---------------------------------|-------|----------|----------|
| 03  | Title boundary amendment        | KS    | GA       | 04.02.25 |
| 02  | Revised to arb officer comments | KS/LG | GA       | 01.11.24 |
| 01  | Revised to clients comments     | KS/AG | GA       | 16.09.24 |

| Rev | Description                     | Drawn | Approved | Date     |
|-----|---------------------------------|-------|----------|----------|
| 03  | Title boundary amendment        | KS    | GA       | 04.02.25 |
| 02  | Revised to arb officer comments | KS/LG | GA       | 01.11.24 |
| 01  | Revised to clients comments     | KS/AG | GA       | 16.09.24 |

401 Faraday Street, Birchwood Science Park, Warrington WA3 6GA  
Tel 01925 844004 e-mail tep@tep.uk.com www.tep.uk.com

Project no. 10551 Project name Ayr Road

Stage RIBA Stage 3

Status For planning

Title Planting Plan (Sheet 1)

Drawing no. D10551.201

Scale 1:250 @ A0

Date 06.06.24

Rev 03

Drawn EF/AG

Checked KS

Approved GA