


File Location: L:\001 Jobs LIVE WIGAN\081287 - AYR ROAD, CHEADLE\PERSIMMON\GRAPH\INFRASTRUCTURE\81287\SET CAD.DWG

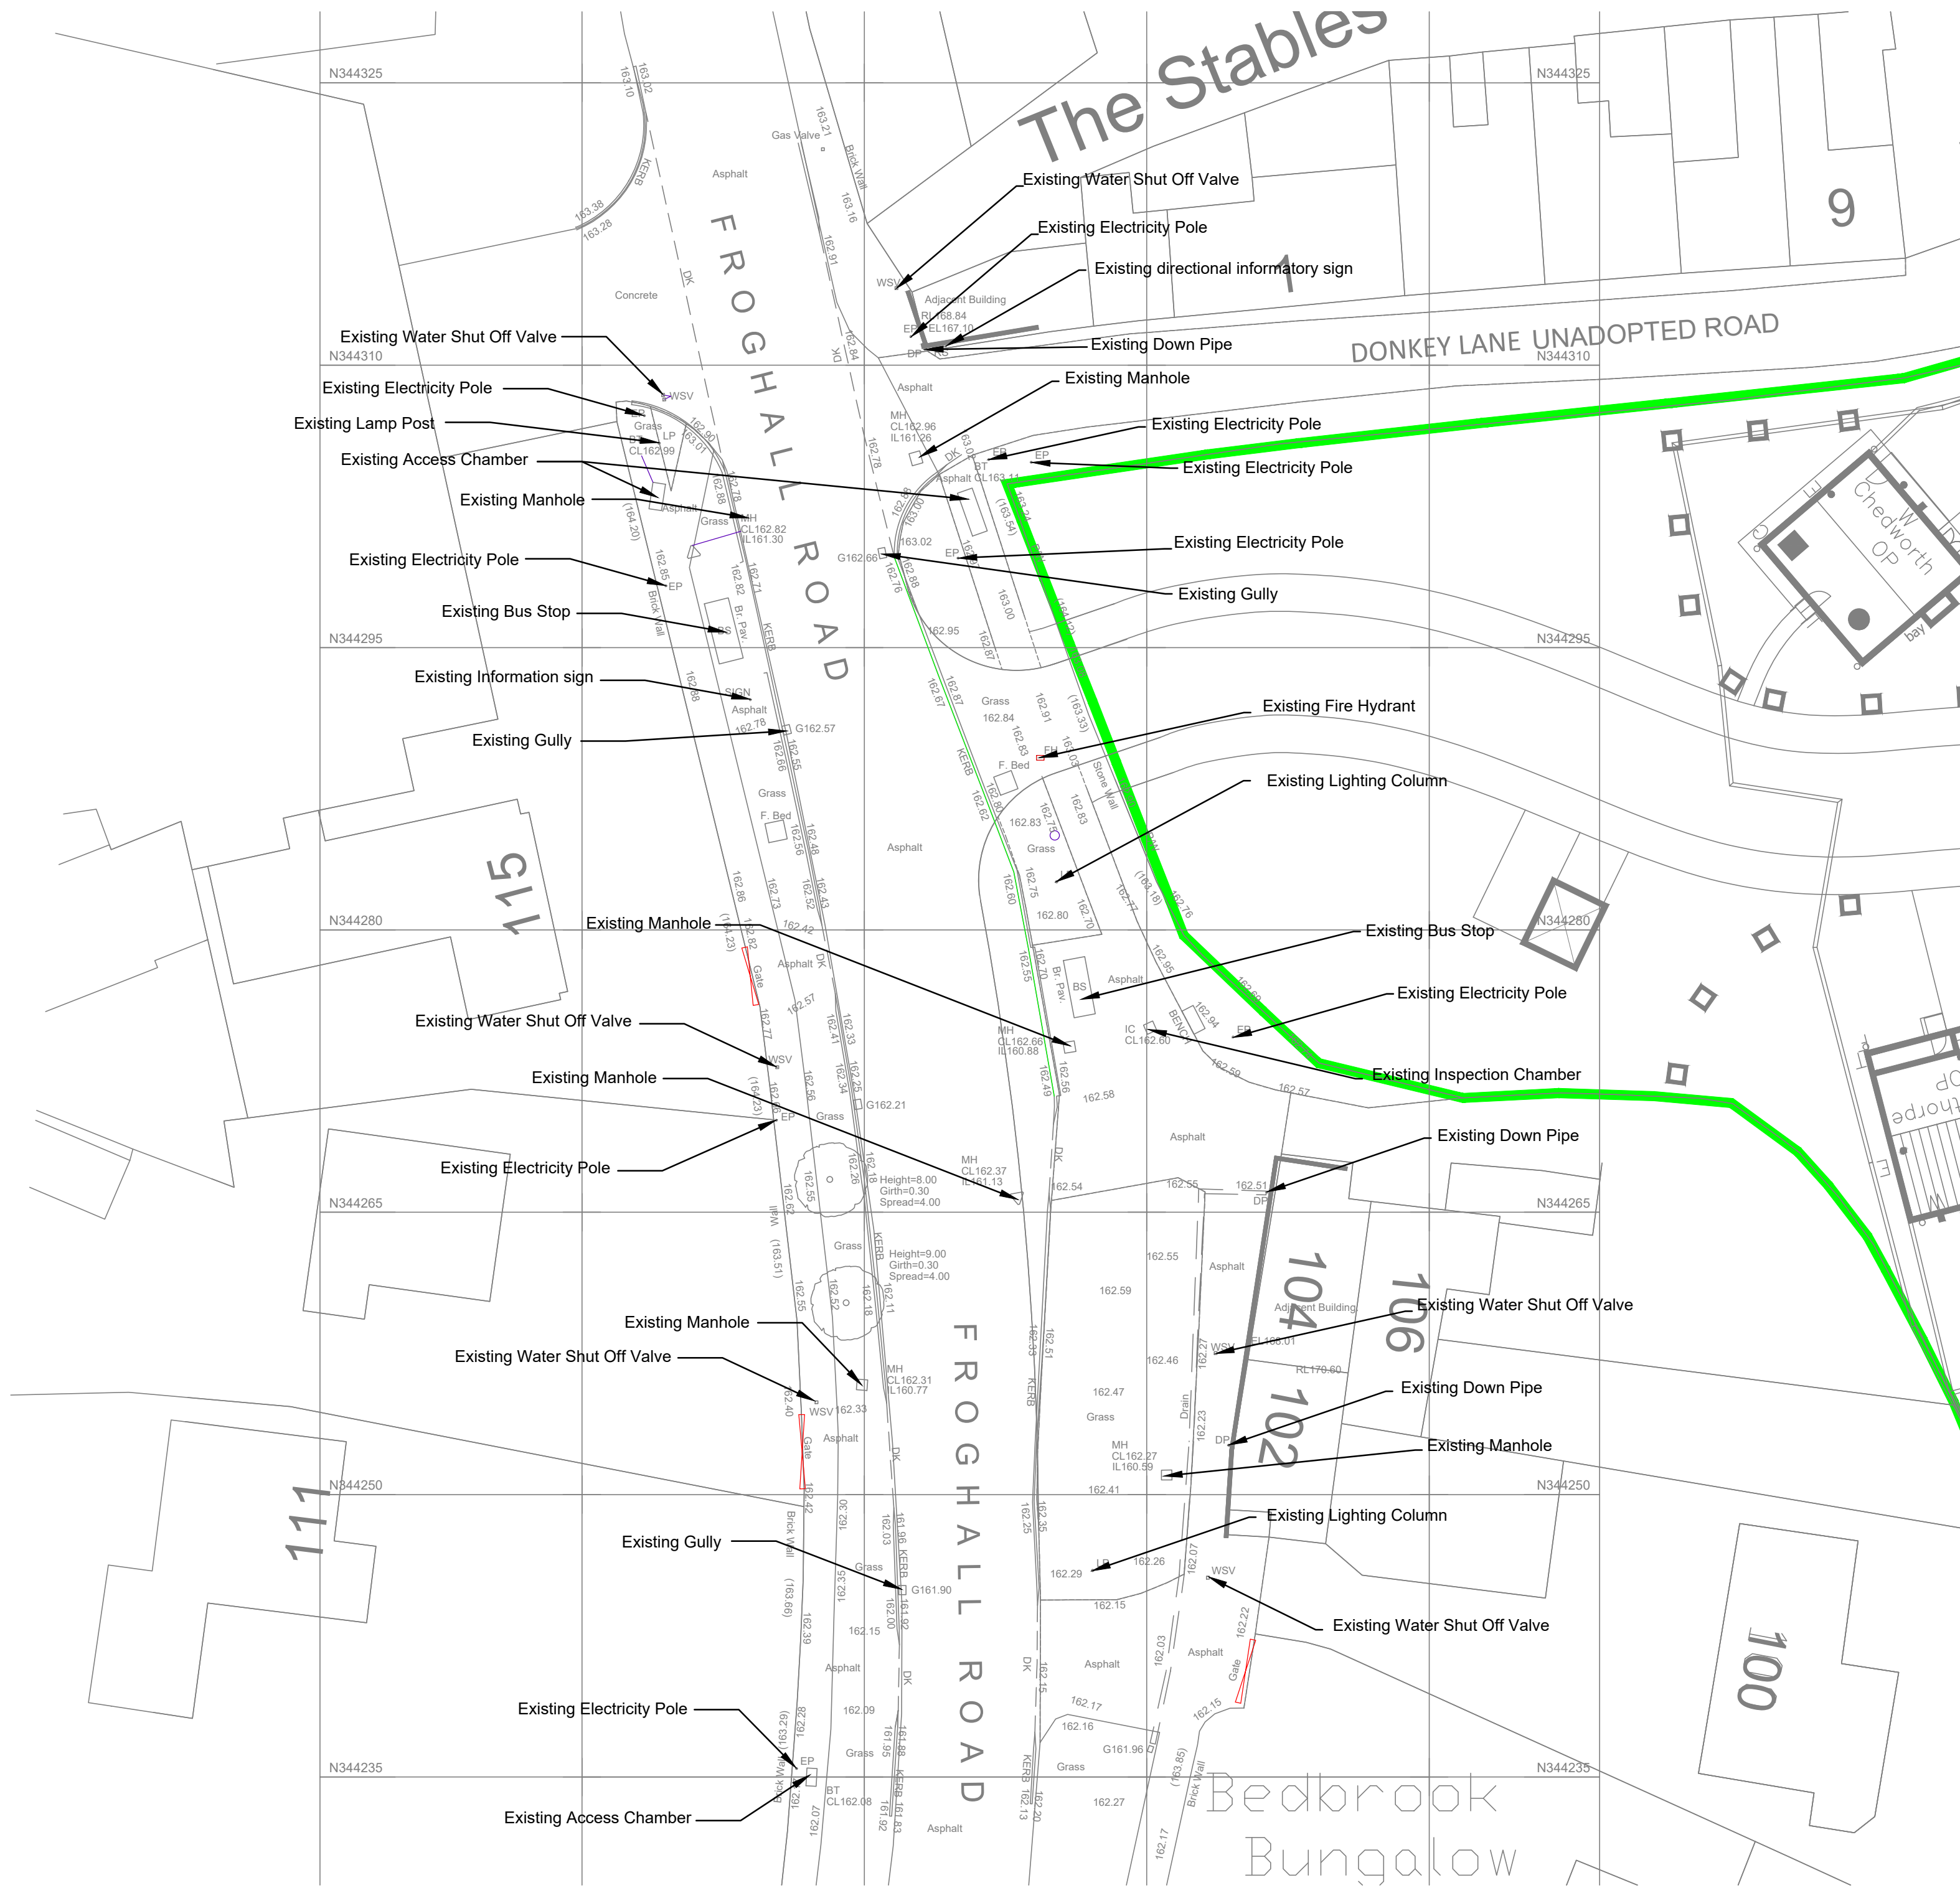

CIVIL / STRUCTURAL DESIGN RISK MANAGEMENT

Abnormal or unusual residual risks associated with the design outcomes shown on this drawing are:-

RSK LDE LTD has followed its Design Risk Management process for Hazard Elimination and Risk reduction in developing the designs shown on this drawing.
Abnormal or unusual residual risks may be shown above where it is considered that such risk may not normally be expected by competent persons engaged on work of this nature or type.

- Notes:
- This drawing shall be read in conjunction with all relevant Architects and Engineers drawings.
 - Levels are in relation to G.P.S
 - The setting out grid is based on the topographical survey grid established by RSK 193576-T-01-Frogghall Road.

P1	24.04.20	FIRST ISSUE	GPY	MAR	
Rev.	Date	Amendment	Drawn	Chkd.	Appd.

LAND & DEVELOPMENT ENGINEERING LTD

Spring Lodge
172 Chester Road
Helsby
Cheshire, WA6 0AR
United Kingdom

Tel: +44 (0) 1928 726006
Fax: +44 (0) 1928 725633
Email: lde@rsk.co.uk
Web: www.rsk.co.uk

Client					
Project Title					
Ayr Road Cheadle					
Status					
DETAILED DESIGN					
Drawing Title					
Topographical Survey Information					
Drawn	Date	Checked	Date	Approved	Date
GPY	APR 20	MAR	APR 20		
Scale	Orig Size	Dimensions			
1:250	A1				
Project No.			Drawing File		
881287					
Drawing No.				Rev.	
41-03				P1	