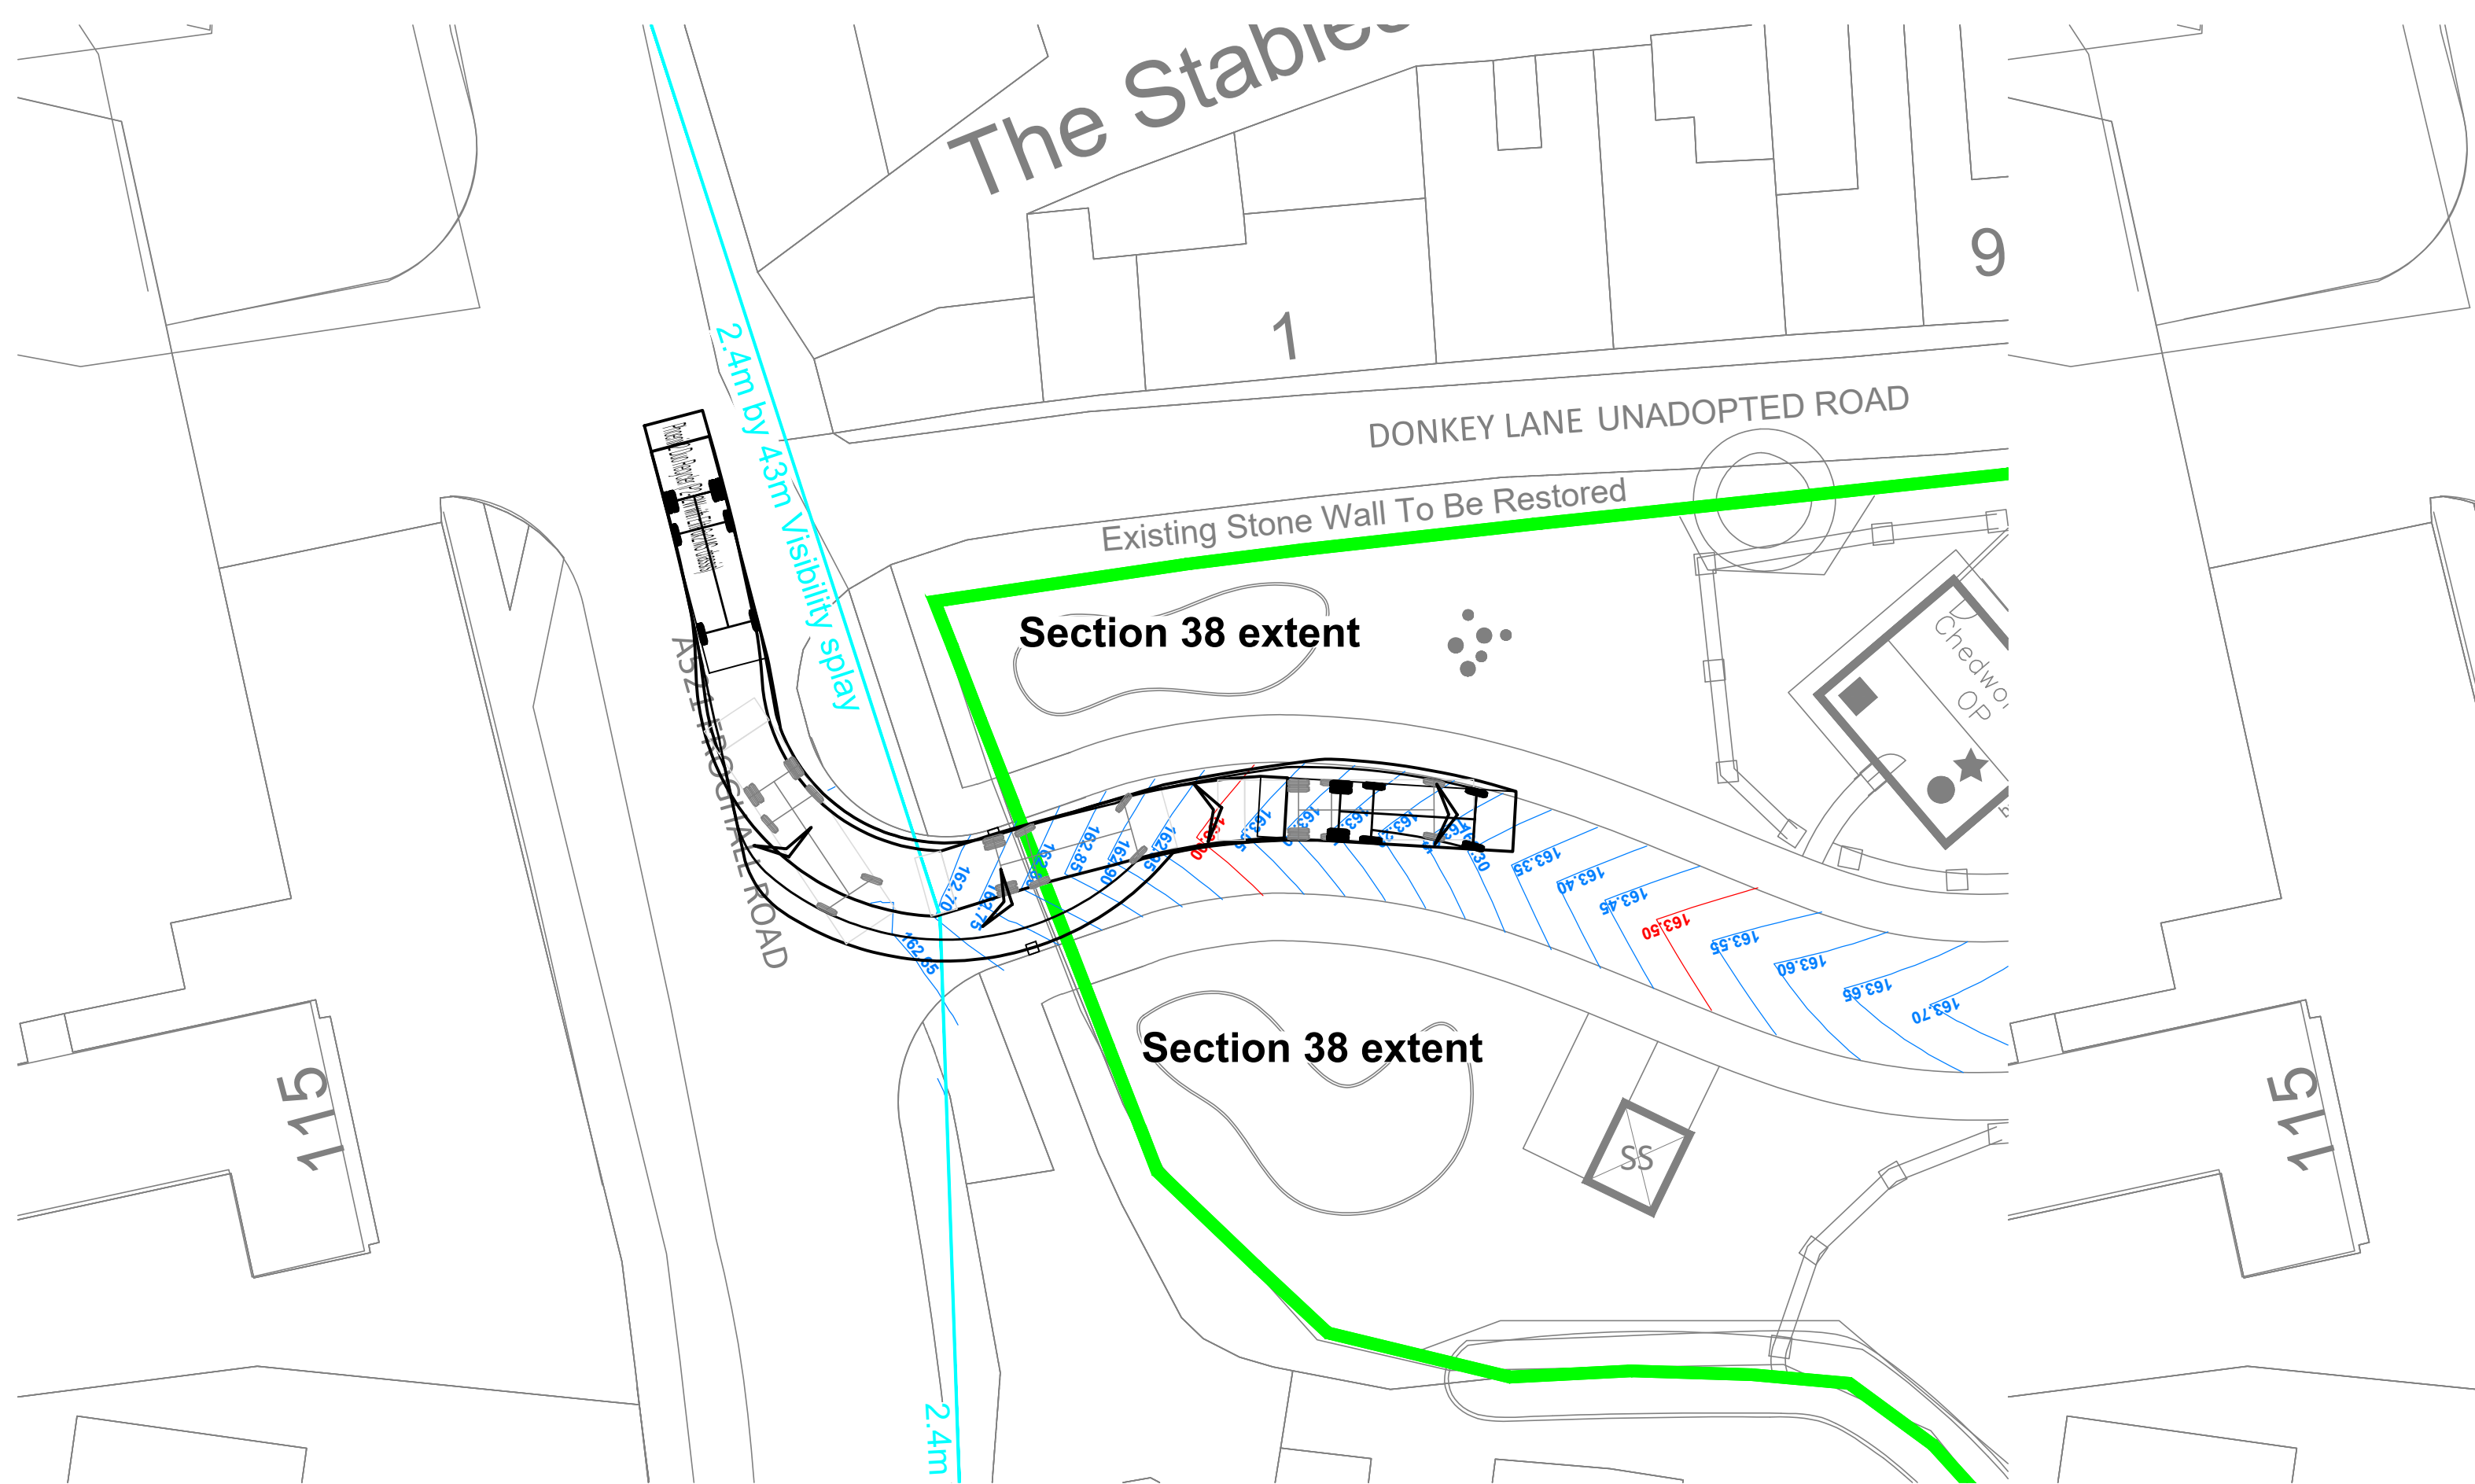


[illegible]

The Stables

1

DONKEY LANE UNADOPTED ROAD

Existing Stone Wall To Be Restored

Section 38 extent

2.4m by 43m Visibility splay

2.4m

SS

Chedworth


Notes:


1. This drawing shall be read in conjunction with all relevant Architects and Engineers drawings.
2. Levels are in relation to G.P.S
3. The setting out grid is based on the topographical survey grid established by RSK 193576-T-01-Froggall Road.

Abnormal or unusual residual risks associated with the design outcomes shown on this drawing are:-

RSK LDE LTD has followed its Design Risk Management process for Hazard Elimination and Risk reduction in developing the designs shown on this drawing.
Abnormal or unusual residual risks may be shown above where it is considered that such risk may not normally be expected by competent persons engaged on work of this nature or type.


All Existing Services to be confirmed prior to any works on site commencing.

Note: The highway works are subject to Technical Approval from Staffordshire County Council and may therefore change.

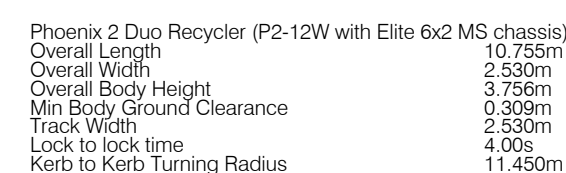

LAND & DEVELOPMENT ENGINEERING LTD

Spring Lodge	Tel: +44 (0) 1928 726006
172 Chester Road	Fax: +44 (0) 1928 725633
Helsby	Email: ld@rsk.co.uk
Cheshire, W6A 0AR	Web: www.rsk.co.uk
United Kingdom	

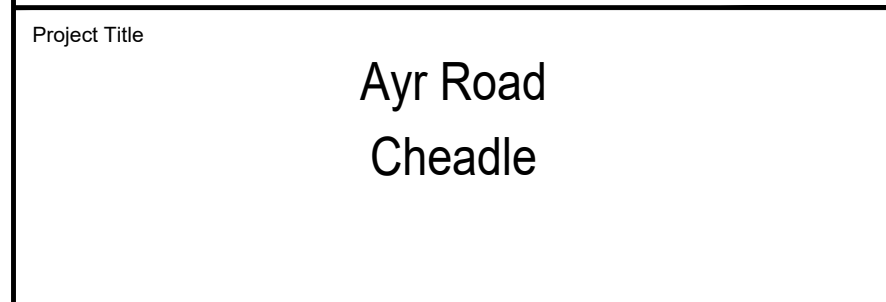

Drawn LGS	Date MAY 22	Checked MAR	Date MAY 22	Approved	Date
Scale As Shown	Orig Size A1		Dimensions		
Project No. 881287			Drawing File		
Drawing No. 41-06				Rev. P1	