

CIVIL / STRUCTURAL DESIGN RISK MANAGEMENT


Abnormal or unusual residual risks associated with the design outcomes shown on this drawing are:-

RSK LDE LTD has followed its Design Risk Management process for Hazard Elimination and Risk reduction in developing the designs shown on this drawing.
Abnormal or unusual residual risks may be shown above where it is considered that such risk may not normally be expected by competent persons engaged on work of this nature or type.

Note: The drainage works are subject to Technical Approval from Severn Trent and may therefore change

Proposed SW Drainage
16.456m³ Flood volume

Notes
1. To be read in conjunction with surface water drainage simulations for the project.

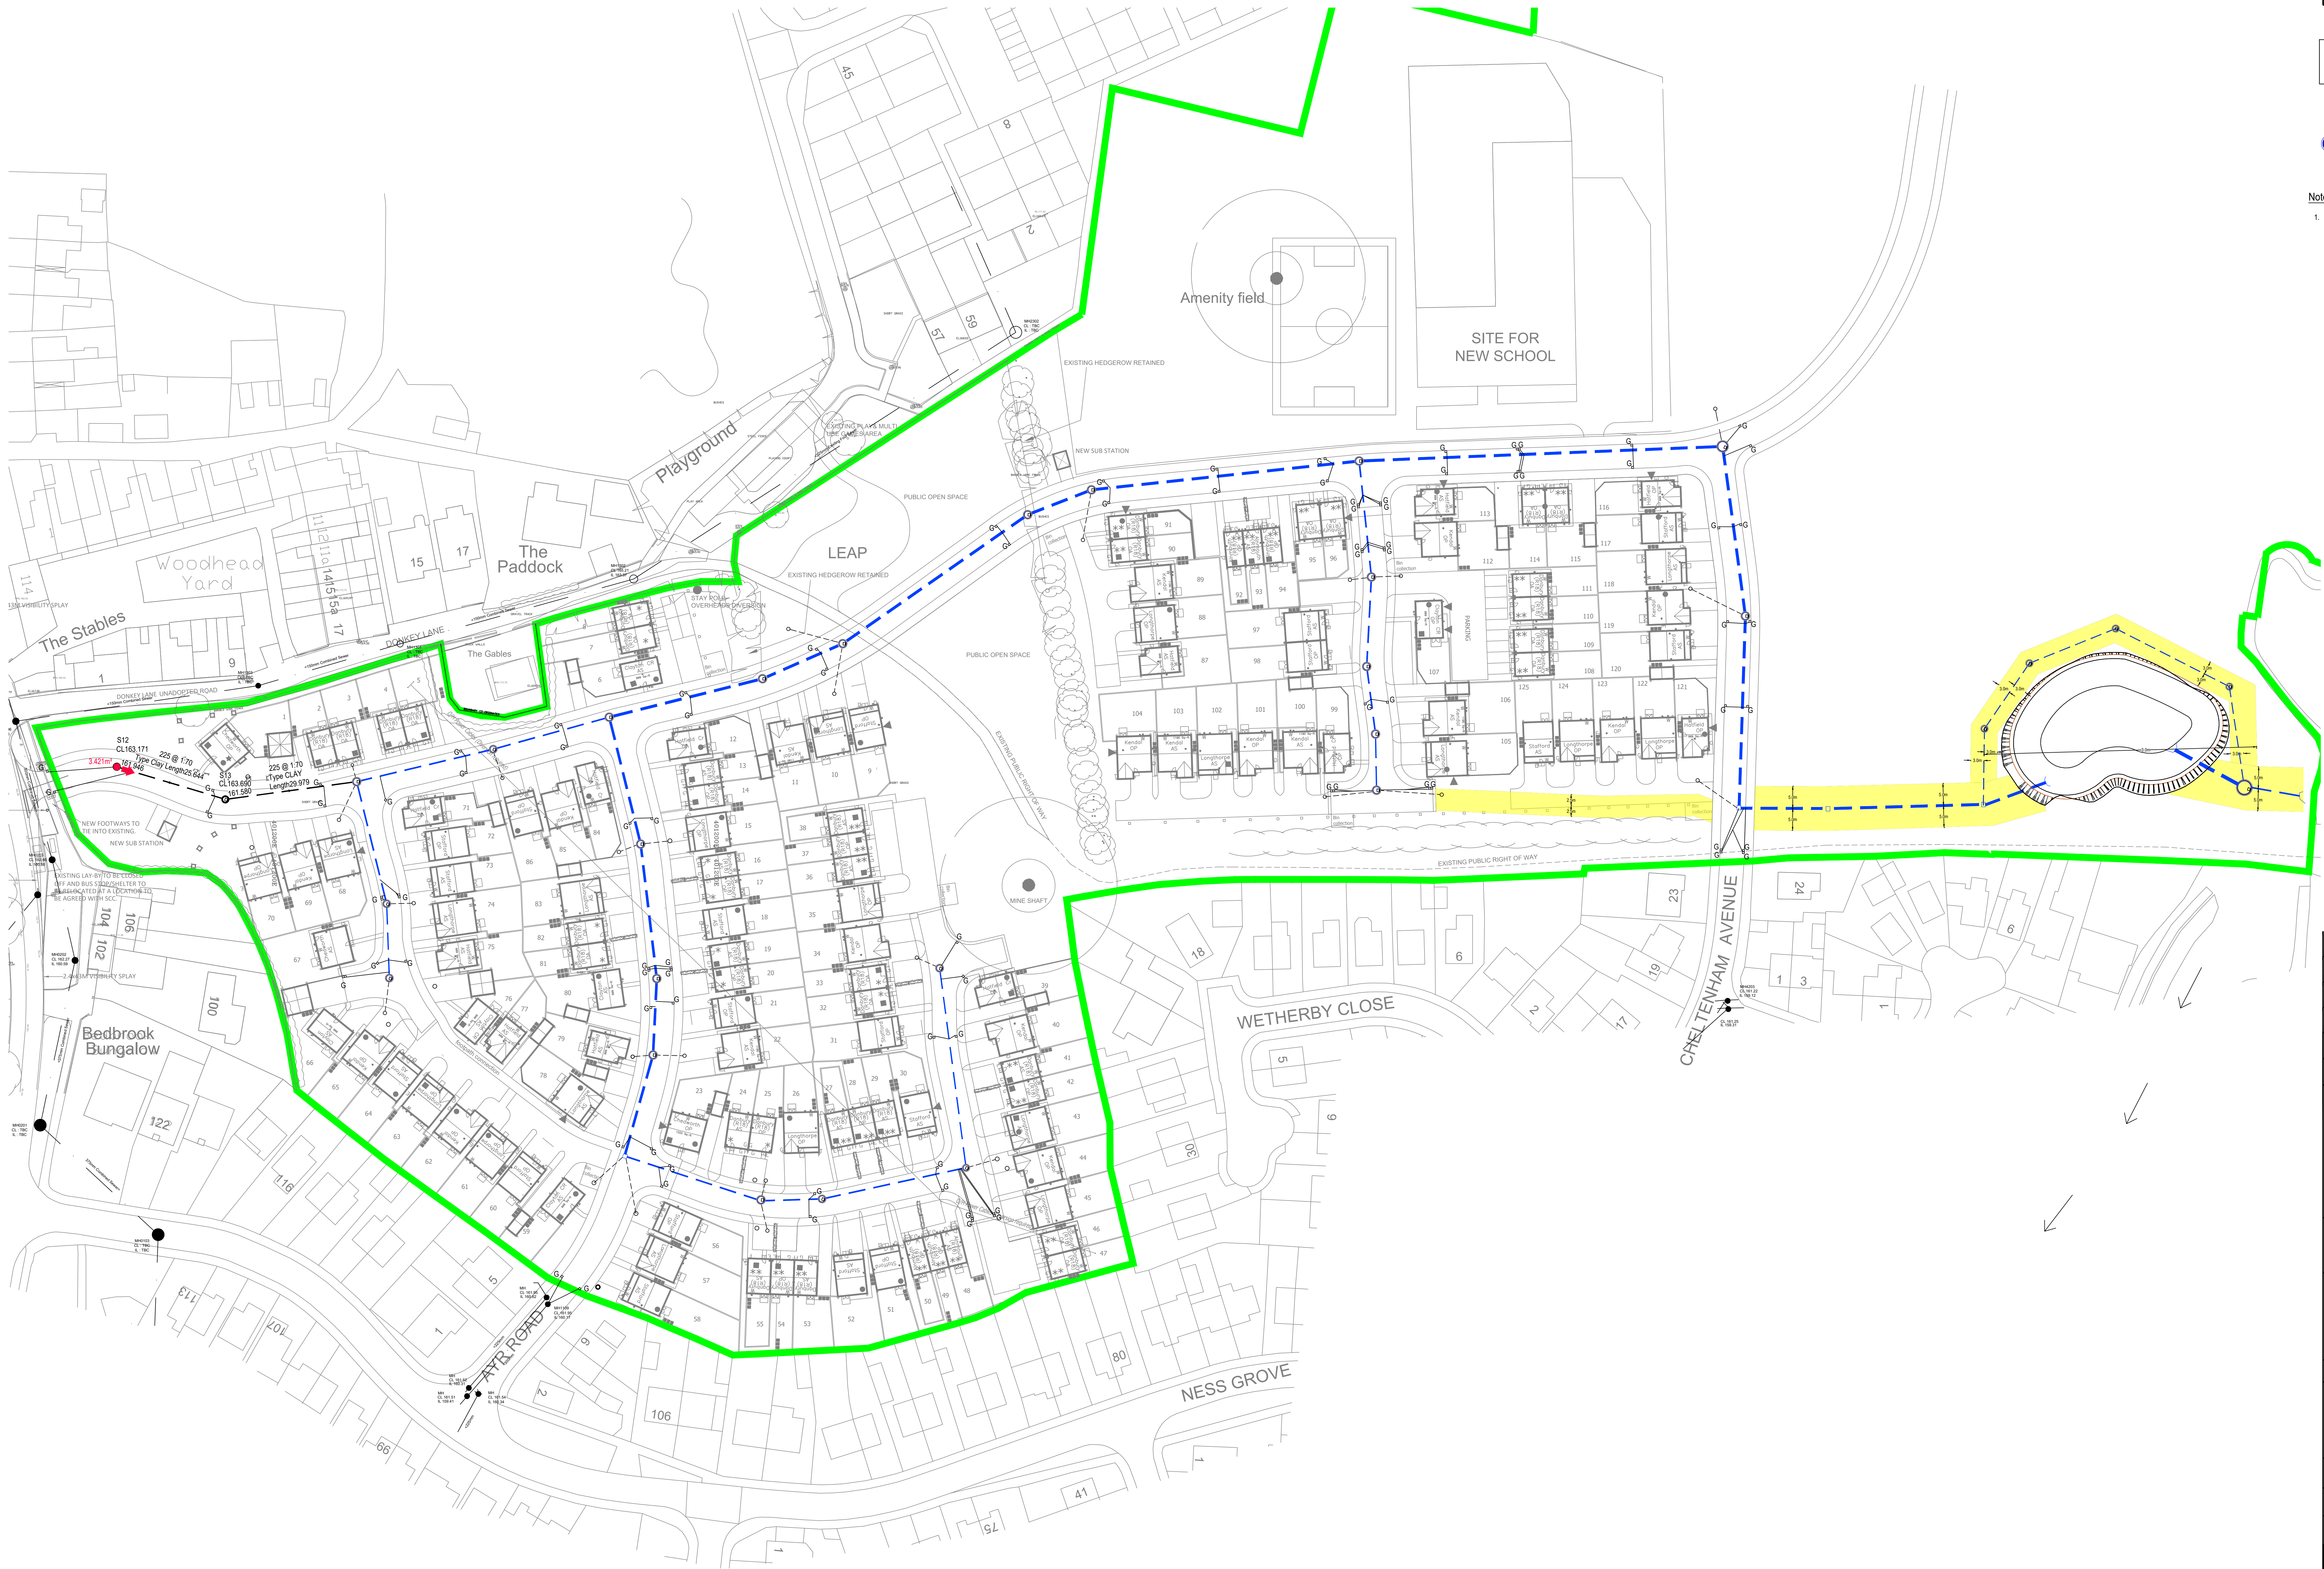

P4	20.04.21	Updated to suit Arney Drainage Comments Rev B	LGS	MAR
P3	03.02.21	Updated to suit layout Rev 24	LGS	MAR
P2	01.12.20	Updated to suit highways comments	LGS	MAR
P1	22.02.19	First Issue	GPY	MAR
Rev.	Date	Amendment	Drawn	Chkd. Appd.

RSK

LAND & DEVELOPMENT ENGINEERING LTD

Spring Lodge
172 Chester Road
Helsby
Cheshire, W14 6UR
United Kingdom

Tel: +44 (0) 1629 726006
Fax: +44 (0) 1629 726053
Email: lde@rsk.co.uk
Web: www.rsk.co.uk

Client

PERSIMMON

Project Title

Ayr Road
Cheadle

Status

DETAILED DESIGN

Drawing Title

Overland Flood Flow

Drawn

GPY

Date

Feb 19

Checked

MAR

Date

Feb 19

Approved

Date

Scale

1:500

Orig Size

A0

Dimensions

m

Project No.

881287

Drawing File

Drawing No.

40-11

Rev.

P4

Scale 1:500

0510152025m