



Abnormal or unusual residual risks associated with the design outcomes shown on this drawing are:-

RSK LDE LTD has followed its Design Risk Management process for Hazard Elimination and Risk reduction in developing the designs shown on this drawing.
Abnormal or unusual residual risks may be shown above where it is considered that such risk may not normally be expected by competent persons engaged on work of this nature or type.

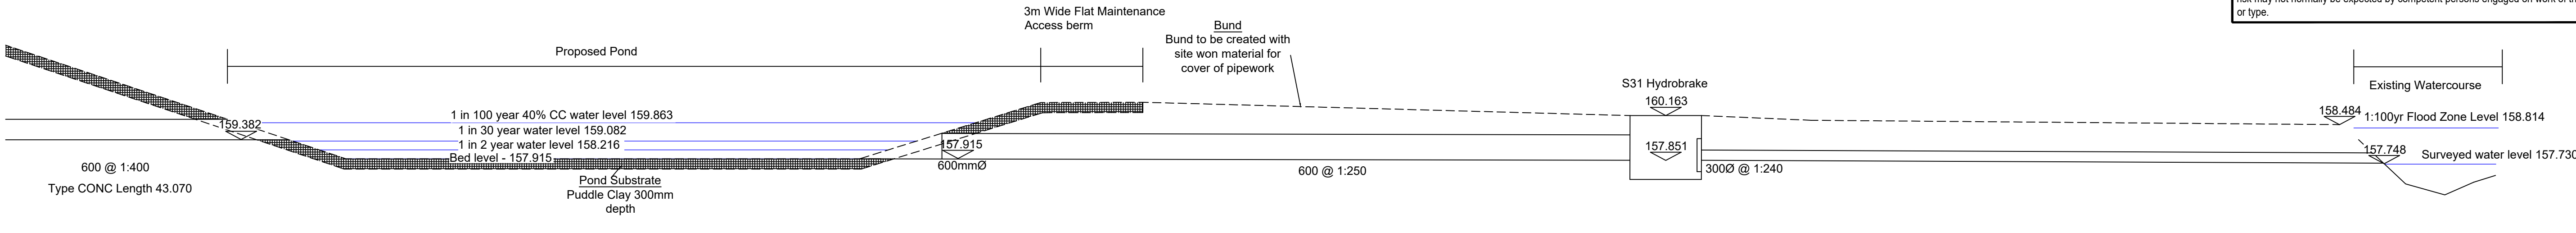

Basin Section
Scale 1:100

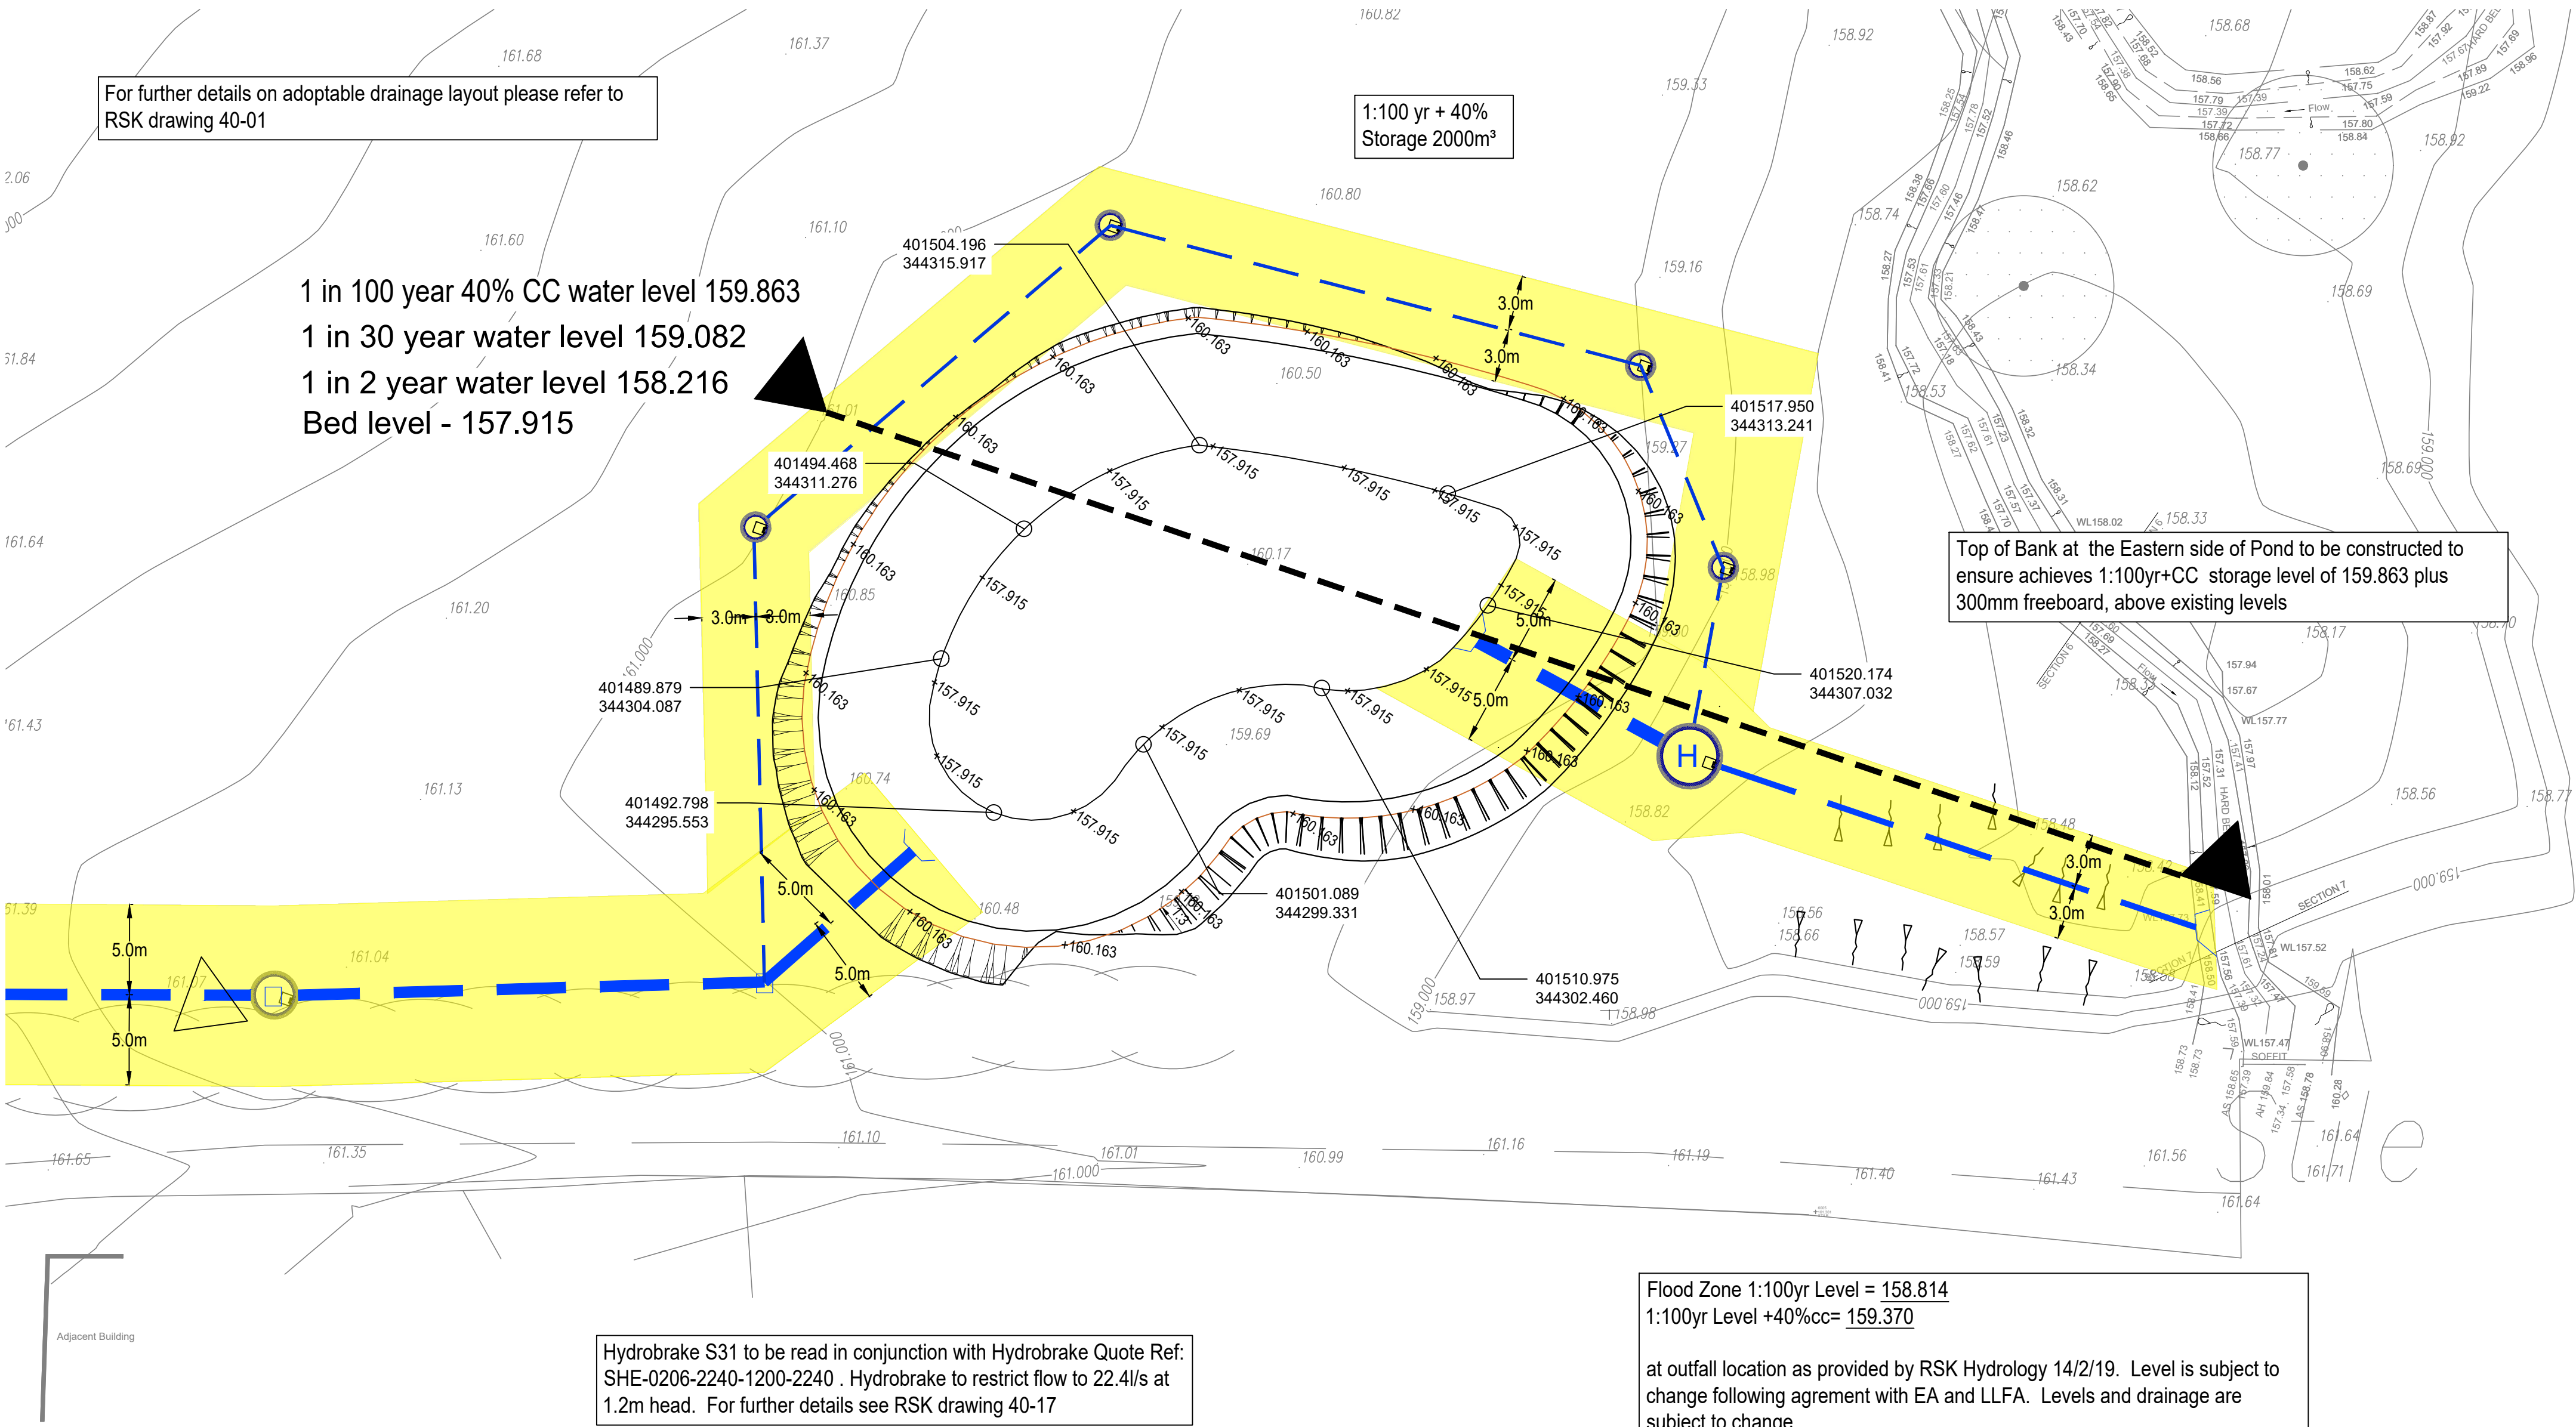

Basin Plan
Scale 1:250

Rev.	Date	Amendment	Drawn	Chkd.	Appd.
P5	16.06.21	Updated in accordance with pond amendment	LGS	MAR	
P4	03.02.21	Updated in accordance with pond amendment	LGS	MAR	
P3	25.01.21	Updated in accordance with pond amendment	TG	MAR	
P2	05.03.19	Amended to new pond design & FW 304 to F307	EP	GPY	
P1	22.02.19	First Issue	GPY	MAR	

RSK

LAND & DEVELOPMENT ENGINEERING LTD

Spring Lodge
172 Chester Road
Healdby
Cheshire, WA6 0AR
United Kingdom
Tel: +44 (0) 1928 726006
Fax: +44 (0) 1928 725633
Email: lde@rsk.co.uk
Web: www.rsk.co.uk

Client
PERSIMMON

Ayr Road
Cheadle

First Issue

Pond Detail

Drawn	Date	Checked	Date	Approved	Date
GPY	Feb 19	MAR	Feb 19		
Scale	Orig Size	Dimensions			
AS NOTED	A1	m			
Project No			Drawing File		
881287					
Drawing No.					Rev.
40-19					P5

Scale 1:250
0 2.5 5 7.5 10 12.5m