


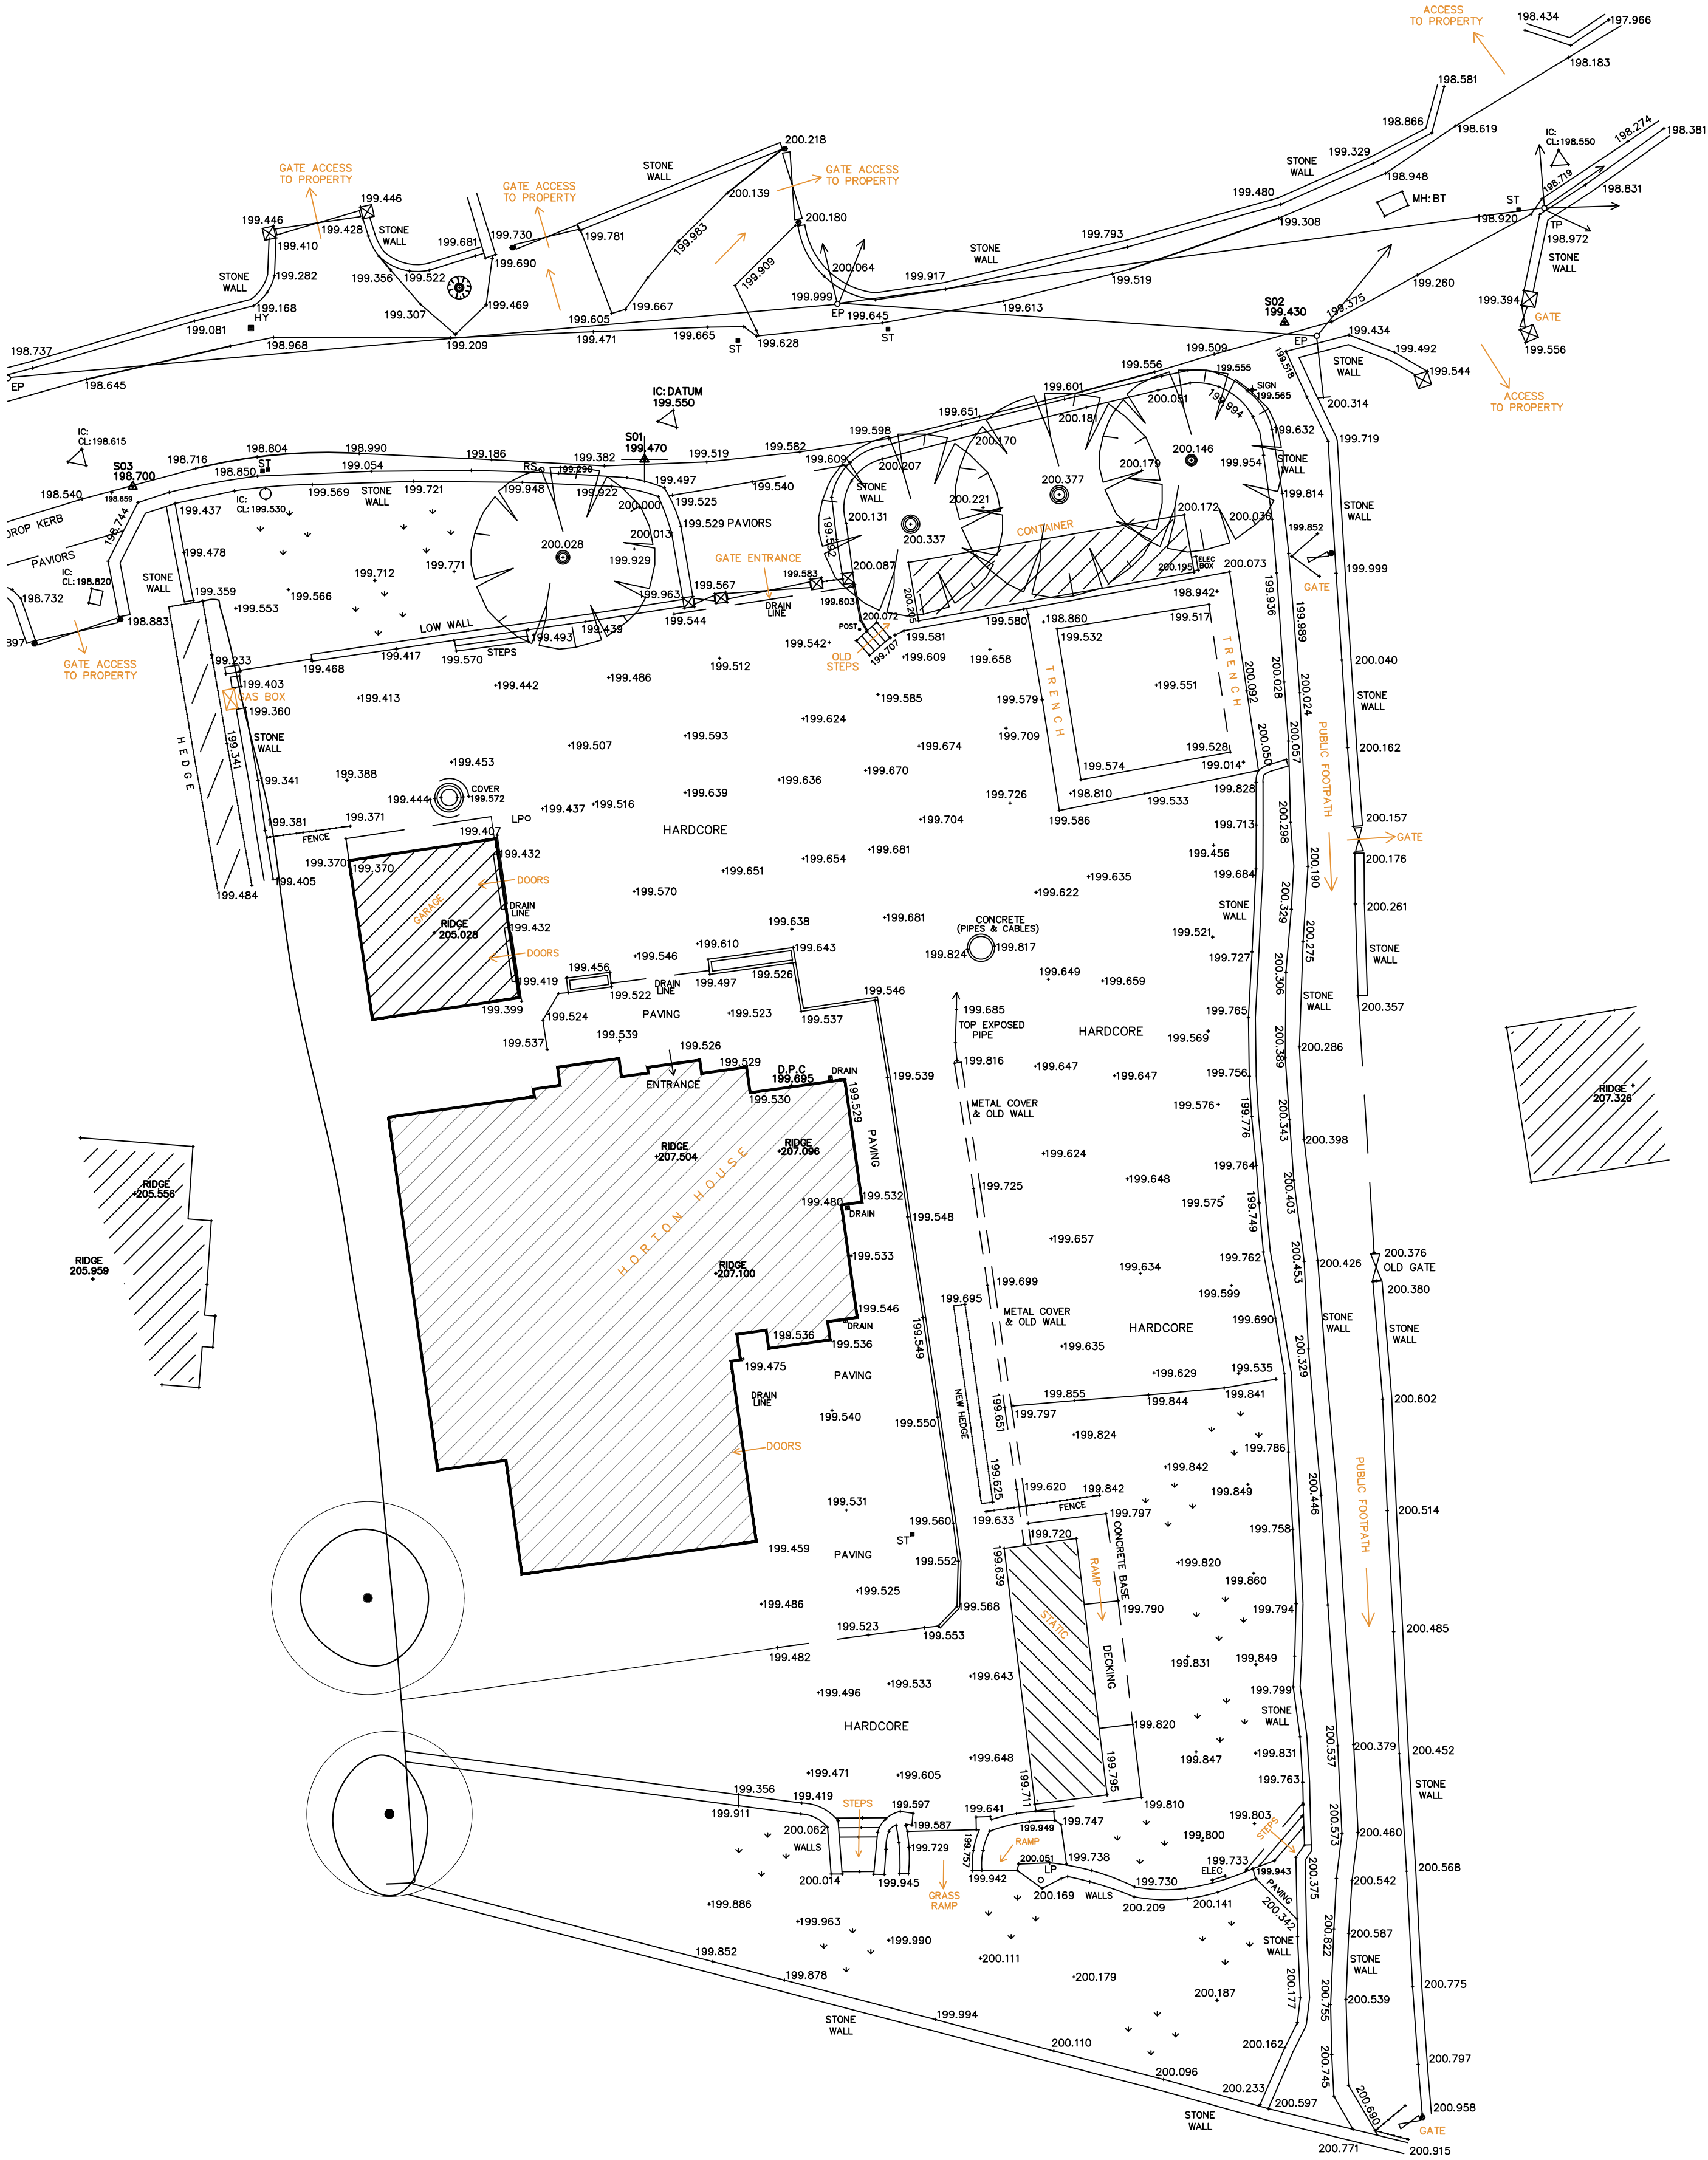

Existing Site Layout Plan 1:200



Proposed Site Layout Plan 1:200

A	18.02.25	JB	-	Amendment to design following emails to planning officer
Rev	Date	Drawn	Checked	Description

Client	Mr Bob Eggington	Scale	1:200	Paper Size	A1	Date	19.03.24
Project	Proposed Dwelling, The Meadows	Drawn	JB	Checked	-	Stage	PLANNING
Drawing Title	Site Layout Plans	Job Number	23046	Drawing No.	2	Revision	A
As Proposed							

James Bell Architecture Ltd

Rural Architecture & Residential Property

Barn Studio, Lightfoot Green Farm, School Lane, Brereton, Cheshire, CW11 1RT, Tel: 01477 500155, admin@jamesbellarchitecture.com

Proposed Dwelling, The Meadows