
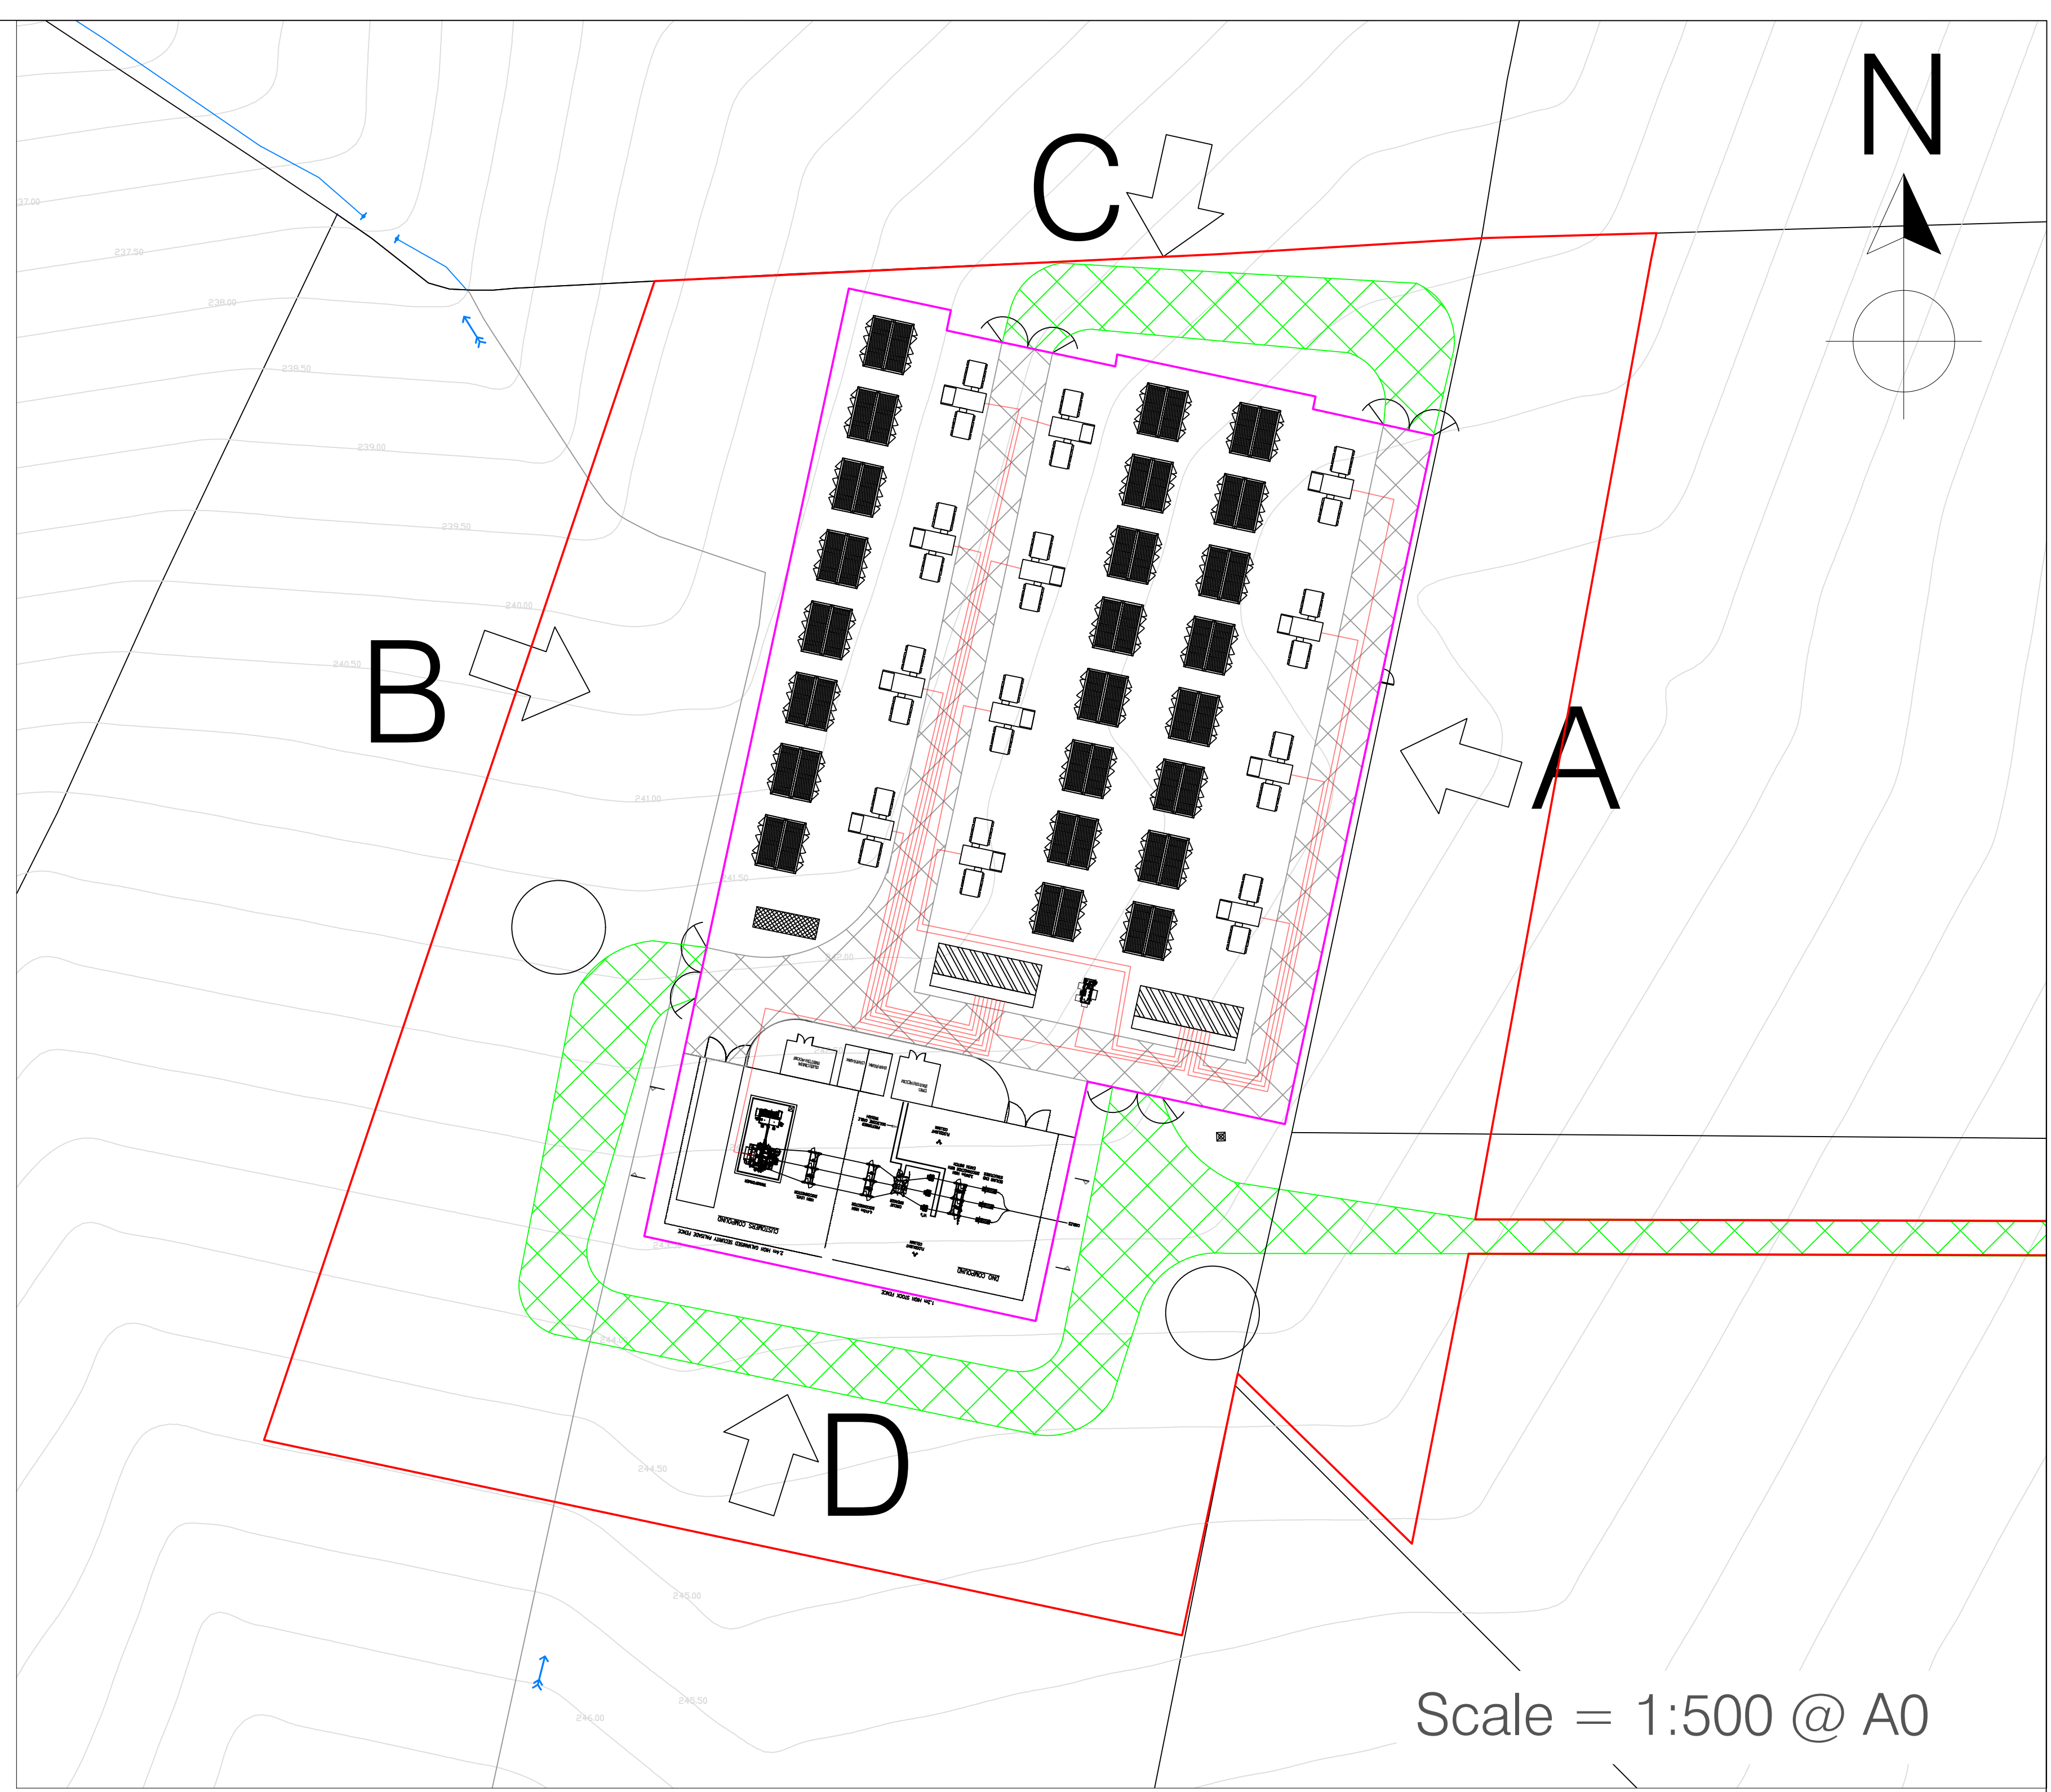
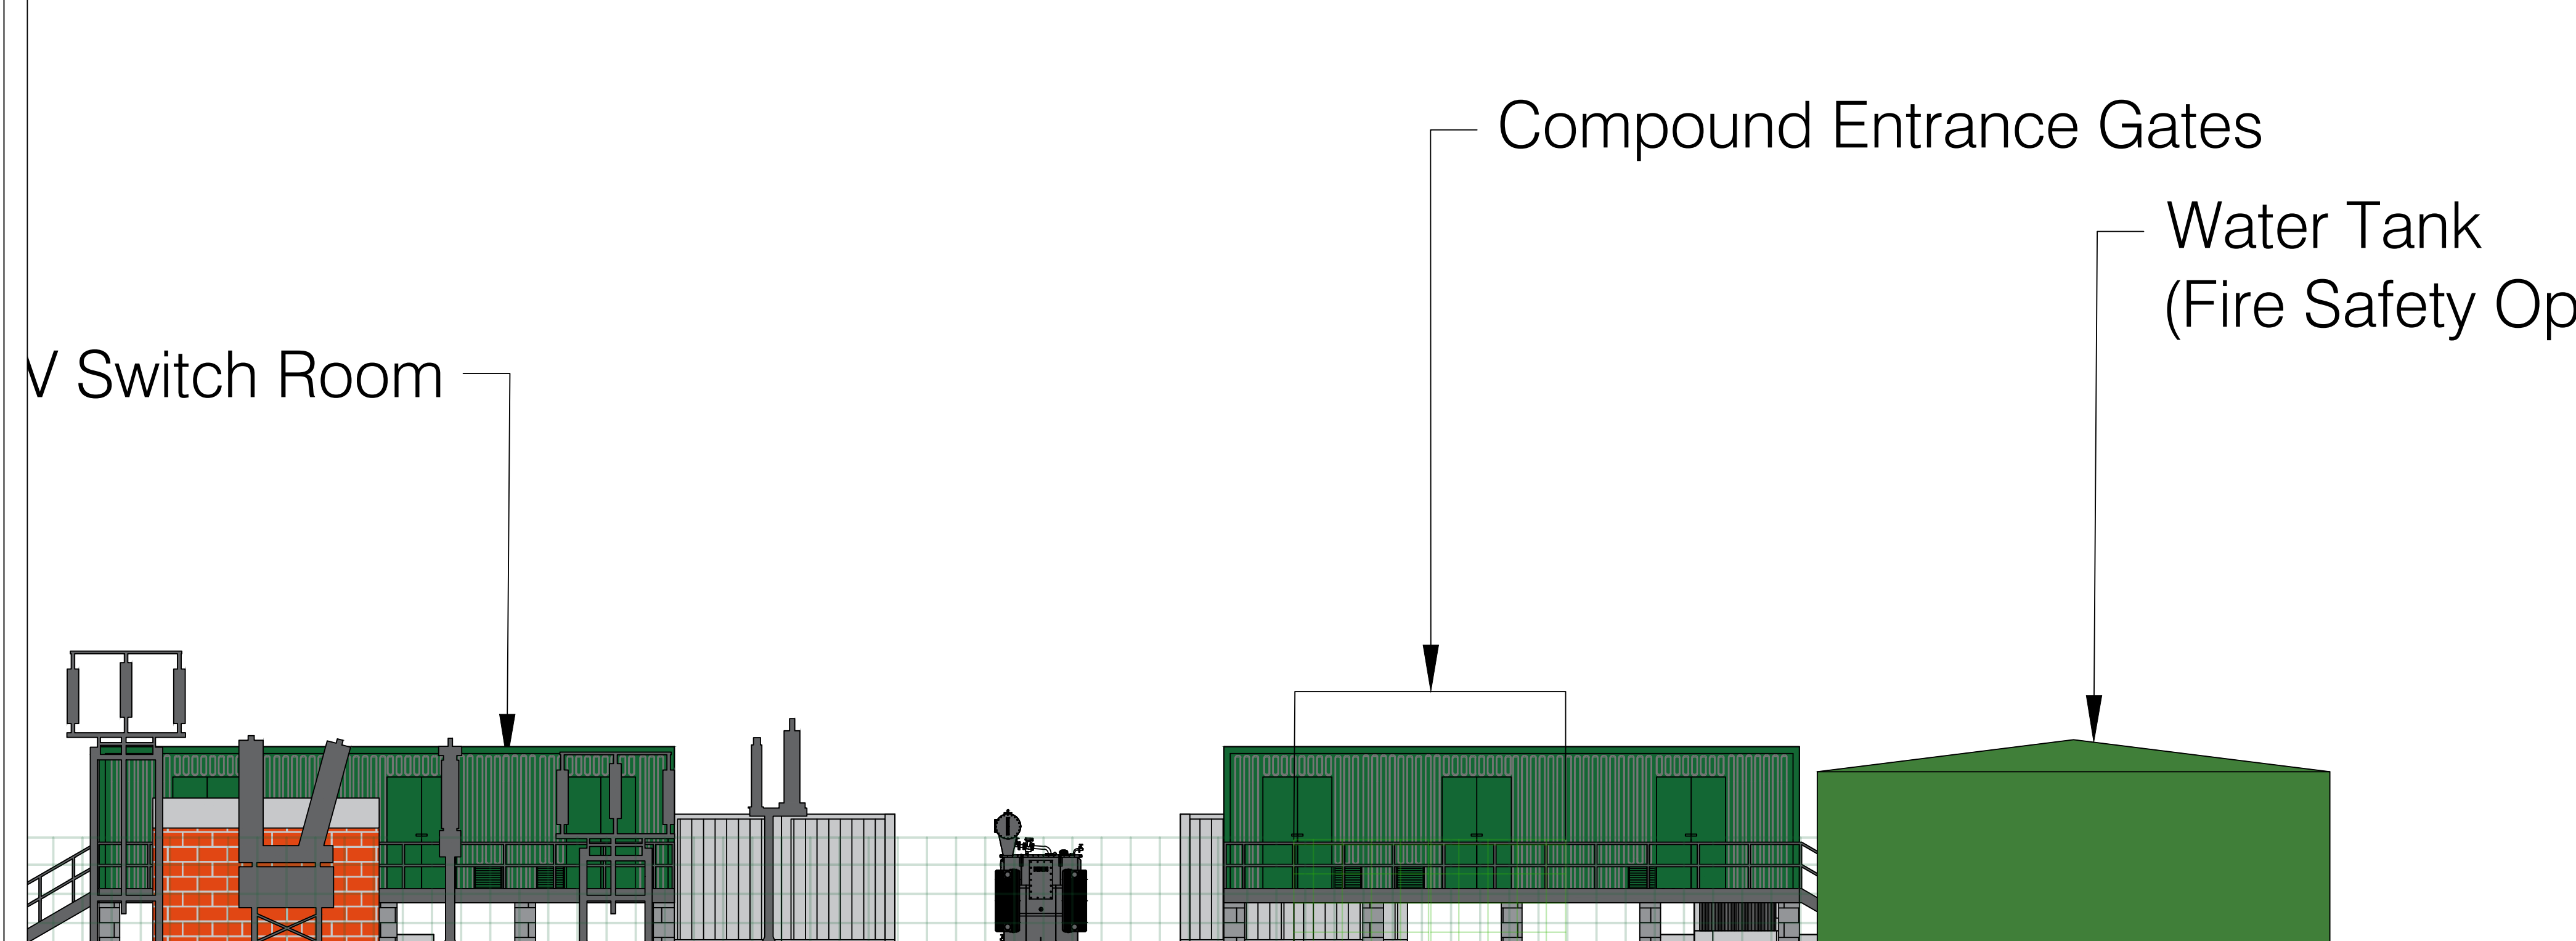


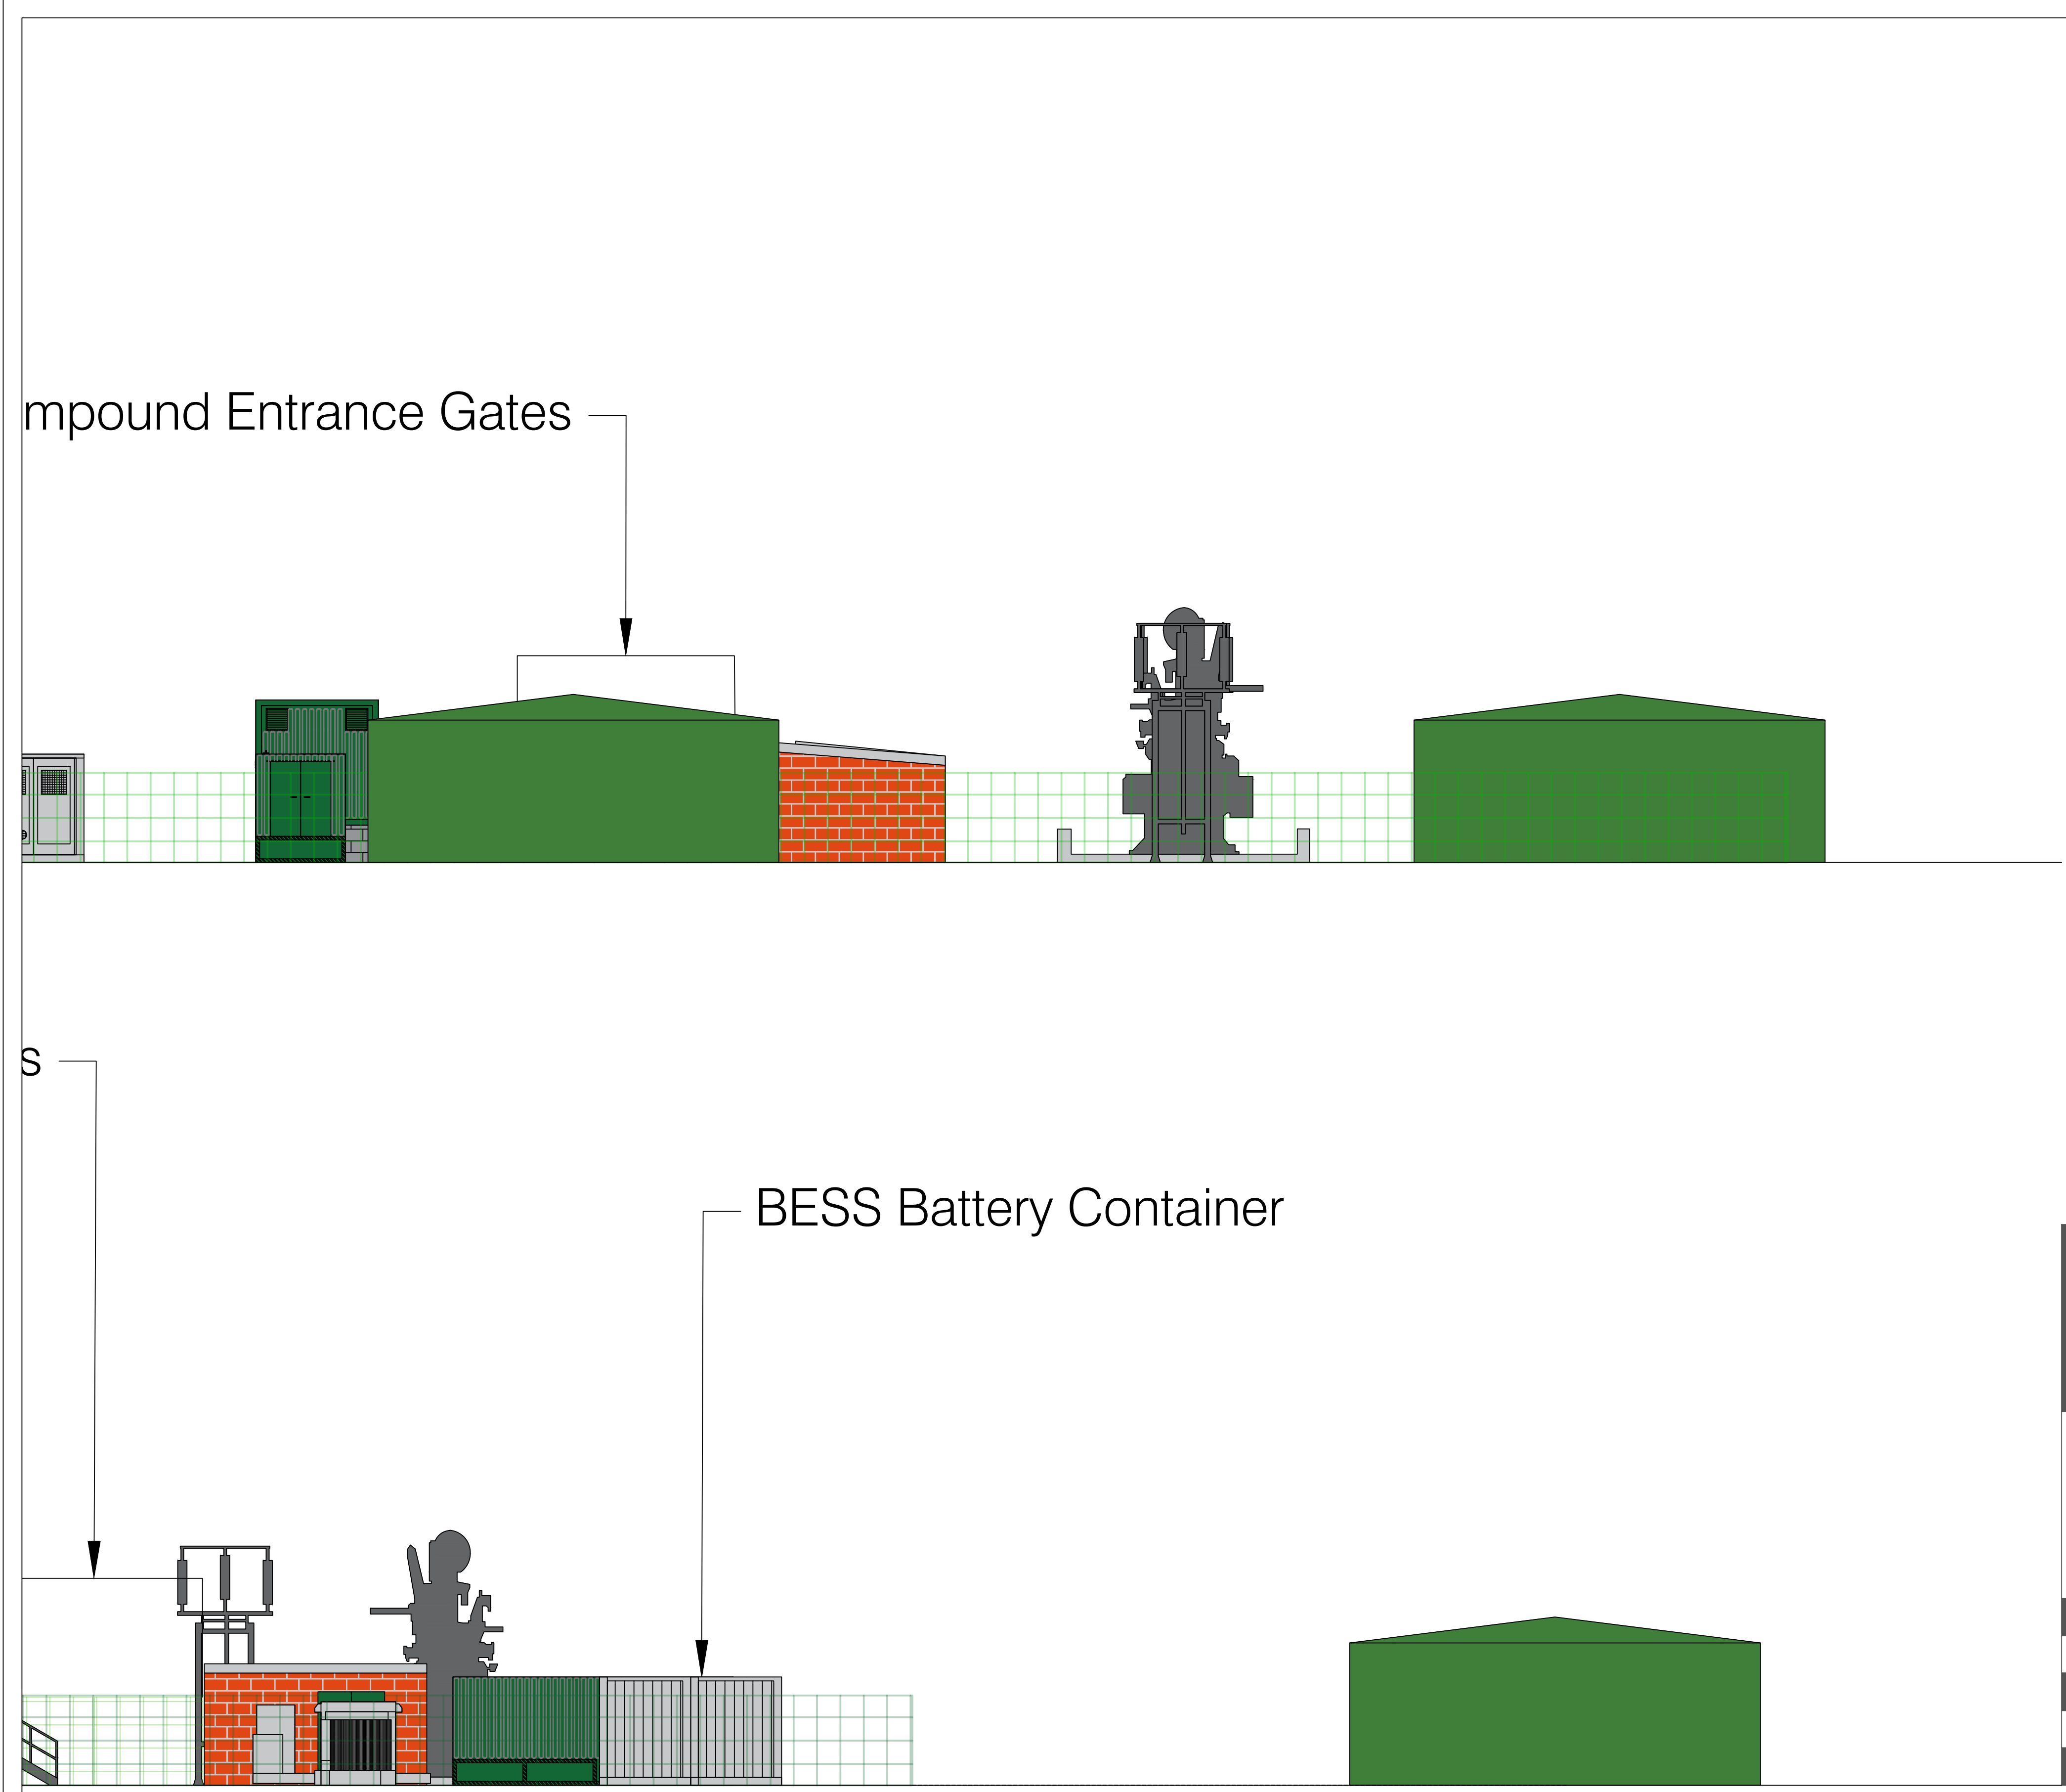

LEGEND

- Planning Boundary (area = 20,282m²)
- Compound Boundary (area = 7,265m²)
- Site access from Bagnall Road (length ~255m)

GIA (Gross Internal Area)
= 1,746m²

Rev.	Date	Details
1	30/01/25	PLANNING

Land Adjoining Hew House Farm
Luzlow, Bagnall, Stoke-On-Trent
ST9 9JZ

99MW BESS
132 kV Substation
Elevations Plan

DWG. No. LZZ-BESS-001.6d REV 1

SCALE: As shown DATE: 30/01/25
DRAWN: KN STATUS: PLANNING