
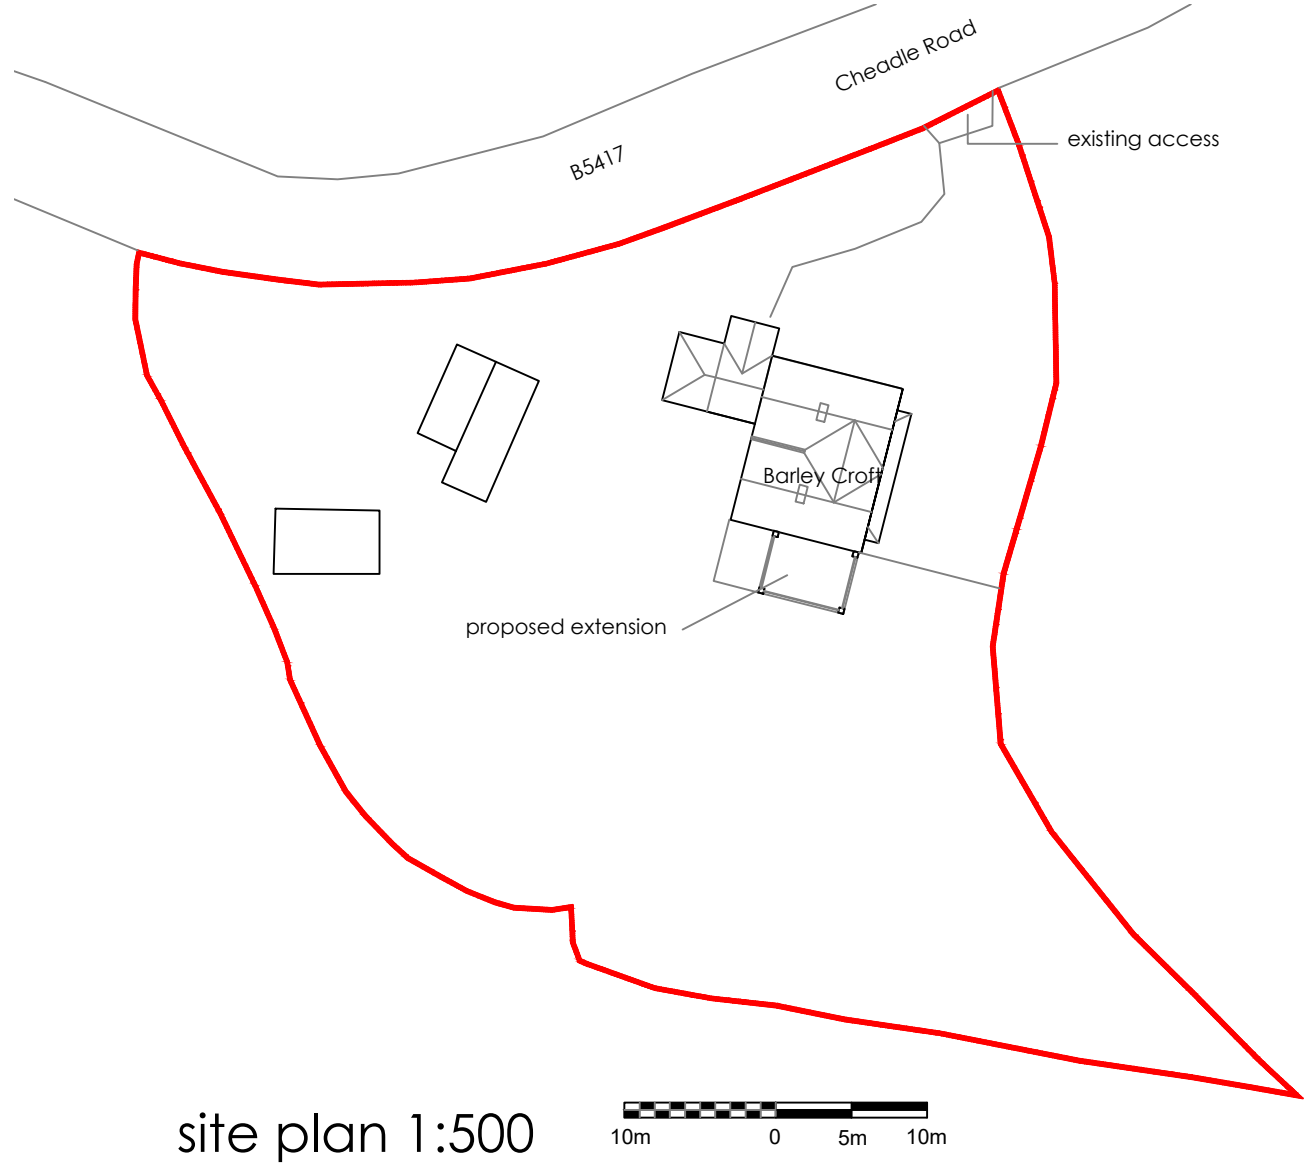
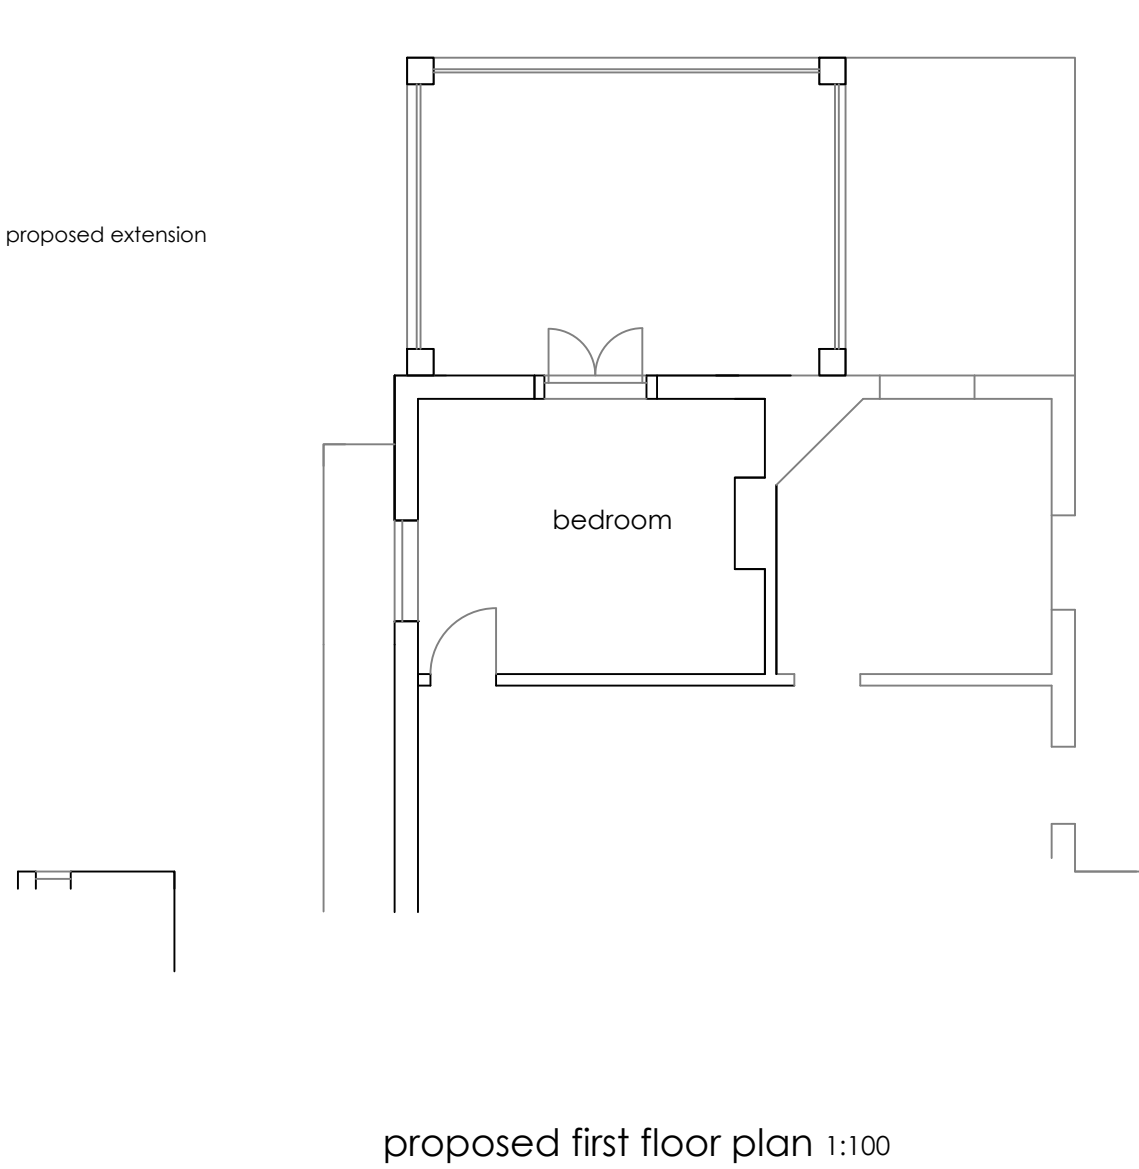
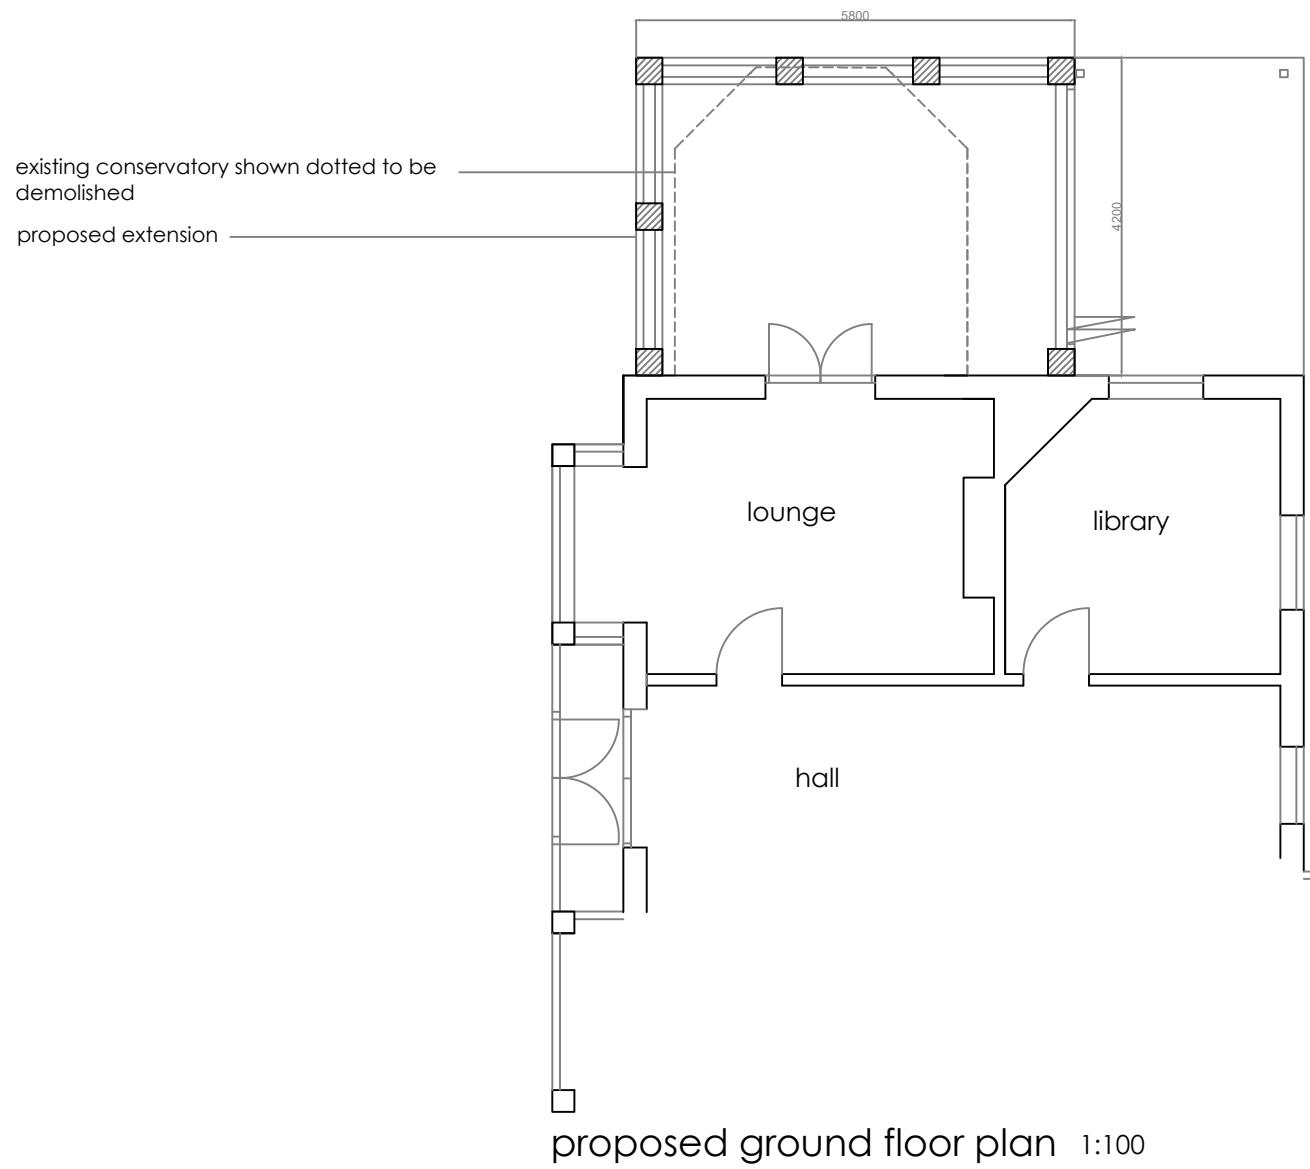
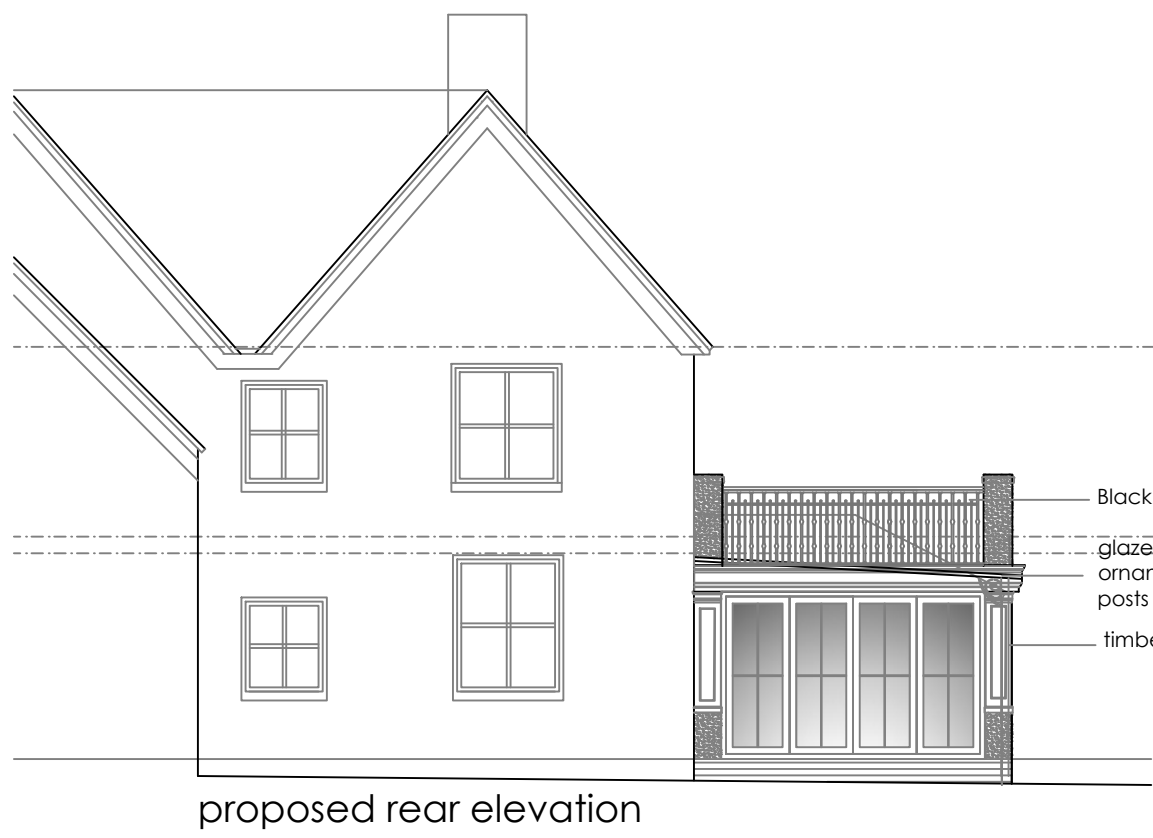
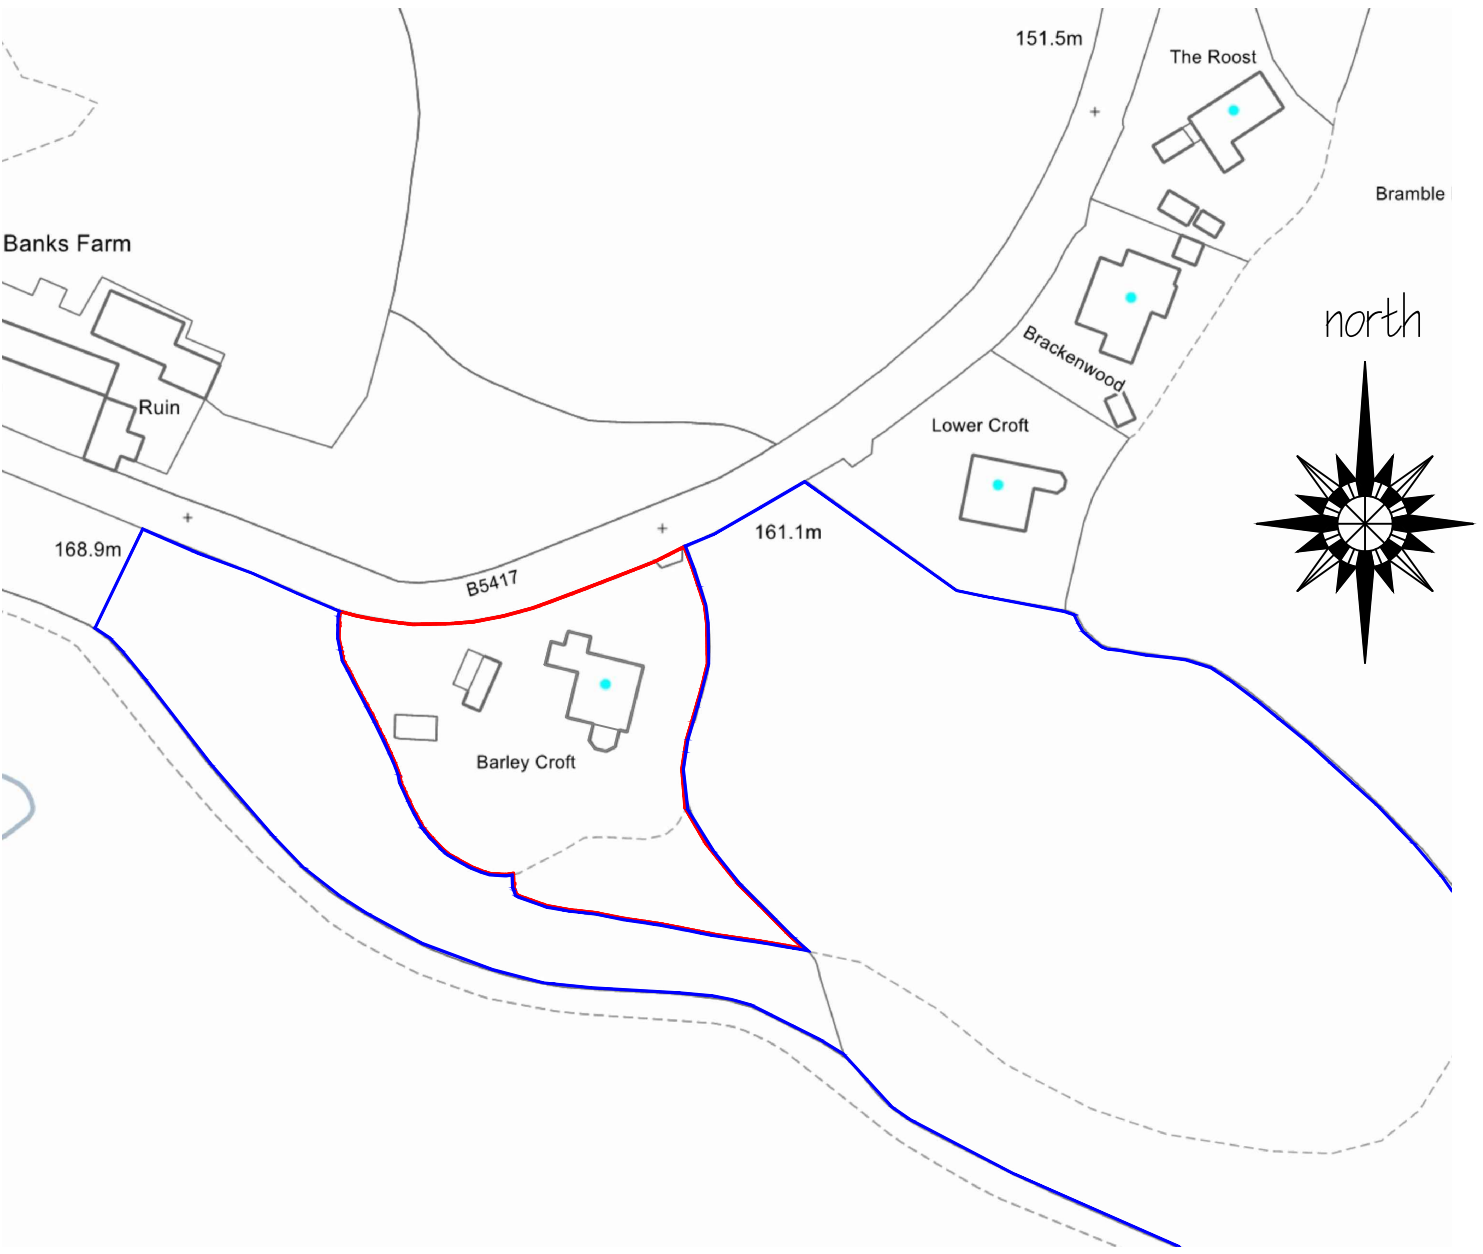
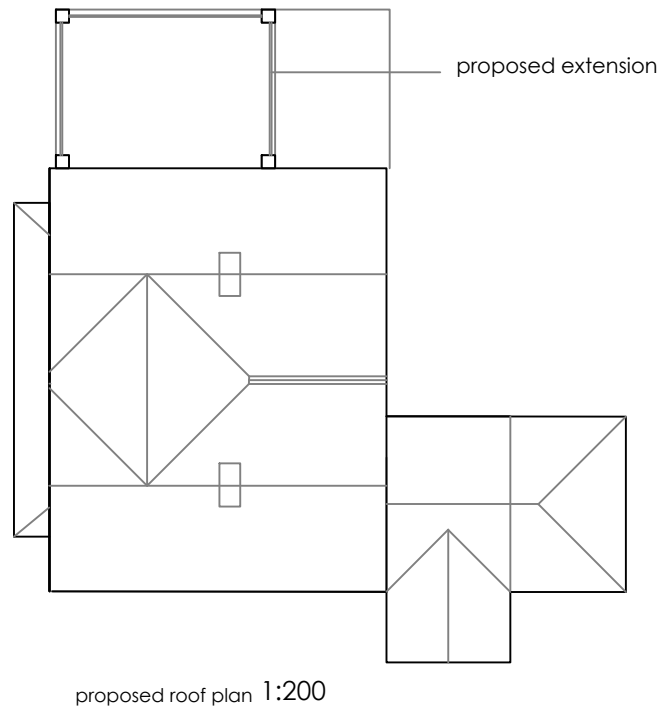
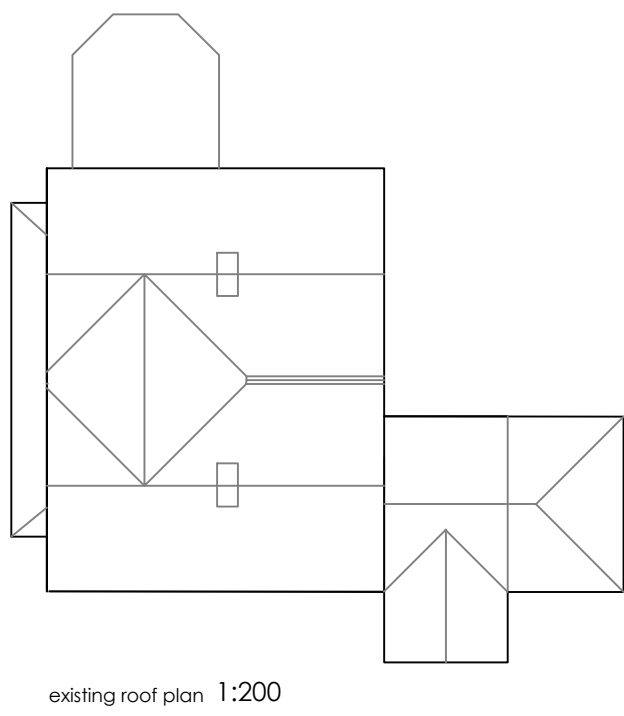
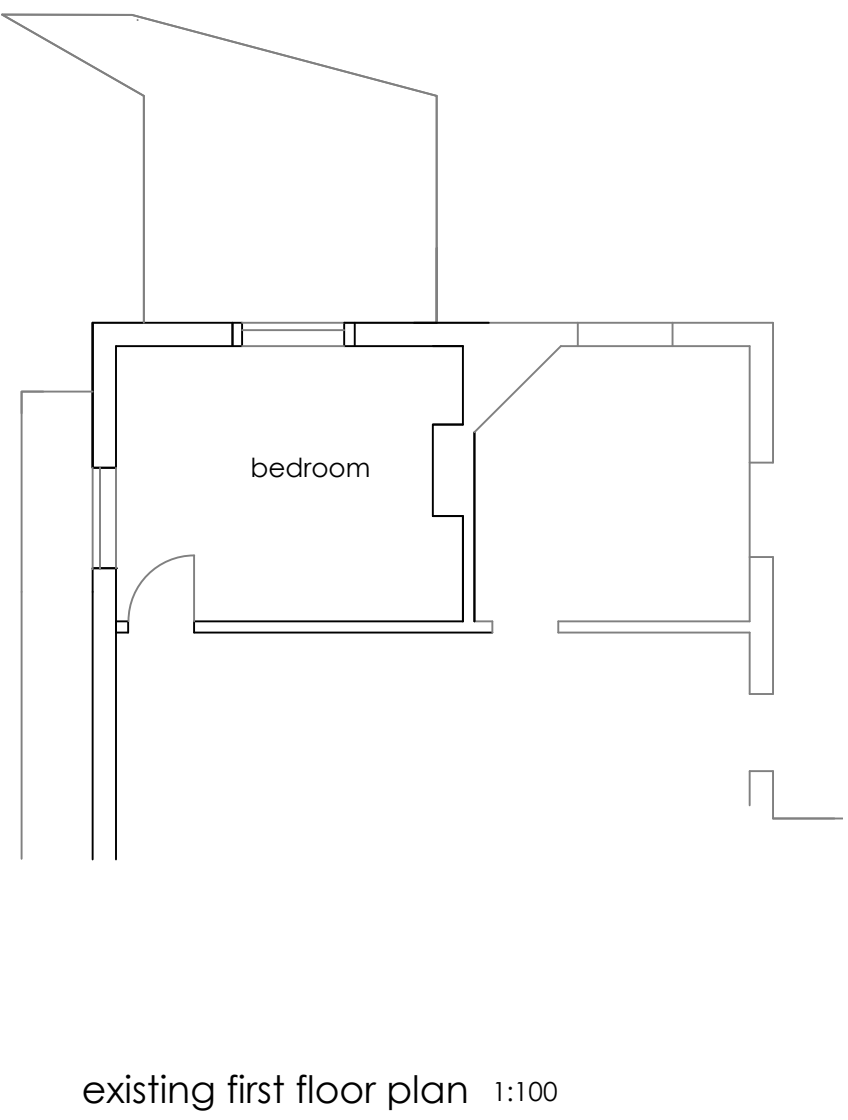


This drawing is copyright and should not be reproduced without permission.
The contractor is responsible for checking dimensions and levels and drainage inverts prior to commencing works - any discrepancy to be verified before proceeding - figured dimensions only to be worked to:
All work to be carried out in accordance with the current Building Regulations, British Standards/Codes of practice and statutory authority bye-laws and recommendations.

Revision	Comments	Date

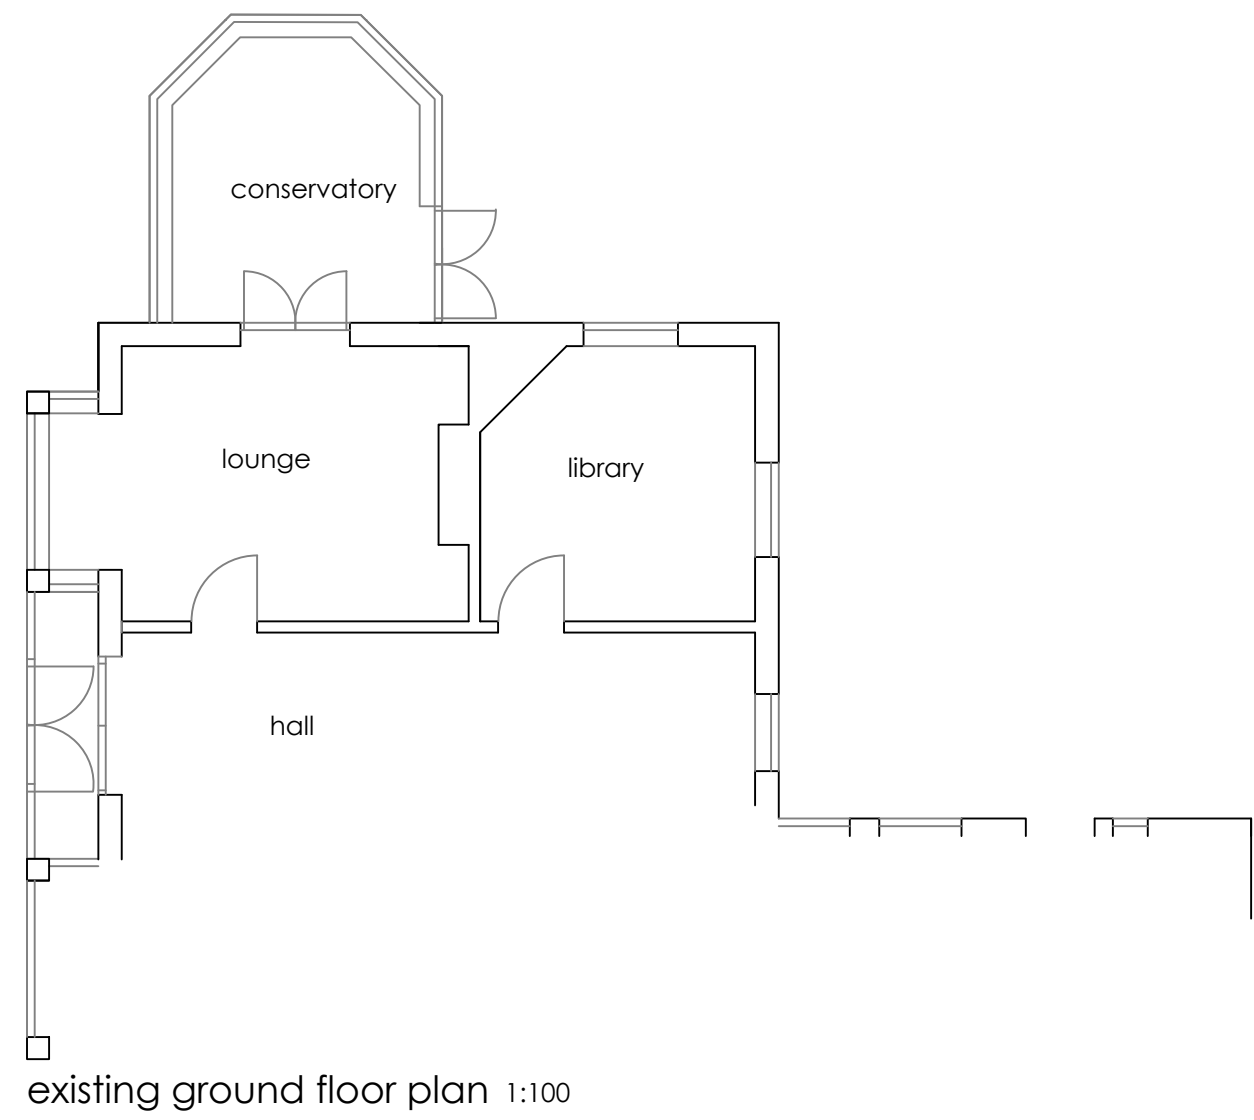

Robert Berry MCIAT
Architectural services
10 Turo Close, Congleton, Cheshire, CW12 3BD
t: 01260 279098 m: 07790 179093 e: robert.berry10@yahoo.co.uk

Client
Mrs J Mann

Project
**Proposed extension at
Barley Croft Cheadle Road
Oakamoor, ST10 3AN**

Title
Scheme layout plan

Scale @A1 1:100
Date Oct 2024
Dwg no 2430 /01 Rev