


THE AVENUE, BLYTHE BRIDGE


RevNo	Revision note	Date	Signature	Checked
A	- Amendments to layout after client meeting - Full height window added	28.02.25		
B	- Amendments to layout after client meeting - Windows amended - Planning & Building Regulations Issue	11.03.25		

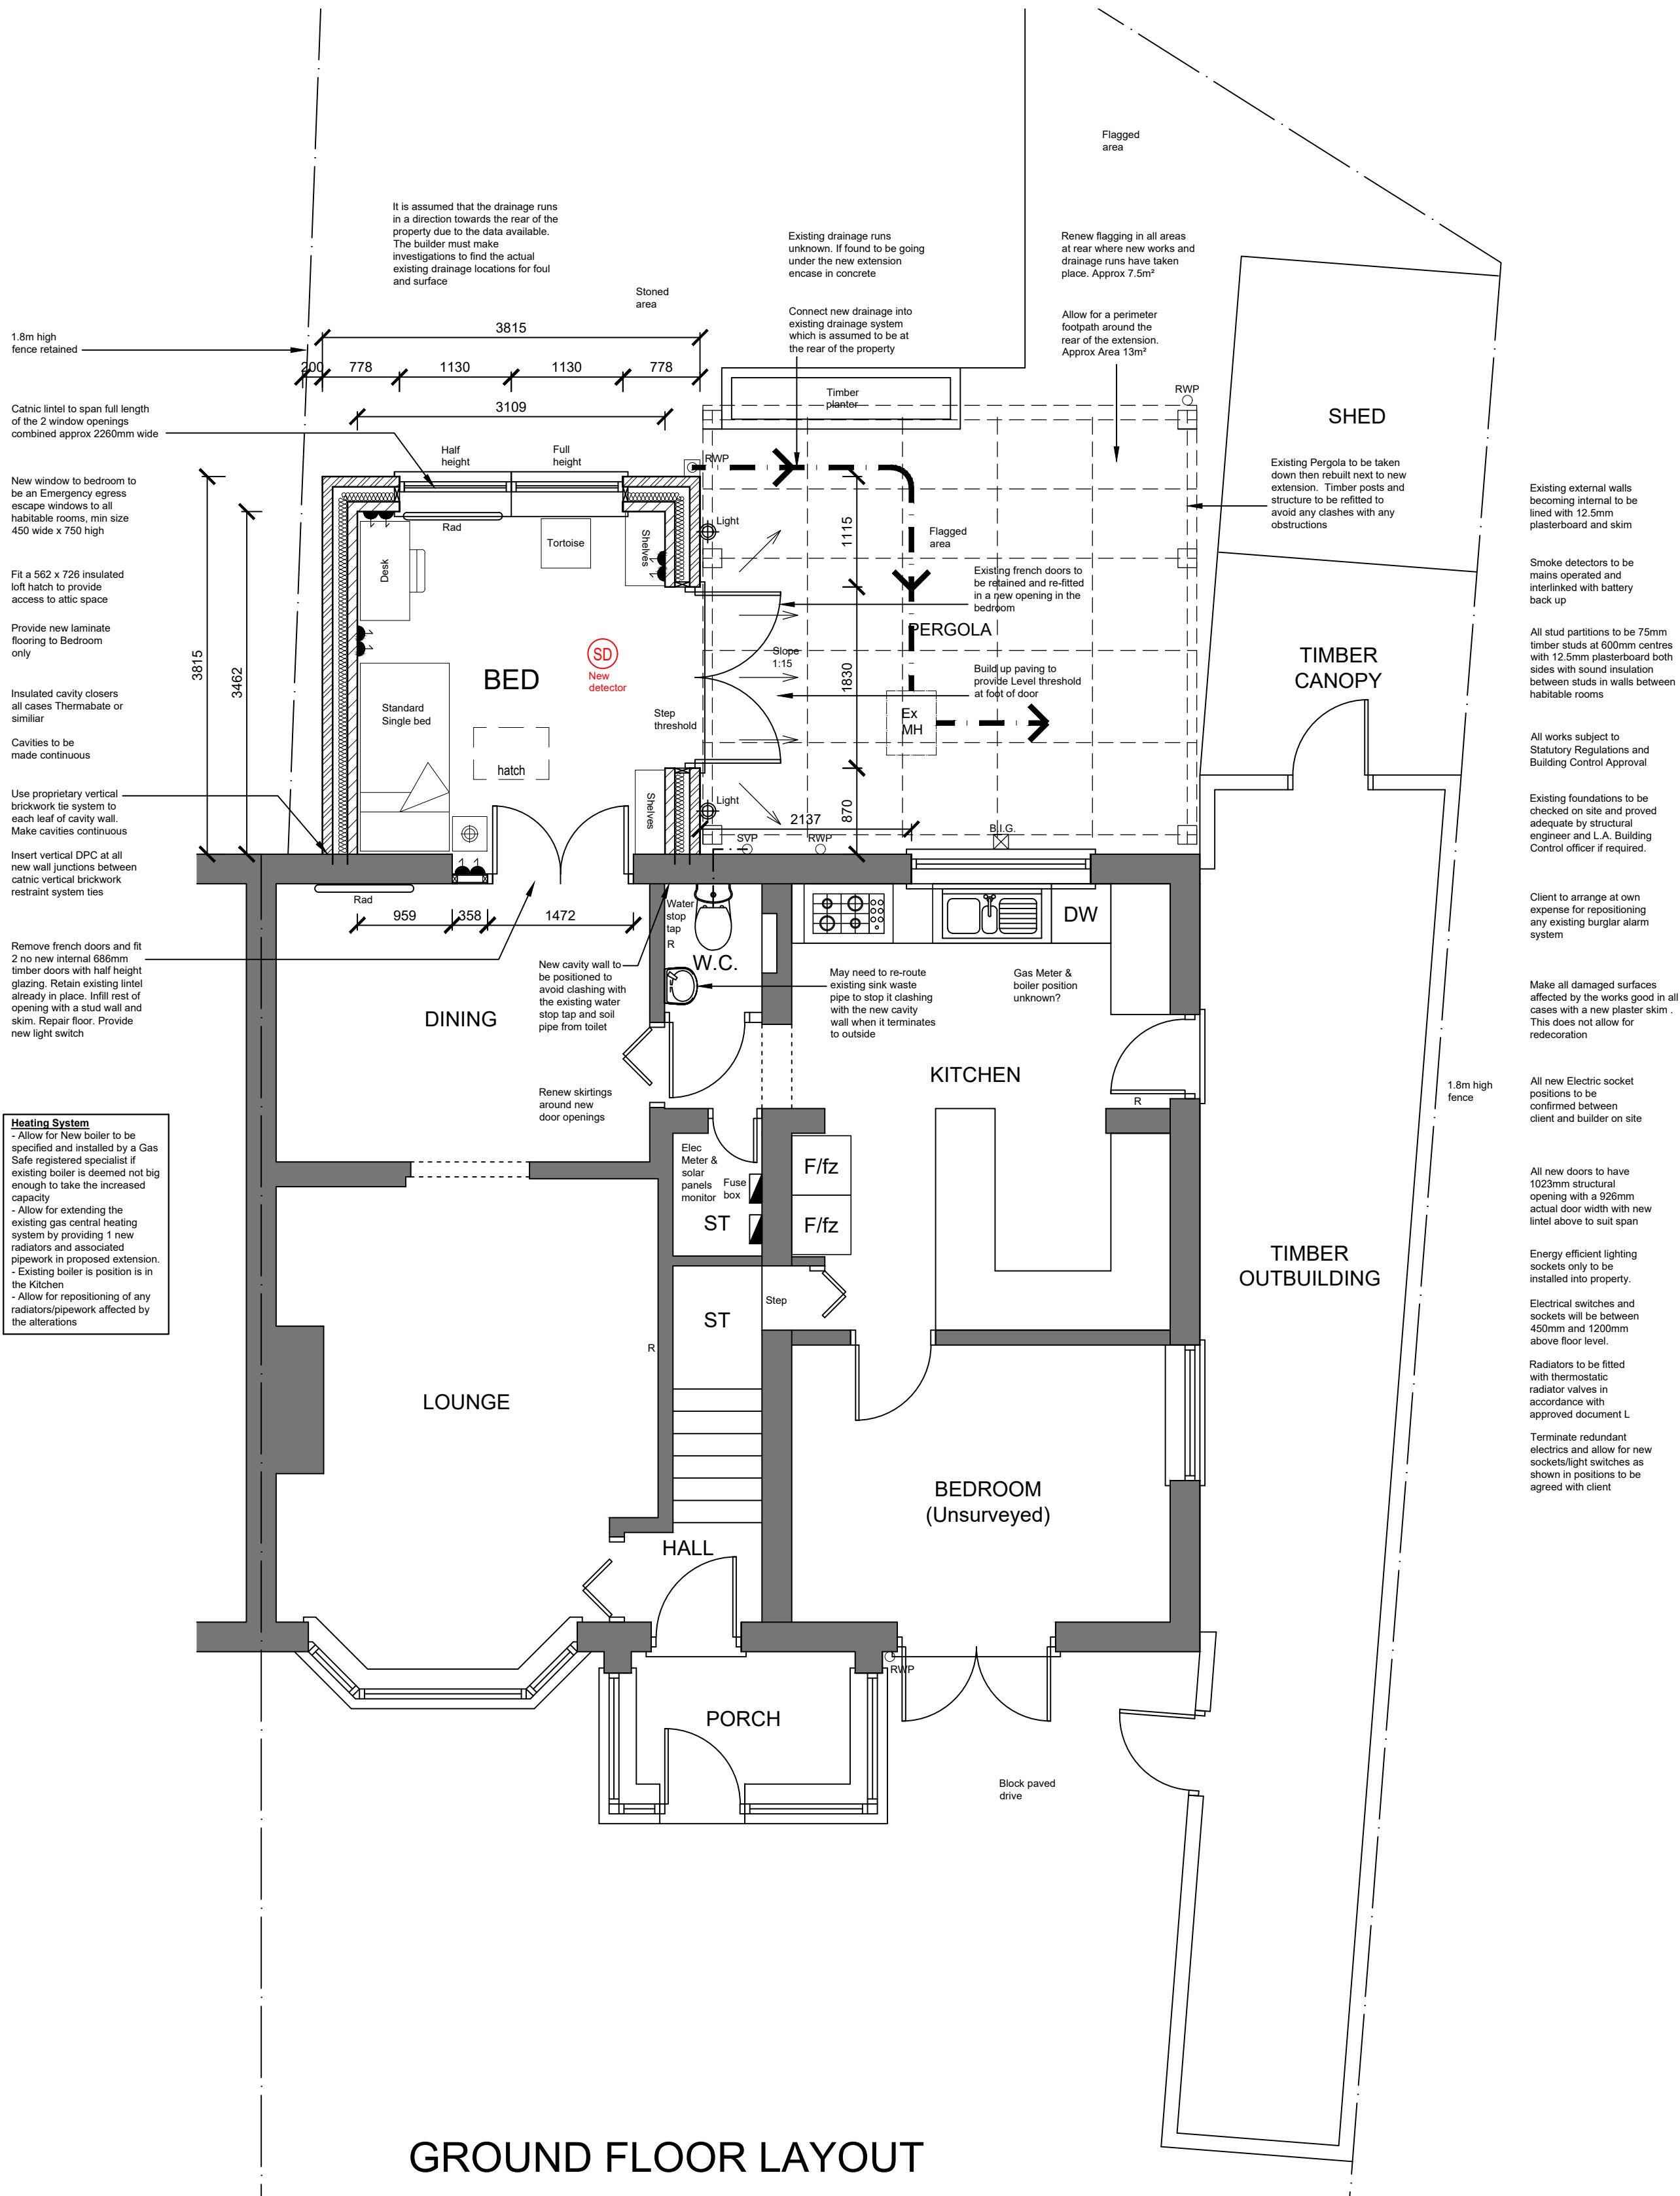

GROUND FLOOR LAYOUT



PROJECT: PROPOSED EXTENSION AT 22 THE AVENUE, BLYTHE BRIDGE STOKE ON TRENT ST11 9PY	Drawing No: 2428-BR-02
CLIENT: MASTER L. SULLIVAN	Date: FEB 2025
Drawing Title PROPOSED LAYOUT PLANS	Scale: 1:50 @ A2
	Revision: B
	Issue: BUILDING REGS

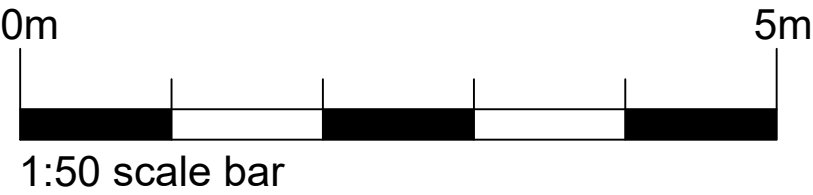

Renaissance Studio, No 1 Derby St. Leigh, Lancashire WN7 4PF
Telephone: 01942 676360 . Fax: 01942 682084
Email: info@pabarchitects.co.uk . www.pabarchitects.co.uk