


The Newlands Development - Bungalows

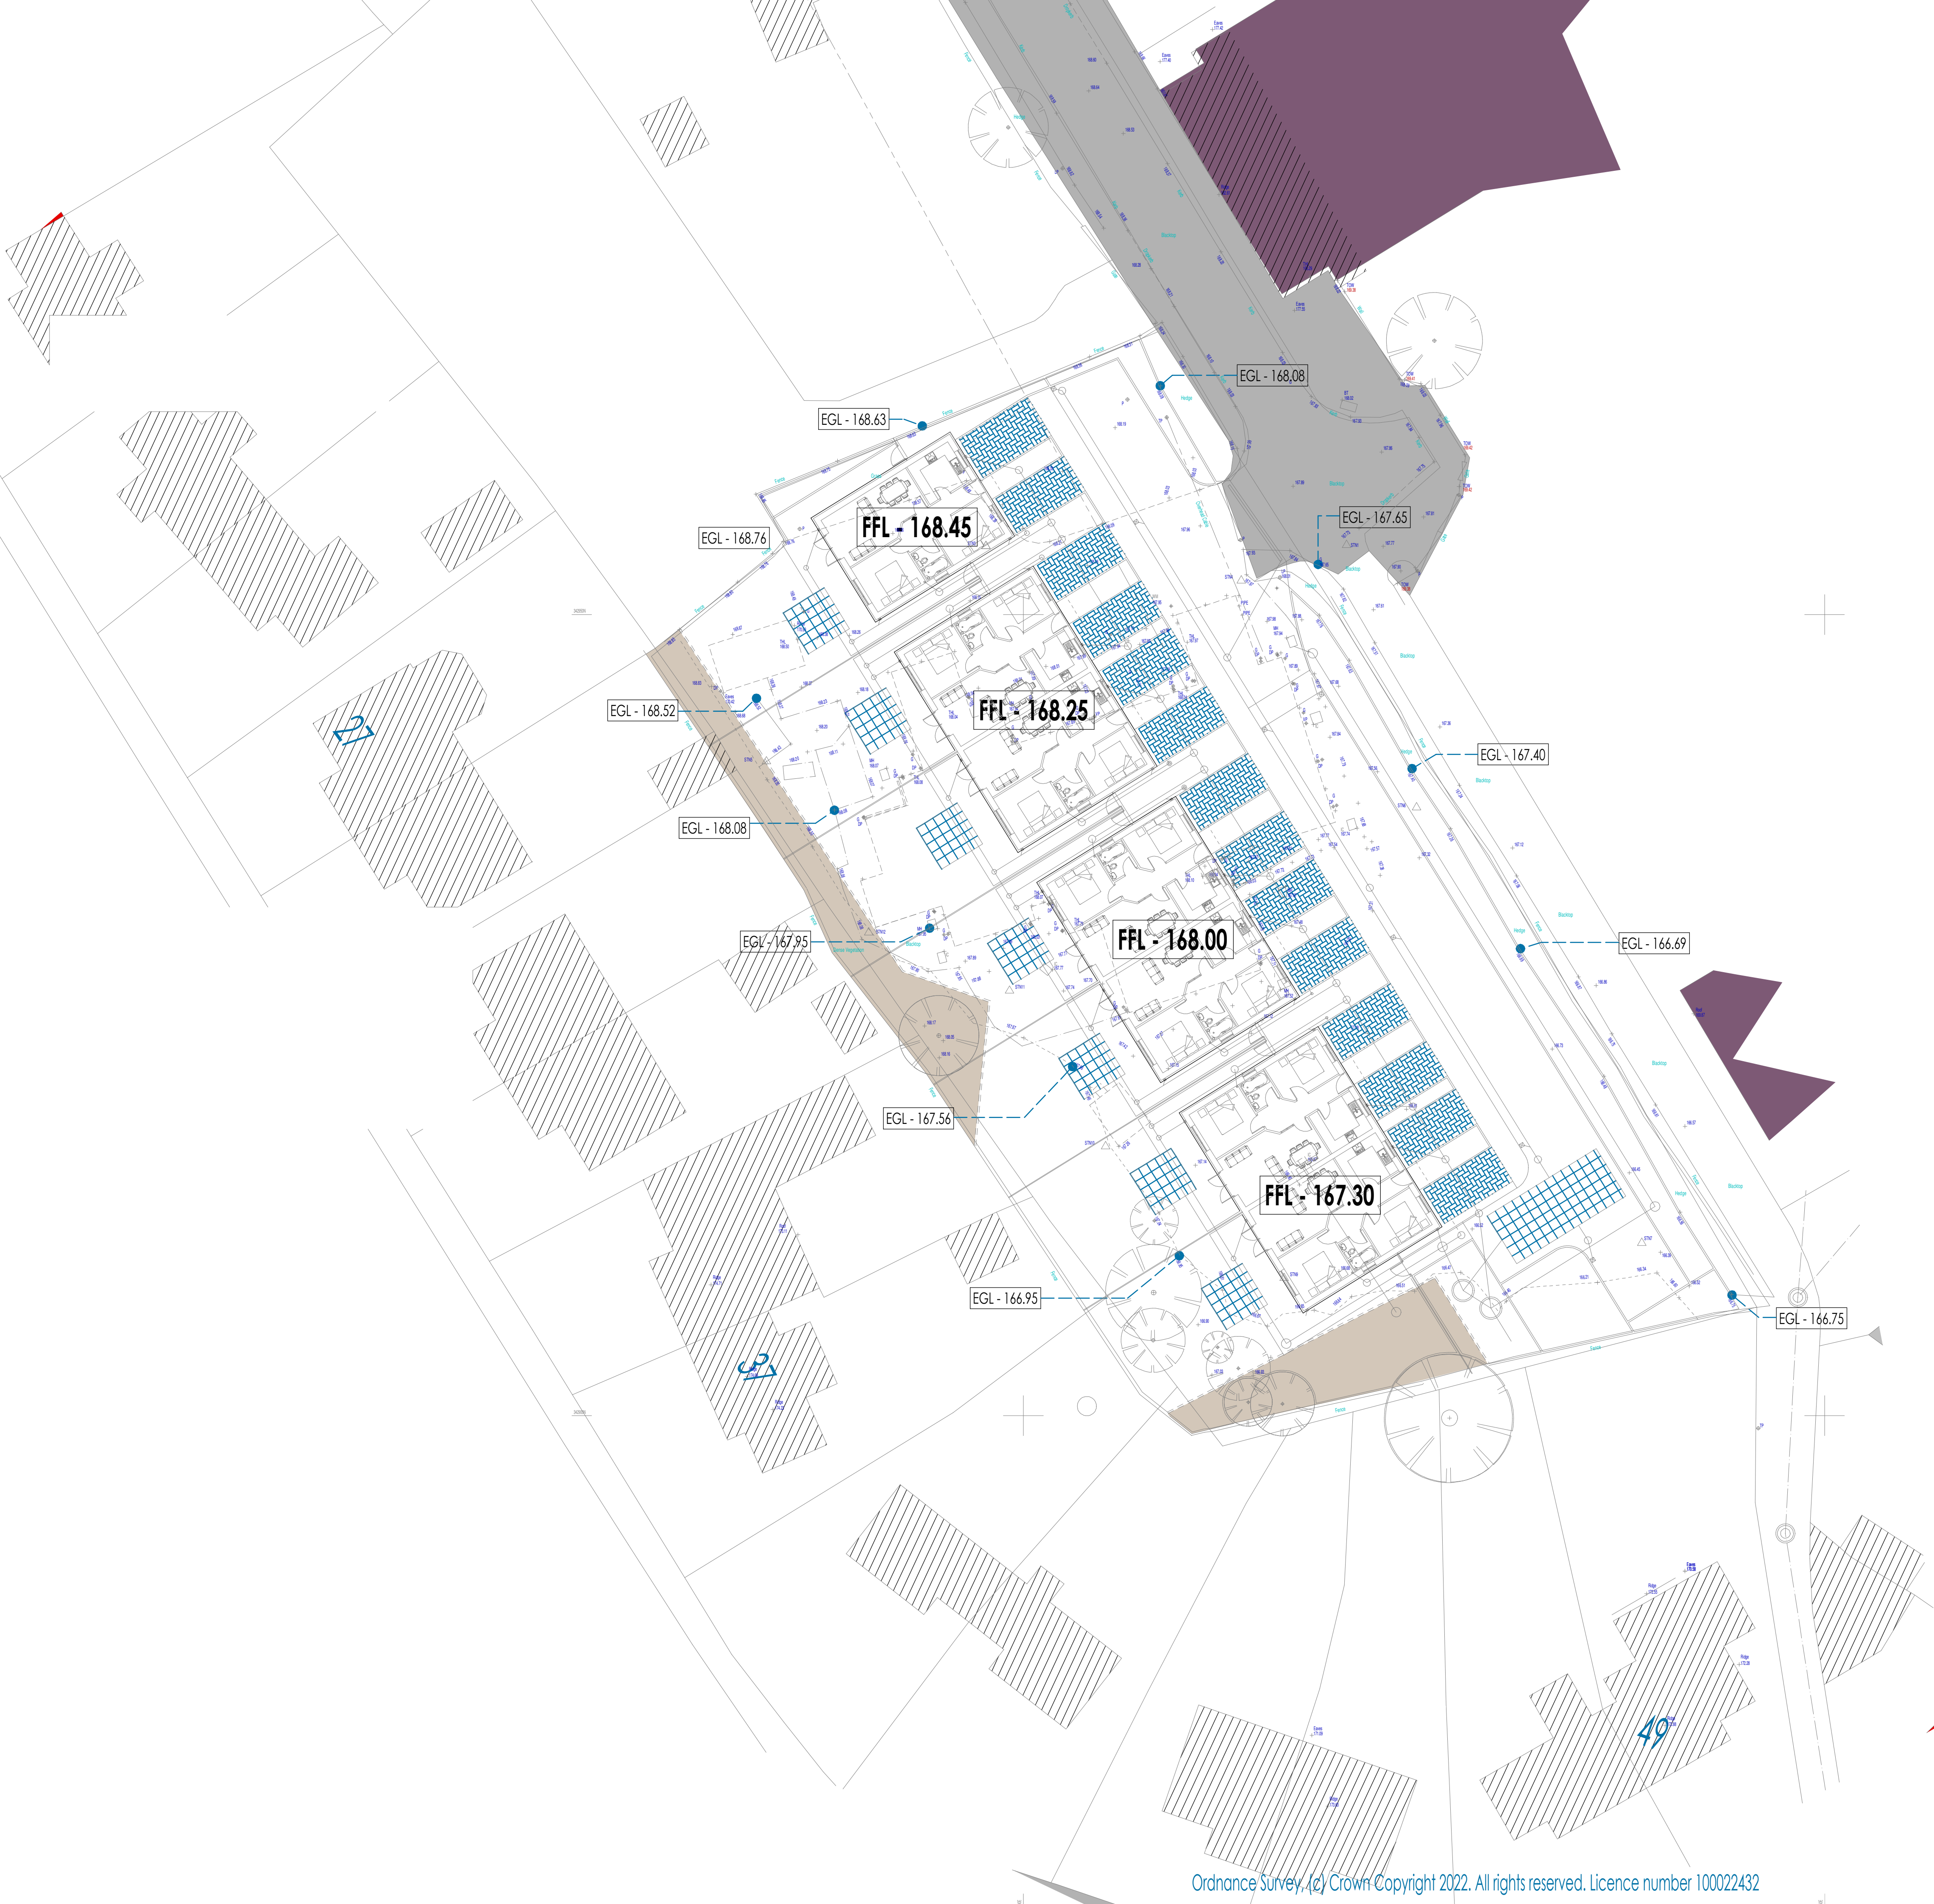

Client		Mr. A. Simmill									
Contract act											
Proposed bungalow to land at The Newlands, Cheadle Staffs. ST10 1EL											
Drawing Title											
Site Layout Plan - Finished Floor Levels Bungalow Development											
Date		November 2024				Status		Preliminary			
Scale		1:200				Contract Number		5969			
Drg. No.		5969 - 011				Revision Suffix		A			
Revisions											
Rev A	25.02.25	Levels for plot 2/3 and 6/7 adjusted									